

Preliminary Subdivision Application

Site Review

Planning and Development Customer Service Center • One Exchange Plaza, Suite 400 | Raleigh, NC 27601 | 919-996-2500



INSTRUCTIONS: This form is used when submitting a Preliminary Subdivision (UDO Section 10.2.5). Please check the appropriate review type and include the plan checklist document. Please email all documents and your preliminary subdivision plans to SiteReview@raleighnc.gov.

DEVELOPMENT OPTIONS (UDO Chapter 2)

☐ Conventional Subdivision	☒ Compact Development	☐ Conservation Development
☐ Cottage Court	☐ Flag lot	☐ Frequent Transit Development Option

NOTE: Subdivisions may require City Council approval if in a Metro Park Overlay or Historic Overlay District

GENERAL INFORMATION

Scoping/sketch plan case number(s):

Development name (subject to approval): Trawick Road Townhomes

Property Address(es): 2312 & 2316 TRAWICK ROAD, 2315 ANDOR PLACE

Recorded Deed PIN(s): 1725504400, 1725503610, 1725505509

Building type(s):	☐ Detached House	☐ Attached House	☒ Townhouse	☐ Apartment
☐ General Building	☐ Mixed Use Building	☐ Civic Building	☐ Open Lot	☐ Tiny House

CURRENT PROPERTY OWNER/APPLICANT/DEVELOPER INFORMATION

Current Property Owner(s) Names: Shawn Donovan

Company: Concept 8 Holdings, LLC

Title: Member Manager

Address: 307 S. Salem Street Apex, NC 27502

Phone #: 919-601-5087

Email: shawn@concepteight.com

Applicant Name (If different from owner. See "who can apply" in instructions):

Relationship to owner: ☐ Lessee or contract purchaser ☐ Owner's authorized agent ☐ Easement holder

Company:

Address:

Phone #:

Email:

NOTE: please attach purchase agreement or contract, lease or easement when submitting this form.

Developer Contact Names: Jason G. Meadows

Company: RDU Consulting, PLLC

Title: Engineer


Address: P.O. Box 418 Clayton, NC 27528

Phone #: 919-889-2614

Email: jason@rduconsulting.com

DEVELOPMENT TYPE + SITE DATE TABLE – ZONING INFORMATION			
Gross site acreage: 2.715 AC			
Zoning districts (if more than one, provide acreage of each):			
Overlay district(s):	Inside City Limits? ☐ Yes ☒ No	Historic District/Landmark:	N/A ☒
Conditional Use District (CUD) Case # Z-	Board of Adjustment Case # BOA-	Design Alternate Case # DA-	

STORMWATER INFORMATION	
Imperious Area on Parcel(s): Existing (sf) <u>7,705</u> Proposed total (sf) <u>62,265</u>	Impervious Area for Compliance (includes right-of-way): Existing (sf) <u>8,275</u> Proposed total (sf) <u>68,825</u>
NUMBER OF LOTS AND DENSITY	
# of Detached House Lots:	# of Attached House Lots: # of Townhouse Lots: 32
# of Tiny House Lots:	# of Open Lots: 1 # of Other Lots (Apartment, General, Mixed Use, Civic):
Total # of Lots: 33	Total # Dwelling Units: 32
Proposed density for each zoning district (UDO 1.5.2.F): 12.26 UNITS/AC	

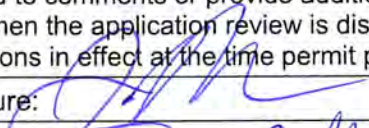SIGNATURE BLOCK	
Pursuant to state law (N.C. Gen. Stat. § 160D-403(a)), applications for development approvals may be made by the landowner, a lessee or person holding an option or contract to purchase or lease land, or an authorized agent of the landowner. An easement holder may also apply for development approval for such development as is authorized by the easement. By submitting this application, the undersigned applicant acknowledges that they are either the property owner or one of the persons authorized by state law (N.C.G.S. 160D-403(a)) to make this application, as specified in the application. The undersigned also acknowledges that the information and statements made in the application are correct and the undersigned understands that development approvals are subject to revocation for false statements or misrepresentations made in securing the development approval, pursuant to N.C. Gen. Stat. § 160D-403(f). The undersigned indicates that the property owner(s) is aware of this application and that the proposed project described in this application will be maintained in all respects in accordance with the plans and specifications submitted herewith, and in accordance with the provisions and regulations of the City of Raleigh Unified Development Ordinance. The undersigned hereby acknowledges that, pursuant to state law (N.C.G.S. 143-755(b1)), if this permit application is placed on hold at the request of the applicant for a period of six consecutive months or more, or if the applicant fails to respond to comments or provide additional information requested by the City for a period of six consecutive months or more, then the application review is discontinued and a new application is required to proceed and the development regulations in effect at the time permit processing is resumed shall apply to the new application.	
Signature: 	Date: <u>12/12/2022</u>
Printed Name: <u>Jason G. Meadows</u>	
Signature:	Date:
Printed Name:	



VICINITY MAP
1" = 400'

SITE DATA	
PROPERTY OWNER/DEVELOPER:	CONCEPT 8 HOLDINGS, LLC 307 S. SALEM ST. SUITE 200 APEX, NC 27502
SITE ADDRESS:	2312 & 2316 TRAWICK ROAD, 2315 ANDOR PLACE
SITE AREA:	GROSS: 2.715 AC. (118,267 SF) RIGHT-OF-WAY DEDICATION: 0.124 AC. (5,424 SF) NET: 2.59 AC. (112,843 SF) REQUIRED SITE AREA PER UNIT: 3,500 SF PROVIDED SITE AREA PER UNIT: 3,640 SF
WAKE COUNTY PIN #:	1725504400, 1725503610, 1725505509
ZONING DISTRICT:	R-6
EXISTING USE:	DETACHED - SINGLE FAMILY
PROPOSED USE:	SUBDIVISION - TOWNHOMES
LOTS:	(31) TOWNHOUSE LOTS, (1) COMMON OPEN LOT
STREET CLASSIFICATION:	TRAWICK ROAD - AVENUE 2-LANE DIVIDED (PRIMARY) ANDOR PLACE - NEIGHBORHOOD LOCAL (PRIMARY)
BUILDING SETBACKS:	PRIMARY STREET (MIN.): 10' SIDE STREET (MIN.): 10' SIDE SITE BOUNDARY: 10' REAR SITE BOUNDARY (MIN): 20' FROM ALLEY: 4' OR 20' MIN. BUILDING SEPARATION: 10'
PARKING SETBACKS:	PRIMARY STREET (MIN.): 20' SIDE STREET (MIN.): 10' SIDE LOT LINE (MIN.): 0' REAR LOT LINE (MIN): 20' FROM ALLEY GARAGE (MIN): 4' MIN.
VEHICULAR PARKING:	REQUIRED: NO MAXIMUM PROVIDED: 66 SPACES (1 GARAGE & 1 DRIVEWAY SPACE PER UNIT) (4) ONSITE SPACES, INCLUDING 1 ACCESSIBLE)
AMENITY AREA REQUIRED:	TOTAL: 5,643 SF (5% of 112,843 SF)
PROVIDED:	TOTAL: 27,500 SF (24.2%)
OPEN SPACE REQUIRED:	TOTAL: 22,734 SF (20%)
PROVIDED:	TOTAL: 27,500 SF (24.2%)
REQUIRED TCA:	2.59 AC. X 10% = 0.259 AC
PROVIDED TCA:	0.28 AC. (10.8%)

INDEX

CE-0.1	UDO EXCERPTS, INFILL, & SIGHT DISTANCE
CE-1.0	BOUNDARY AND TOPOGRAPHIC SURVEY
CE-1.1	DEMOLITION PLAN
CE-2	SUBDIVISION AND LAYOUT PLAN
CE-3	UTILITY PLAN
CE-4.0	GRADING AND DRAINAGE PLAN
CE-4.1	STORMWATER MANAGEMENT PLAN
CE-5	SITE DETAILS
LA-1	LANDSCAPE PLAN
TCA-1	TREE CONSERVATION PLAN
TCA-2	TREE CONSERVATION DETAILS

TRAWICK TOWNHOMES

COMPACT SUBDIVISION PLANS

SUB-0083-2022

RALEIGH, NORTH CAROLINA

DECEMBER 12, 2022
REVISED: MAY 5, 2023

DEVELOPER:

CONCEPT 8 HOLDINGS, LLC

307 S. Salem St. Suite 200
Apex, NC 27502
919-601-5078

shawn@concepteight.com

CIVIL ENGINEER:

RDU

CONSULTING, PLLC

NC LICENSE P-2425

PHONE: 919-889-2614

EMAIL: JASON@RDUCONSULTING.COM

P.O. BOX 418

CLAYTON, NC 27528

UDO SEC. 8.3.2.A BLOCK PERIMETER
THE EXISTING ZONING WITHIN THE SUBJECT BLOCK IS R-6. THEREFORE, IN ACCORDANCE WITH UDO 8.3.2.A.2.b, BLOCK PERIMETER IS NOT APPLICABLE DUE TO THE SITE AREA BEING 2.72 ACRES WHICH IS LESS THAN THE MIN. SITE AREA APPLICABILITY FOR R-6 - ZONING.

UDO SEC. 8.3.5.D.5.B.i CROSS ACCESS
IN ACCORDANCE WITH UDO 8.3.5.D CROSS ACCESS REQUIREMENTS ARE NOT APPLICABLE TO THE PROPOSED DEVELOPMENT DUE TO THE PRESENCE OF AN EXISTING DETACHED BUILDING TYPE TO THE SOUTHEAST AND NORTHEAST, AND EXISTING TOWNHOUSE BUILDING TYPE TO THE NORTHWEST.

FEE-IN-LIEU REQUEST
THE APPLICANT IS REQUESTING TO PAY A FEE-IN-LIEU FOR THE CURB AND GUTTER AND SIDEWALK IMPROVEMENTS ALONG ANDOR PLACE IN ACCORDANCE WITH UDO SEC. 8.4.1.B.4.

HORIZONTAL DATUM: NAD83
VERTICAL DATUM: NAVD88

ALL CONSTRUCTION SHALL BE IN ACCORDANCE WITH CITY OF RALEIGH AND NCDOT STANDARDS AND SPECIFICATIONS.

SOLID WASTE INSPECTIONS STATEMENT
DEVELOPERS HAVE REVIEWED AND ARE IN COMPLIANCE WITH THE REQUIREMENTS SET FORTH IN THE CITY OF RALEIGH SOLID WASTE MANUAL. RESIDENTS SHALL UTILIZE THE GARBAGE AND RECYCLING DUMPSTERS LOCATED ON SITE, BE COLLECTED BY CITY OF RALEIGH SOLID WASTE.

Preliminary Subdivision Application

Site Review

Planning and Development Customer Service Center • One Exchange Plaza, Suite 400 | Raleigh, NC 27601 | 919-996-2500



INSTRUCTIONS: This form is used when submitting a Preliminary Subdivision (UDO Section 10.2.5). Please check the appropriate review type and include the plan checklist document. Please email all documents and your preliminary subdivision plans to SiteReview@raleighnc.gov.

DEVELOPMENT OPTIONS (UDO Chapter 2)			
☐ Conventional Subdivision	☒ Compact Development	☐ Conservation Development	
☐ Cottage Court	☐ Flag lot	☐ Frequent Transit Development Option	
NOTE: Subdivisions may require City Council approval if in a Metro Park Overlay or Historic Overlay District.			
GENERAL INFORMATION			
Scoping/sketch plan case number(s):			
Development name (subject to approval): Trawick Road Townhomes			
Property Address(es): 2312 & 2316 TRAWICK ROAD, 2315 ANDOR PLACE			
Recorded Deed PIN(s): 1725504400, 1725503610, 1725505509			
Building type(s): ☐ Detached House ☐ Attached House ☒ Townhouse ☐ Apartment ☐ General Building ☐ Mixed Use Building ☐ Civic Building ☐ Open Lot ☐ Tiny House			

CURRENT PROPERTY OWNER/APPLICANT/DEVELOPER INFORMATION	
Current Property Owner(s) Names: Shawn Donovan	
Company: Concept 8 Holdings, LLC	Title: Member Manager
Address: 307 S. Salem Street Apex, NC 27502	
Phone #: 919-601-5087	Email: shawn@concepteight.com
Applicant Name (if different from owner. See "who can apply" in instructions):	
Relationship to owner: ☐ Lessee or contract purchaser ☐ Owner's authorized agent ☐ Easement holder	
Company:	Address:
Phone #:	Email:
NOTE: please attach purchase agreement or contract, lease or easement when submitting this form.	
Developer Contact Names: Jason G. Meadows	
Company: RDU Consulting, PLLC	Title: Engineer
Address: P.O. Box 418 Clayton, NC 27528	
Phone #: 919-889-2614	Email: jason@rduconsulting.com

Page 1 of 2

REVISION 10.03.22
raleighnc.gov

DEVELOPMENT TYPE + SITE DATE TABLE - ZONING INFORMATION					
Gross site acreage: 2.715 AC					
Zoning districts (if more than one, provide acreage of each):					
Overlay district(s):	Inside City Limits? ☐ Yes ☒ No	Historic District/Landmark:	N/A ☒		
Conditional Use District (CUD) Case # Z-	Board of Adjustment Case # BOA-	Design Alternate Case # DA-			
STORMWATER INFORMATION					
Imperious Area on Parcel(s): Existing (sf) 7,705 Proposed total (sf) 62,265		Impervious Area for Compliance (includes right-of-way): Existing (sf) 8,275 Proposed total (sf) 68,825			
NUMBER OF LOTS AND DENSITY					
# of Detached House Lots:	# of Attached House Lots:	# of Townhouse Lots: 31			
# of Tiny House Lots:	# of Open Lots: 1	# of Other Lots (Apartment, General, Mixed Use, Civic):			
Total # of Lots: 32	Total # Dwelling Units: 31 UNITS				
Proposed density for each zoning district (UDO 3,640 SF (SITE AREA) / UNIT					

SIGNATURE BLOCK	
Pursuant to state law (N.C. Gen. Stat. § 160D-403(a)), applications for development approvals may be made by the landowner, a lessee or person holding an option or contract to purchase or lease land, or an authorized agent of the landowner. An easement holder may also apply for development approval for such development as is authorized by the easement.	
By submitting this application, the undersigned applicant acknowledges that they are either the property owner or one of the persons authorized by state law (N.C.G.S. 160D-403(a)) to make this application, as specified in the application. The undersigned also acknowledges that the information and statements made in the application are correct and the undersigned understands that development approvals are subject to revocation for false statements or misrepresentations made in securing the development approval, pursuant to N.C. Gen. Stat. § 160D-403(f).	
The undersigned indicates that the property owner(s) is aware of this application and that the proposed project described in this application will be maintained in all respects in accordance with the plans and specifications submitted herewith, and in accordance with the provisions and regulations of the City of Raleigh Unified Development Ordinance.	
The undersigned hereby acknowledges that, pursuant to state law (N.C.G.S. 143-755(b1)), if this permit application is placed on hold at the request of the applicant for a period of six consecutive months or more, or if the applicant fails to respond to comments or provide additional information requested by the City for a period of six consecutive months or more, then the application review is discontinued and a new application is required to proceed and the development regulations in effect at the time permit processing is resumed shall apply to the new application.	
Signature:	Date: 12/12/2022
Printed Name: Jason G. Meadows	
Signature:	Date:
Printed Name:	

Page 2 of 2

REVISION 10.03.22
raleighnc.gov


Article 2.3. Compact Development

Sec. 2.3.1. General Requirements




	R-1	R-2	R-4	R-6	R-10
A. Site					
A1 Density (max)	1 u/a	-	-	-	-
B. Open Space					
B1 Open Space required (min acreage)	20% or 4 acres, whichever is greater	20% or 2 acres, whichever is greater	20% or 1 acre, whichever is greater	20% or 0.5 acres, whichever is greater	20% or 0.5 acres, whichever is greater
B2 Width of open space (min)	50'	50'	50'	50'	50'

Supp. No. 24

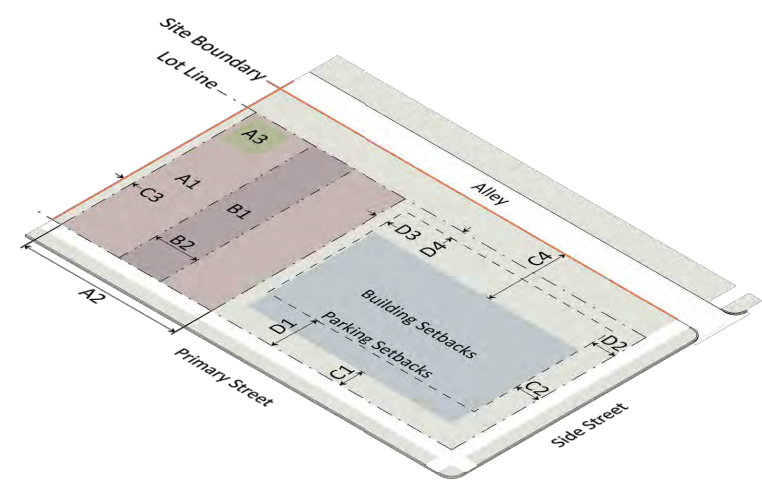2 – 16
Published November 2022Part 10: Unified Development Ordinance
City of Raleigh, North CarolinaSec. 2.3.4. Townhouse¹

	R-4	R-6	R-10
A. Site Dimensions			
A1 Net site area/unit (min)	6,000 sf	3,500 sf	2,500 sf
A2 Width (min)	65'	50'	45'
A3 Outdoor amenity area (min) ²	5%	5%	5%
B. Lot Dimensions			
B1 Area (min)	n/a	n/a	n/a
B2 Width (min)	16'	16'	16'
C. Building/Structure Setbacks			
C1 From primary street (min)	20'	10'	10'
C2 From side street (min)	20'	10'	10'
C3 From side site boundary line	10'	10'	10'
C4 From rear site boundary line (min) ³	20'	20'	20'
C5 From alley ⁴	4' or 20' min	4' or 20' min	4' or 20' min
C6 Internal building separation (min)	10'	10'	10'
C7 Residential infill rules may apply (see Sec. 2.2.7.)	yes	yes	yes
D. Parking Setbacks⁵			
D1 From primary street (min)	20'	20'	20'
D2 From side street (min)	10'	10'	10'
D3 From side lot line (min)	0'	0'	0'
D4 From rear lot line (min)	3'	3'	3'

Supp. No. 24

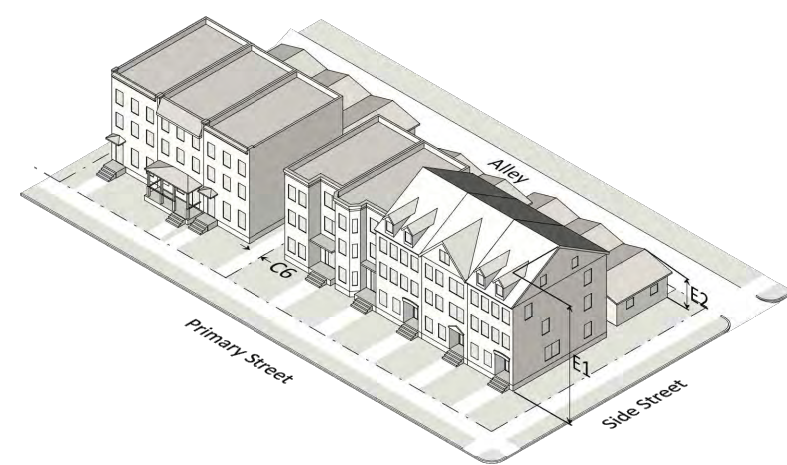2 – 19
Published November 2022


	R-4	R-6	R-10
D5 From alley, garage only (min)	4'	4'	4'
D6 Residential infill rules may apply (see Sec. 2.2.7.)	yes	yes	yes
E. Height			
E1 Principal building (max)	45/3 stories	45/3 stories	45/3 stories
E2 Accessory structure (max)	26'	26'	26'
E3 Residential infill rules may apply (see Sec. 2.2.7.)	yes	yes	yes

See Sec. 1.5.4.D "Building Setbacks" for specific building element requirements

¹A townhouse development containing only two dwelling units shall be regulated by the standards of Sec. 2.3.3, Attached House, however: (a) a minimum site area per unit of one-half the minimum lot area specified in 2.3.3.A1, is required; (b) Sec. 2.3.4.B shall still control provided a minimum site width equal to the dimensions specified by Sec. 2.3.3.A2, is met; and (c) Sec. 2.3.3.B3, shall only apply to the non-party wall side lot line.²Outdoor amenity meeting the requirements of Sec. 1.5.3, may overlap with required open space.³A permanently recorded open lot or common area lot of at least 20 feet in width may be used to satisfy Sec. 2.3.4.C4.⁴Garages (or a portion thereof) must either be located 4 feet from the travel lane of an alley or rear access drive or be a minimum of 20 feet from the travel lane of an alley or rear access drive. Where parking spaces are located between the garage and the alley or rear access drive, the garage must be located at least 20 feet from the travel lane alley or rear access drive.⁵Parking setbacks shall not apply to driveways serving individual dwelling units or shared between two dwelling units.Part 10: Unified Development Ordinance
City of Raleigh, North Carolina

ANDOR PLACE - SIGHT DISTANCE EXHIBIT

SCALE: 1" = 30'

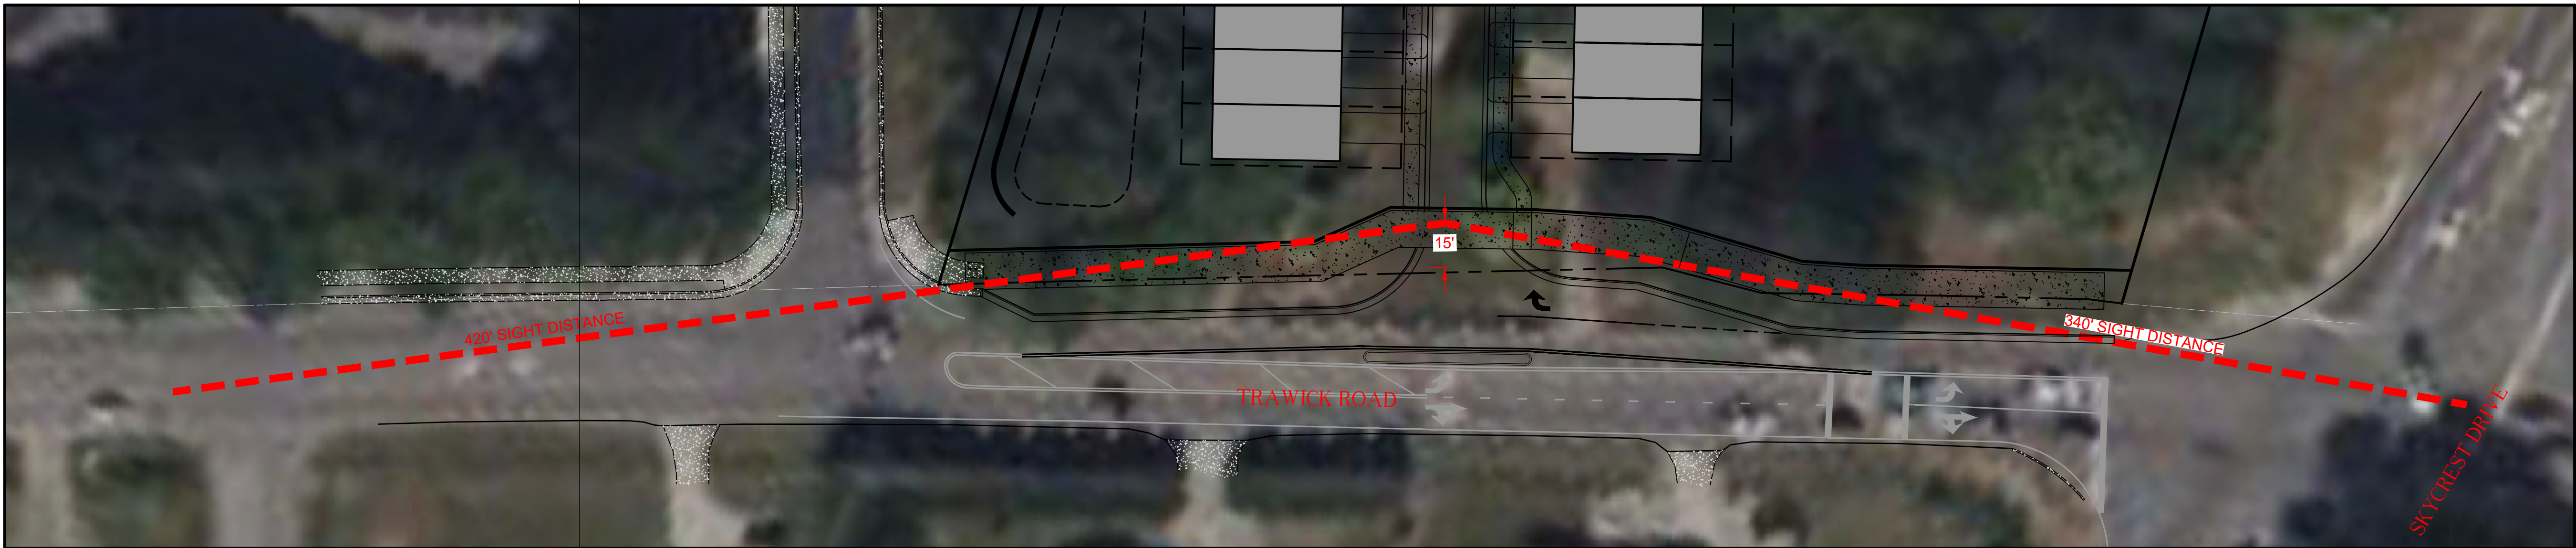

TRAWICK ROAD - SIGHT DISTANCE EXHIBIT

SCALE: 1" = 30'

RDU
CONSULTING, PLLCNC LICENSE P-2425
PHONE: 919-889-2614
EMAIL: JASON@RDUCONSULTING.COM
P.O. BOX 418
CLAYTON, NC 27528

Client

CONCEPT 8
HOLDINGS, LLC
307 S. SALEM ST. #200
APEX, NC 27502

Project

TRAWICK ROAD
TOWNHOMES
(SUB-0083-2022)

Process

PRELIMINARY
SUBDIVISION

LEGEND

BM	BOOK OF MAPS
DB	DEED BOOK
PG	PAGE
N/F	NOW OR FORMERLY
R/W	RIGHT OF WAY
EIP	EXISTING IRON PIPE
EPK	EXISTING PK NAIL
ECM	EXISTING CONCRETE MONUMENT
IPS	IRON PIPE SET
CP	COMPUTED POINT
RCP	REINFORCED CONCRETE PIPE
PP	POWER POLE
GUY	GUY ANCHORS
⊗	PROPOSED INSERTION VALVE
⊕	EXISTING FIRE HYDRANT
⊖	PROPOSED FIRE HYDRANT
⊗	EXISTING WATER VALVE
⊕	PROPOSED WATER VALVE
⊖	EXISTING WATER REDUCER
⊗	PROPOSED WATER REDUCER
⊕	EXISTING WATER METER
⊖	PROPOSED WATER METER
⊗	EXISTING HOT BOX
⊕	PROPOSED HOT BOX
⊖	EXISTING MANHOLE
⊗	PROPOSED MANHOLE

---	BOUNDARY LINE
---	RIGHT OF WAY LINE
---	LINE NOT SURVEYED
---	EASEMENT LINES
---	OVERHEAD ELECTRICAL LINES
---	EXISTING WATER LINE
---	PROPOSED WATER LINE
---	EXISTING SANITARY SEWER LINE
---	PROPOSED SANITARY SEWER LINE
---	EXISTING STORM DRAINAGE LINE
---	PROPOSED STORM DRAINAGE LINE

Revisions

Number	Description	Date
1	CITY OF RALEIGH COMMENTS	5/5/23


Drawing Title

UDO EXCERPTS, INFILL,
& SIGHT DISTANCE

Sheet Number

CE-0.1

Date Issued 12/09/2022

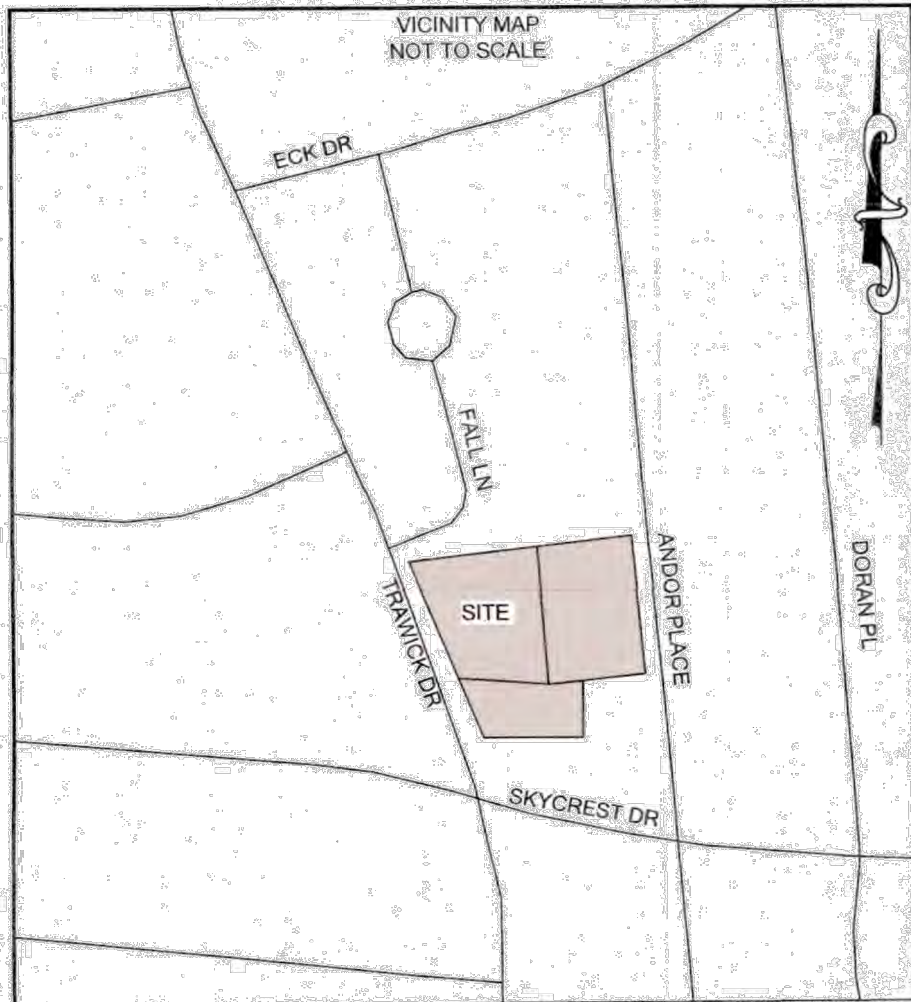

LEGEND

EXISTING BOUNDARY CORNER FOUND	BOUNDARY CORNER SET (3/4" IPS UNLESS OTHERWISE NOTED)
WATER METER	UTILITY POLE
UTILITY VALVE	FIRE HYDRANT
TELEPHONE PEG/STAL	UTILITY HAND HOLE
SIGN	GUY WIRE
UTILITY MANHOLE	LIGHT POLE
TREE	BOUNDARY LINE
ADJOINER LINE	WATER LINE
TELEPHONE LINE	STORM DRAIN
OVERHEAD UTILITY	SANITARY SEWER
EXISTING IRON PIPE	EXISTING IRON REBAR
IRON PIPE SET	NORTH
EAST	SOUTH
WEST	NORTHEAST
SE	SOUTHWEST
NW	NORTHWEST
DEED BOOK	PAGE
BM	BOOK OF MAPS
RW	RIGHT OF WAY
POB	POINT OF BEGINNING
IT	TOTAL

GRAVEL
BUILDINGS
POSSIBLE ENCROACHMENT
PAVEMENT

- NOTES**
1. THE PROPERTY LIES IN ZONES "X" PER NATIONAL FLOOD INSURANCE PROGRAM FLOOD INSURANCE RATE MAP COMMUNITY NUMBER 372072500, DATED MAY 2, 2006.
 2. ALL DISTANCES ARE HORIZONTAL GROUND DISTANCES AND ALL BEARINGS ARE BASED ON GPS OBSERVATIONS, NAD 83 / NSRS 2011, NORTH CAROLINA STATE PLANE UNLESS OTHERWISE SHOWN.
 3. SITE ZONED "R-6" PER WAKE COUNTY GIS.
 4. AREAS COMPUTED BY COORDINATE METHOD.
 5. THIS SURVEY WAS PREPARED BY BATEMAN CIVIL SURVEY COMPANY, UNDER THE SUPERVISION OF STEVEN P. CARSON, P.L.S.
 6. SURVEY PERFORMED WITHOUT THE BENEFIT OF A TITLE REPORT.
 7. THIS MAP MAY NOT BE A CERTIFIED SURVEY AND HAS NOT BEEN REVIEWED BY A LOCAL GOVERNMENT AGENCY FOR COMPLIANCE WITH ANY APPLICABLE LAND DEVELOPMENT REGULATIONS.
 8. SURVEY PERFORMED WITHOUT THE BENEFIT OF A TITLE REPORT.
 9. NO CEMETERIES OR GRAVES WERE OBSERVED AS A RESULT OF THIS SURVEY.
 10. BUILDINGS AND STRUCTURES ARE AS SHOWN ON THIS SURVEY.

THIS MAP IS CONSIDERED PRELIMINARY, NOT FOR RECORDATION, CONVEYANCE OR SALES UNLESS SIGNED AND SEALED BY THE LICENSED SURVEYOR.


I, STEVEN P. CARSON, CERTIFY THAT THIS PLAT WAS DRAWN UNDER MY SUPERVISION FROM AN ACTUAL SURVEY MADE UNDER MY SUPERVISION (DEED DESCRIPTION RECORDED IN BOOK 15623 PAGE 2107, BOOK 15623 PAGE 2099, BOOK 15623 PAGE 2103), THAT THE BOUNDARIES NOT SURVEYED ARE CLEARLY INDICATED AS DRAWN FROM INFORMATION FOUND AS SHOWN HERE ON, THAT THE RATIO OF PRECISION AS CALCULATED IS 1:10,000 +, THAT THIS PLAT WAS PREPARED IN ACCORDANCE WITH G.S. 47-30 AS AMENDED, WITNESS MY ORIGINAL SIGNATURE, REGISTRATION NUMBER AND SEAL THIS 7 DAY OF DECEMBER, A.D., 2022.

I, FURTHER THAT IN ACCORDANCE WITH G.S. 47-30 F-11-C-1, CERTIFY THAT THE SURVEY IS OF AN EXISTING PARCEL OR PARCELS OF LAND OR ONE OR MORE EXISTING EASEMENTS, AND DOES NOT CREATE A NEW STREET OR CHANGE AN EXISTING STREET. FOR THE PURPOSES OF THIS SUBSECTION, AN "EXISTING PARCEL" OR "EXISTING EASEMENT" IS AN AREA OF LAND DESCRIBED IN A SINGLE LEGAL DESCRIPTION OR LEGALLY RECORDED SUBDIVISION THAT HAS BEEN OR MAY BE LEGALLY CONVEYED TO A NEW OWNER BY DEED IN ITS EXISTING CONFIGURATION.

I, STEVEN P. CARSON, CERTIFY THAT THIS PROJECT WAS COMPLETED UNDER MY DIRECT AND RESPONSIBLE CHARGE FROM AN ACTUAL SURVEY MADE UNDER MY SUPERVISION, THAT THIS GROUND SURVEY WAS PERFORMED AT THE 95 PERCENT CONFIDENCE LEVEL TO MEET FEDERAL GEOGRAPHIC DATA COMMITTEE STANDARDS; THAT THIS SURVEY WAS PERFORMED TO MEET THE REQUIREMENTS FOR A TOPOGRAPHIC/PLANNING SURVEY TO THE ACCURACY OF CLASS A AND VERTICAL ACCURACY WHEN APPLICABLE TO THE CLASS C STANDARD, AND THAT THE ORIGINAL DATA WAS OBTAINED ON 07/16/2021, THAT THE SURVEY WAS COMPLETED ON 08/02/2022, THAT CONTOURS SHOWN AS BROKEN LINES MAY NOT MEET THE STATED STANDARD, AND ALL COORDINATES ARE BASED ON NAD 83 AND REALIZATION NSRS 2011 AND ALL ELEVATIONS ARE BASED ON NAVD 88.

12/7/22
STEVEN P. CARSON, PLS
NC LICENSE NO. 4752

TREES	TREES	TREES	TREES	TREES
1 8" PINE	67 4" SWEETGUM	130 10" SWEETGUM	196 24" PINE	262 7" OAK
2 12" SWEETGUM	68 4" ASH	131 24" SWEETGUM	197 6" ASH	263 13" PINE
3 18" SWEETGUM	69 10" SWEETGUM	132 8" SWEETGUM	198 8" PINE	264 6" HARDWOOD
4 18" PINE	70 10" SWEETGUM	133 4" SWEETGUM	199 10" OAK	265 6" HARDWOOD
5 24" OAK	71 24" SWEETGUM	134 24" SWEETGUM	200 8" PINE	266 19" PINE
6 18" OAK	72 10" SWEETGUM	135 15" SWEETGUM	201 60" PINOAK	267 12" PINE
7 18" OAK	73 6" SWEETGUM	136 6" SWEETGUM	202 8" PINE	268 7" GUM
8 4" PINE	74 18" PINE	137 24" PINE	203 24" OAK	269 20" HOLLY
9 18" PINE	75 24" PINE	138 10" SWEETGUM	204 10" OAK	270 CRAPE MYRTLE
10 6" OAK	76 24" PINE	139 24" SWEETGUM	205 18" PINE	271 11" OAK
11 12" PINE	77 12" SWEETGUM	140 4" OAK	206 10" OAK	272 CRAPE MYRTLE
12 12" PINE	78 20" PINE	141 6" OAK	207 6" OAK	273 CRAPE MYRTLE
13 15" PINE	79 8" SWEETGUM	142 6" PINE	208 6" OAK	274 16" OAK
14 12" SWEETGUM	80 8" SWEETGUM	143 6" PINE	209 12" ASH	275 CRAPE MYRTLE
15 3" SWEETGUM	81 15" PINE	144 4" SWEETGUM	210 30" OAK	276 CRAPE MYRTLE
16 6" SWEETGUM	82 24" PINE	145 12" PINE	211 10" ASH	277 CRAPE MYRTLE
17 6" PINE	83 12" SWEETGUM	146 10" SWEETGUM	212 24" PINOAK	278 CRAPE MYRTLE
18 4" SWEETGUM	84 10" SWEETGUM	147 8" SWEETGUM	213 CRAPE MYRTLE	279 CRAPE MYRTLE
19 2" SWEETGUM	85 6" ASH	148 8" SWEETGUM	214 CRAPE MYRTLE	280 17" OAK
20 6" PINE	86 24" PINE	149 10" SWEETGUM	215 CRAPE MYRTLE	281 26" PINE
21 8" OAK	87 6" ASH	150 18" SWEETGUM	216 CRAPE MYRTLE	282 9" HARDWOOD
22 6" SWEETGUM	88 6" SWEETGUM	151 18" SWEETGUM	217 1" HOLLY	283 10" HARDWOOD
23 8" OAK	89 6" ASH	152 12" PINE	218 3" PINE	284 6" HARDWOOD
24 6" PINE	90 6" ASH	153 4" PINOAK	219 1" HOLLY	285 HARDWOOD
25 18" PINE	91 6" SWEETGUM	154 6" PINOAK	220 CRAPE MYRTLE	286 3" HARDWOOD
26 40" OAK	92 3" SWEETGUM	155 4" PINOAK	221 CRAPE MYRTLE	287 6" HARDWOOD
27 12" PINE	93 6" SWEETGUM	156 3" SWEETGUM	222 CRAPE MYRTLE	288 4" HARDWOOD
28 12" PINE	94 4" ASH	157 10" SWEETGUM	223 1" HOLLY	289 10" OAK
29 12" PINE	95 4" SWEETGUM	158 10" PINE	224 19" PINE	
30 24" PINE	96 10" PINE	159 4" SWEETGUM	225 17" PINE	
31 40" OAK	97 10" PINE	160 15" PINE	226 20" PINE	
32 24" OAK	98 10" PINE	161 6" SWEETGUM	227 4" PINE	
33 12" PINE	99 4" OAK	162 2" SWEETGUM	228 CRAPE MYRTLE	
34 24" OAK	100 4" SWEETGUM	163 6" SWEETGUM	229 15" PINE	
35 8" PINE	101 10" OAK	164 2" DOGWOOD	230 17" PINE	
36 30" OAK	102 6" SWEETGUM	165 8" PINE	231 13" PINE	
37 12" OAK	103 6" OAK	166 15" SWEETGUM	232 29" PINE	
38 18" PINE	104 12" PINE	167 4" SWEETGUM	233 CRAPE MYRTLE	
39 18" PINE	105 12" SWEETGUM	168 24" PINE	234 CRAPE MYRTLE	
40 8" PINE	106 24" PINE	169 12" SWEETGUM	235 10" PINE	
41 15" PINE	107 10" SWEETGUM	170 15" SWEETGUM	236 CRAPE MYRTLE	
42 12" PINE	108 12" PINE	171 12" PINE	237 CRAPE MYRTLE	
43 8" PINE	109 10" SWEETGUM	172 8" SWEETGUM	238 4" BIRCH	
44 8" PINE	110 12" PINE	173 SWEETGUM	239 3" MAPLE	
45 8" PINE	111 36" PINOAK	174 4" BIRCH	240 CRAPE MYRTLE	
46 8" PINE	112 6" SWEETGUM	175 15" PINE	241 11" OAK	
47 10" OAK	113 36" PINOAK	176 18" CEDAR	242 HARDWOOD	
48 10" OAK	114 24" SWEETGUM	177 10" BOXWOOD	243 SWEETGUM	
49 40" OAK	115 9" PINE	178 8" BIRCH	244 10" SWEETGUM	
50 10" PINE	116 6" HW	179 15" MULBERRY	245 SWEETGUM	
51 8" OAK	117 8" HW	180 24" PINOAK	246 19" PINE	
52 12" PINE	118 10" SWEETGUM	181 12" PINE	247 20" PINE	
53 12" PINE	119 10" OAK	182 12" OAK	248 5" PINE	
54 15" PINE	120 12" SWEETGUM	183 15" MAGNOLIA	249 17" PINE	
55 24" PINE	121 12" SWEETGUM	184 3" HOLLY	250 5" PINE	
56 18" PINE	122 12" SWEETGUM	185 24" PINOAK	251 24" PINE	
57 20" PINE	123 24" SWEETGUM	186 8" OAK	252 18" PINE	
58 3" SWEETGUM	124 24" SWEETGUM	187 10" OAK	253 29" PINE	
59 24" PINE	125 12" SWEETGUM	188 15" PINE	254 9" HARDWOOD	
60 8" PINE	126 12" SWEETGUM	189 6" OAK	255 5" HARDWOOD	
61 10" PINE	127 24" SWEETGUM	190 18" OAK	256 3" HARDWOOD	
62 8" SWEETGUM	128 12" SWEETGUM	191 18" HOLLY	257 HARDWOOD	
63 12" OAK	129 12" SWEETGUM	192 24" OAK	258 6" HARDWOOD	
64 8" OAK	130 12" SWEETGUM	193 6" CEDAR	259 19" PINE	
65 8" OAK	131 12" SWEETGUM	194 6" CEDAR	260 HARDWOOD	
66 4" SWEETGUM	132 12" SWEETGUM	195 HUGE OAK	261 HARDWOOD	

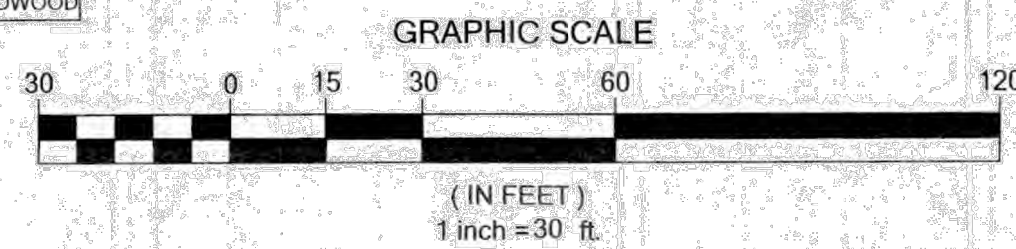

CLASS OF SURVEY: A
POSITIONAL ACCURACY: 0.06'
TYPE OF GPS FIELD PROCEDURE: NC CORS STATIONS
DATES OF SURVEY: DECEMBER 2021
DATUM/EPOCH: NAD83/NSRS2011
GEOD MODEL: 1B
COMBINED GRID FACTOR(S): 0.99988307
UNITS: US SURVEY FEET


BATEMAN CIVIL SURVEY COMPANY
ENGINEERS • SURVEYORS • PLANNERS
2524 RELIANCE AVENUE, APEX, NC 27539
PHONE: (919) 577-1080 FAX: (919) 577-1081
INFO@BATEMANCIVILSURVEY.COM
NCBELS FIRM# C-2378



**BOUNDARY AND TOPOGRAPHIC SURVEY
EXCLUSIVELY FOR CONCEPT 8**
AS RECORDED IN
DB 15623 PG 2107, DB 15623 PG 2099, DB 15623 PG 2103
PIN: 17255053610, 1725505509, 1725504400
SAINT MATTHEWS TOWNSHIP - WAKE COUNTY - NORTH CAROLINA

REVISIONS
1.
2.
3.
4.
5.
DESIGNED BY: N/A
DRAWN BY: JTP
CHECKED BY: SPG
SCALE: 1" = 30'
DATE: 01/07/2022
JOB NUMBER: 210886

CE-1.0

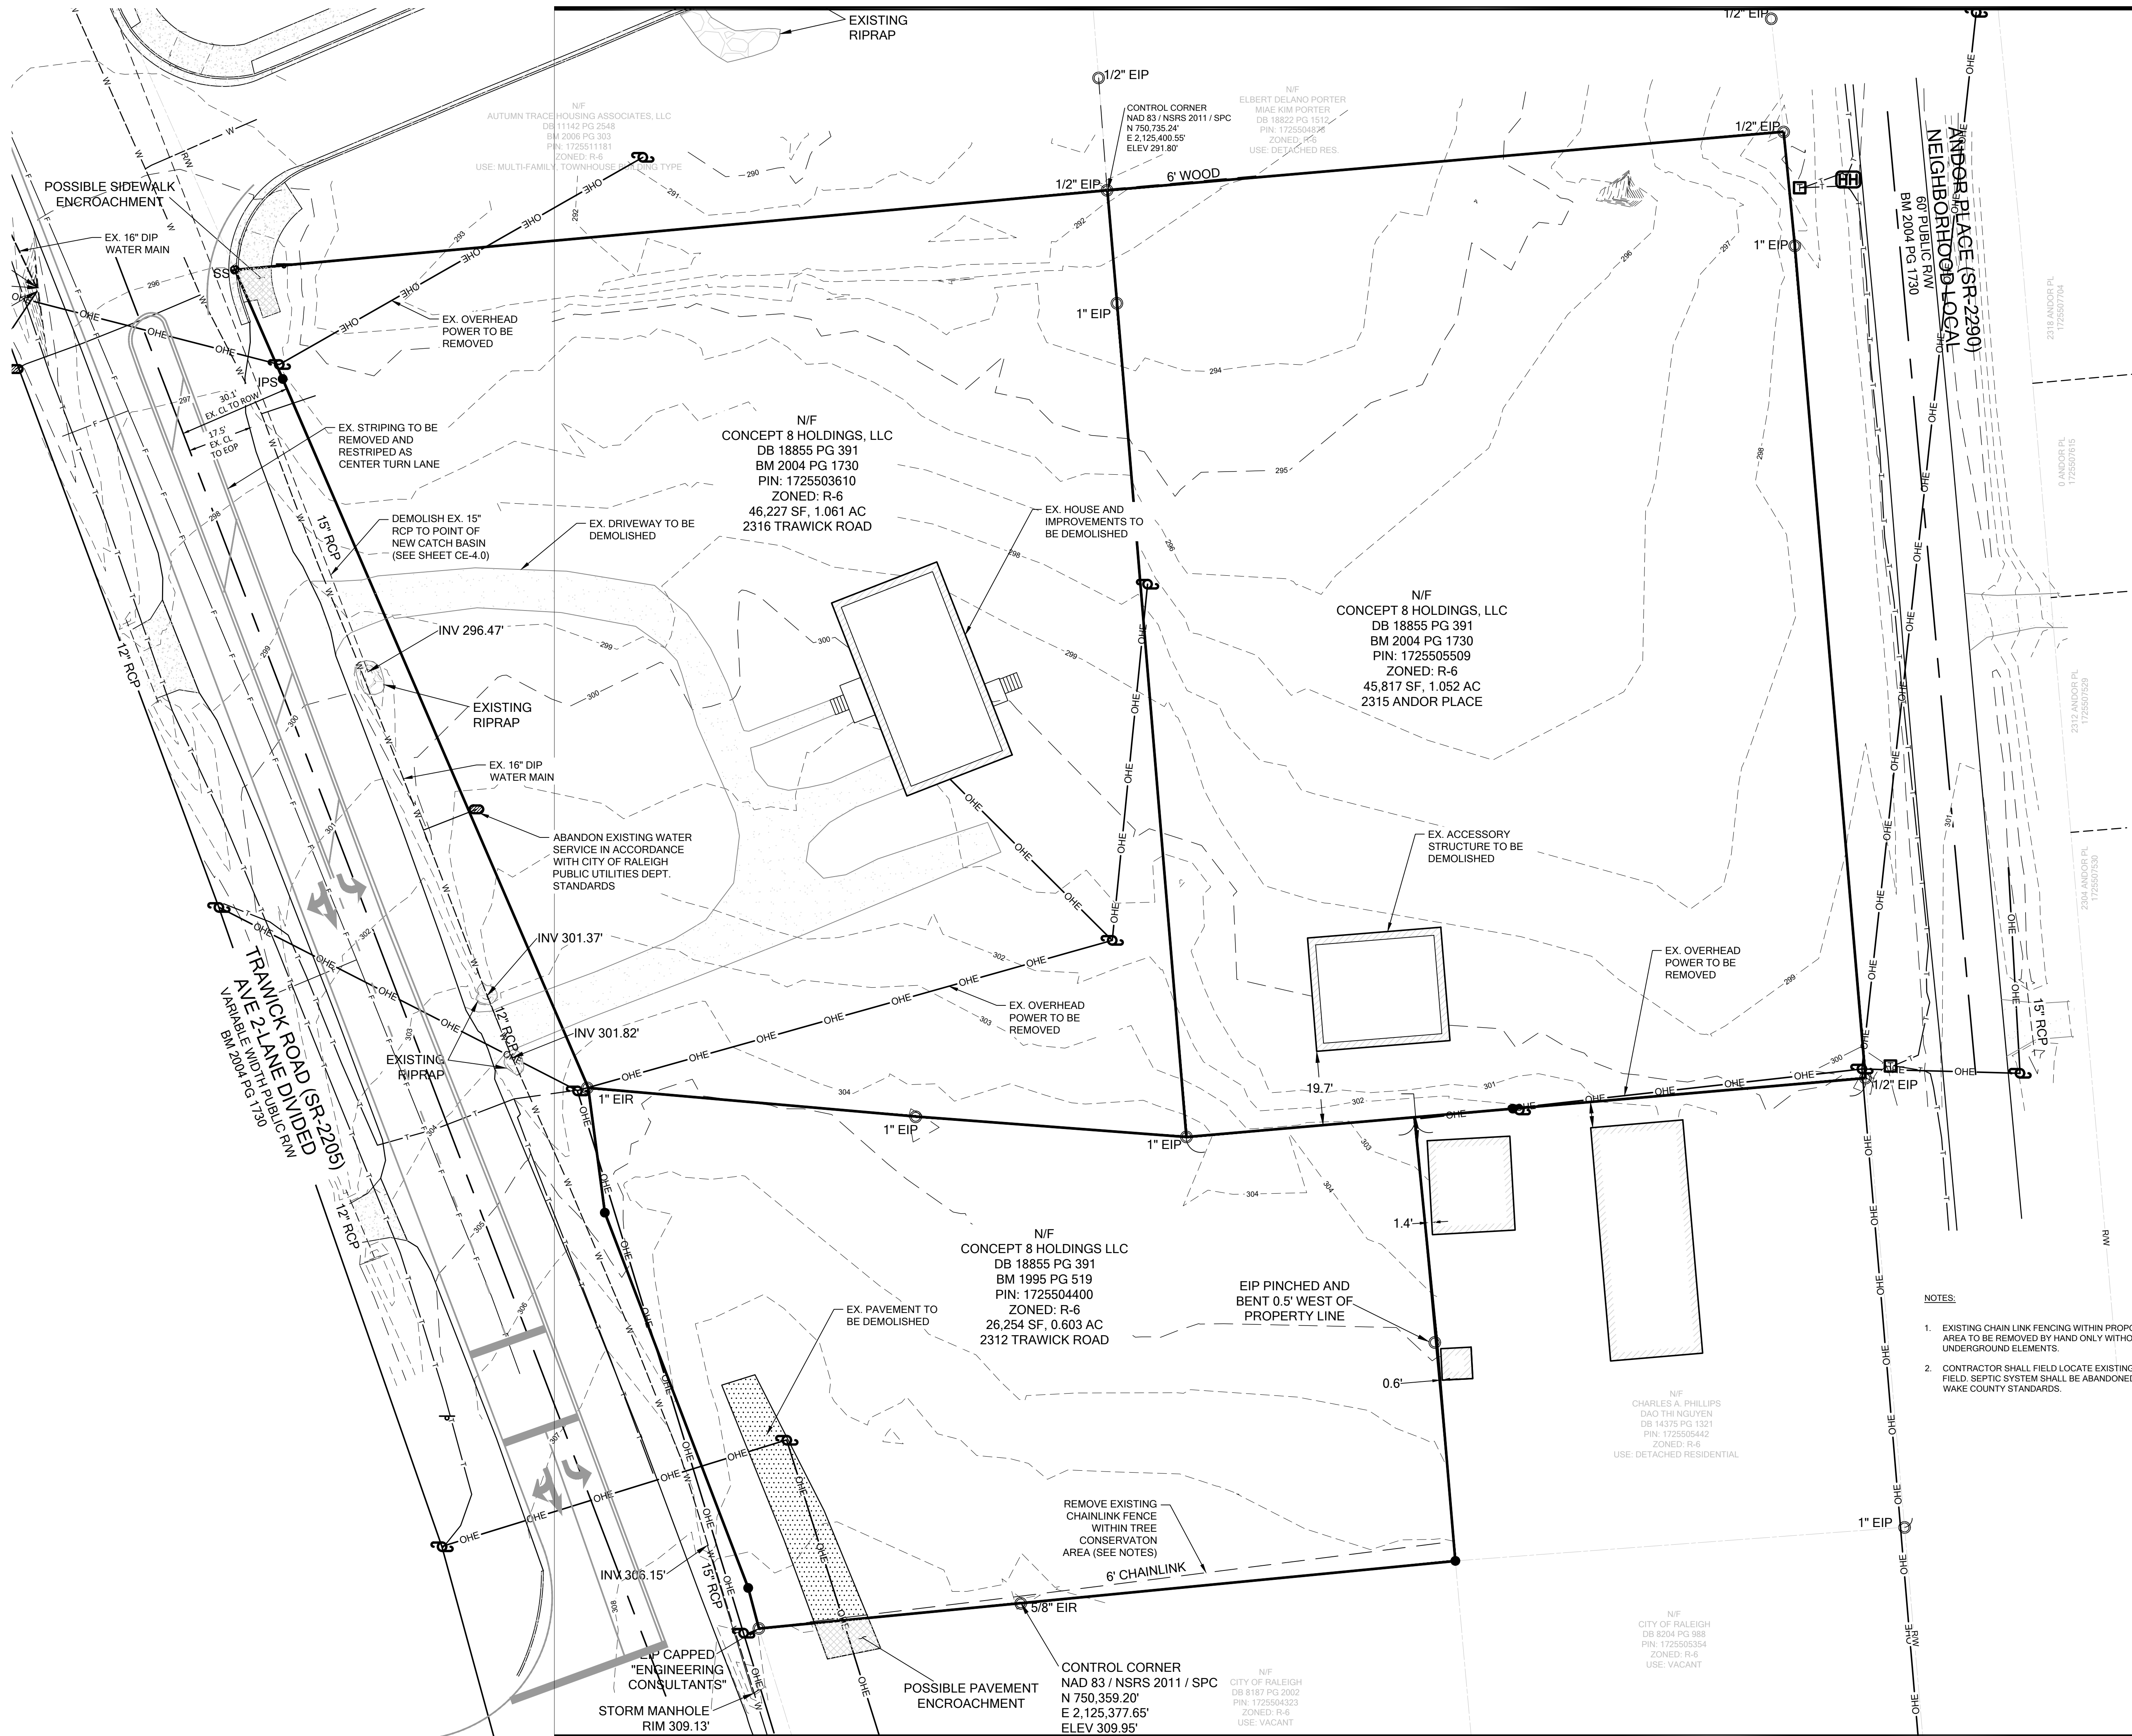

RDU
CONSULTING, PLLC


NC LICENSE P-2425
PHONE: 919-889-2614
EMAIL: JASON@RDUCONSULTING.COM
P.O. BOX 418
CLAYTON, NC 27528

Client
**CONCEPT 8
HOLDINGS, LLC**
307 S. SALEM ST. #200
APEX, NC 27502

Project
**TRAWICK ROAD
TOWNHOMES
(SUB-0083-2022)**

Process
**PRELIMINARY
SUBDIVISION**

- LEGEND**
- | | |
|-----|------------------------------|
| BM | BOOK OF MAPS |
| DB | DEED BOOK |
| PG | PAGE |
| N/F | NOW OR FORMERLY |
| R/W | RIGHT OF WAY |
| EIP | EXISTING IRON PIPE |
| EPK | EXISTING PK NAIL |
| ECM | EXISTING CONCRETE MONUMENT |
| IPS | IRON PIPE SET |
| CP | COMPUTED POINT |
| RCP | REINFORCED CONCRETE PIPE |
| PP | POWER POLE |
| GUY | GUY ANCHORS |
| ⊕ | PROPOSED INSERTION VALVE |
| ⊕ | EXISTING FIRE HYDRANT |
| ⊕ | PROPOSED FIRE HYDRANT |
| ⊕ | EXISTING WATER VALVE |
| ⊕ | PROPOSED WATER VALVE |
| ⊕ | EXISTING WATER REDUCER |
| ⊕ | PROPOSED WATER REDUCER |
| ⊕ | EXISTING WATER METER |
| ⊕ | PROPOSED WATER METER |
| ⊕ | EXISTING HOT BOX |
| ⊕ | PROPOSED HOT BOX |
| ⊕ | EXISTING MANHOLE |
| ⊕ | PROPOSED MANHOLE |
| --- | BOUNDARY LINE |
| --- | RIGHT OF WAY LINE |
| --- | LINE NOT SURVEYED |
| --- | EASEMENT LINES |
| --- | OVERHEAD ELECTRICAL LINES |
| --- | EXISTING WATER LINE |
| --- | PROPOSED WATER LINE |
| --- | EXISTING SANITARY SEWER LINE |
| --- | PROPOSED SANITARY SEWER LINE |
| --- | EXISTING STORM DRAINAGE LINE |
| --- | PROPOSED STORM DRAINAGE LINE |

 

Revisions		
Number	Description	Date
1	CITY OF RALEIGH COMMENTS	5/5/23

Drawing Title
DEMOLITION PLAN

Sheet Number
CE-1.1

Date Issued 12/09/2022

PROPOSED LOT AREA TABLE		
LOT NUMBER	ACREAGE (AC)	SQUARE FOOTAGE (SF)
1	0.033	1,440
2	0.03	1,296
3	0.03	1,296
4	0.033	1,440
5	0.033	1,440
6	0.03	1,296
7	0.03	1,296
8	0.033	1,440
9	0.032	1,378
10	0.03	1,296
11	0.03	1,296
12	0.03	1,296
13	0.03	1,296
14	0.033	1,440
15	0.033	1,440
16	0.03	1,296
17	0.03	1,296
18	0.03	1,296
19	0.03	1,296
20	0.033	1,440
21	0.033	1,440
22	0.03	1,296
23	0.03	1,296
24	0.03	1,296
25	0.03	1,296
26	0.033	1,431
27	0.033	1,440
28	0.03	1,296
29	0.03	1,296
30	0.03	1,296
31	0.033	1,440
32	1.443	62,852



RDU
CONSULTING, PLLC

NC LICENSE P-2425
PHONE: 919-889-2614
EMAIL: JASON@RDUCONSULTING.COM
P.O. BOX 418
CLAYTON, NC 27528

CONCEPT 8
HOLDINGS, LLC
307 S. SALEM ST. #200
APEX, NC 27502

TRAWICK ROAD
TOWNHOMES
(SUB-0083-2022)

PRELIMINARY
SUBDIVISION

LEGEND

- BM BOOK OF MAPS
- DB DEED BOOK
- PG PAGE
- N/F NOW OR FORMERLY
- R/W RIGHT OF WAY
- EP EXISTING IRON PIPE
- EPK EXISTING PK NAIL
- ECM EXISTING CONCRETE MONUMENT
- IPS IRON PIPE SET
- CP COMPUTED POINT
- RCP REINFORCED CONCRETE PIPE
- PP POWER POLE
- GUY GUY ANCHORS
- PROPOSED INSERTION VALVE
- EXISTING FIRE HYDRANT
- PROPOSED FIRE HYDRANT
- EXISTING WATER VALVE
- PROPOSED WATER VALVE
- EXISTING WATER REDUCER
- PROPOSED WATER REDUCER
- EXISTING WATER METER
- PROPOSED WATER METER
- EXISTING HOT BOX
- PROPOSED HOT BOX
- EXISTING MANHOLE
- PROPOSED MANHOLE
- BOUNDARY LINE
- RIGHT OF WAY LINE
- LINES NOT SURVEYED
- EASEMENT LINES
- E OVERHEAD ELECTRICAL LINES
- W EXISTING WATER LINE
- PROPOSED WATER LINE
- SS EXISTING SANITARY SEWER LINE
- PROPOSED SANITARY SEWER LINE
- EXISTING STORM DRAINAGE LINE
- PROPOSED STORM DRAINAGE LINE
- OPEN SPACE/AMENITY AREA
- PROPOSED PRIVATE DRAINAGE EASEMENT
- ACCESSIBLE SIDEWALK

Revisions

Number	Description	Date
1	CITY OF RALEIGH COMMENTS	5/5/23


Drawing Title

SUBDIVISION AND
LAYOUT PLAN

Sheet Number

CE-2

Date Issued 12/09/2022

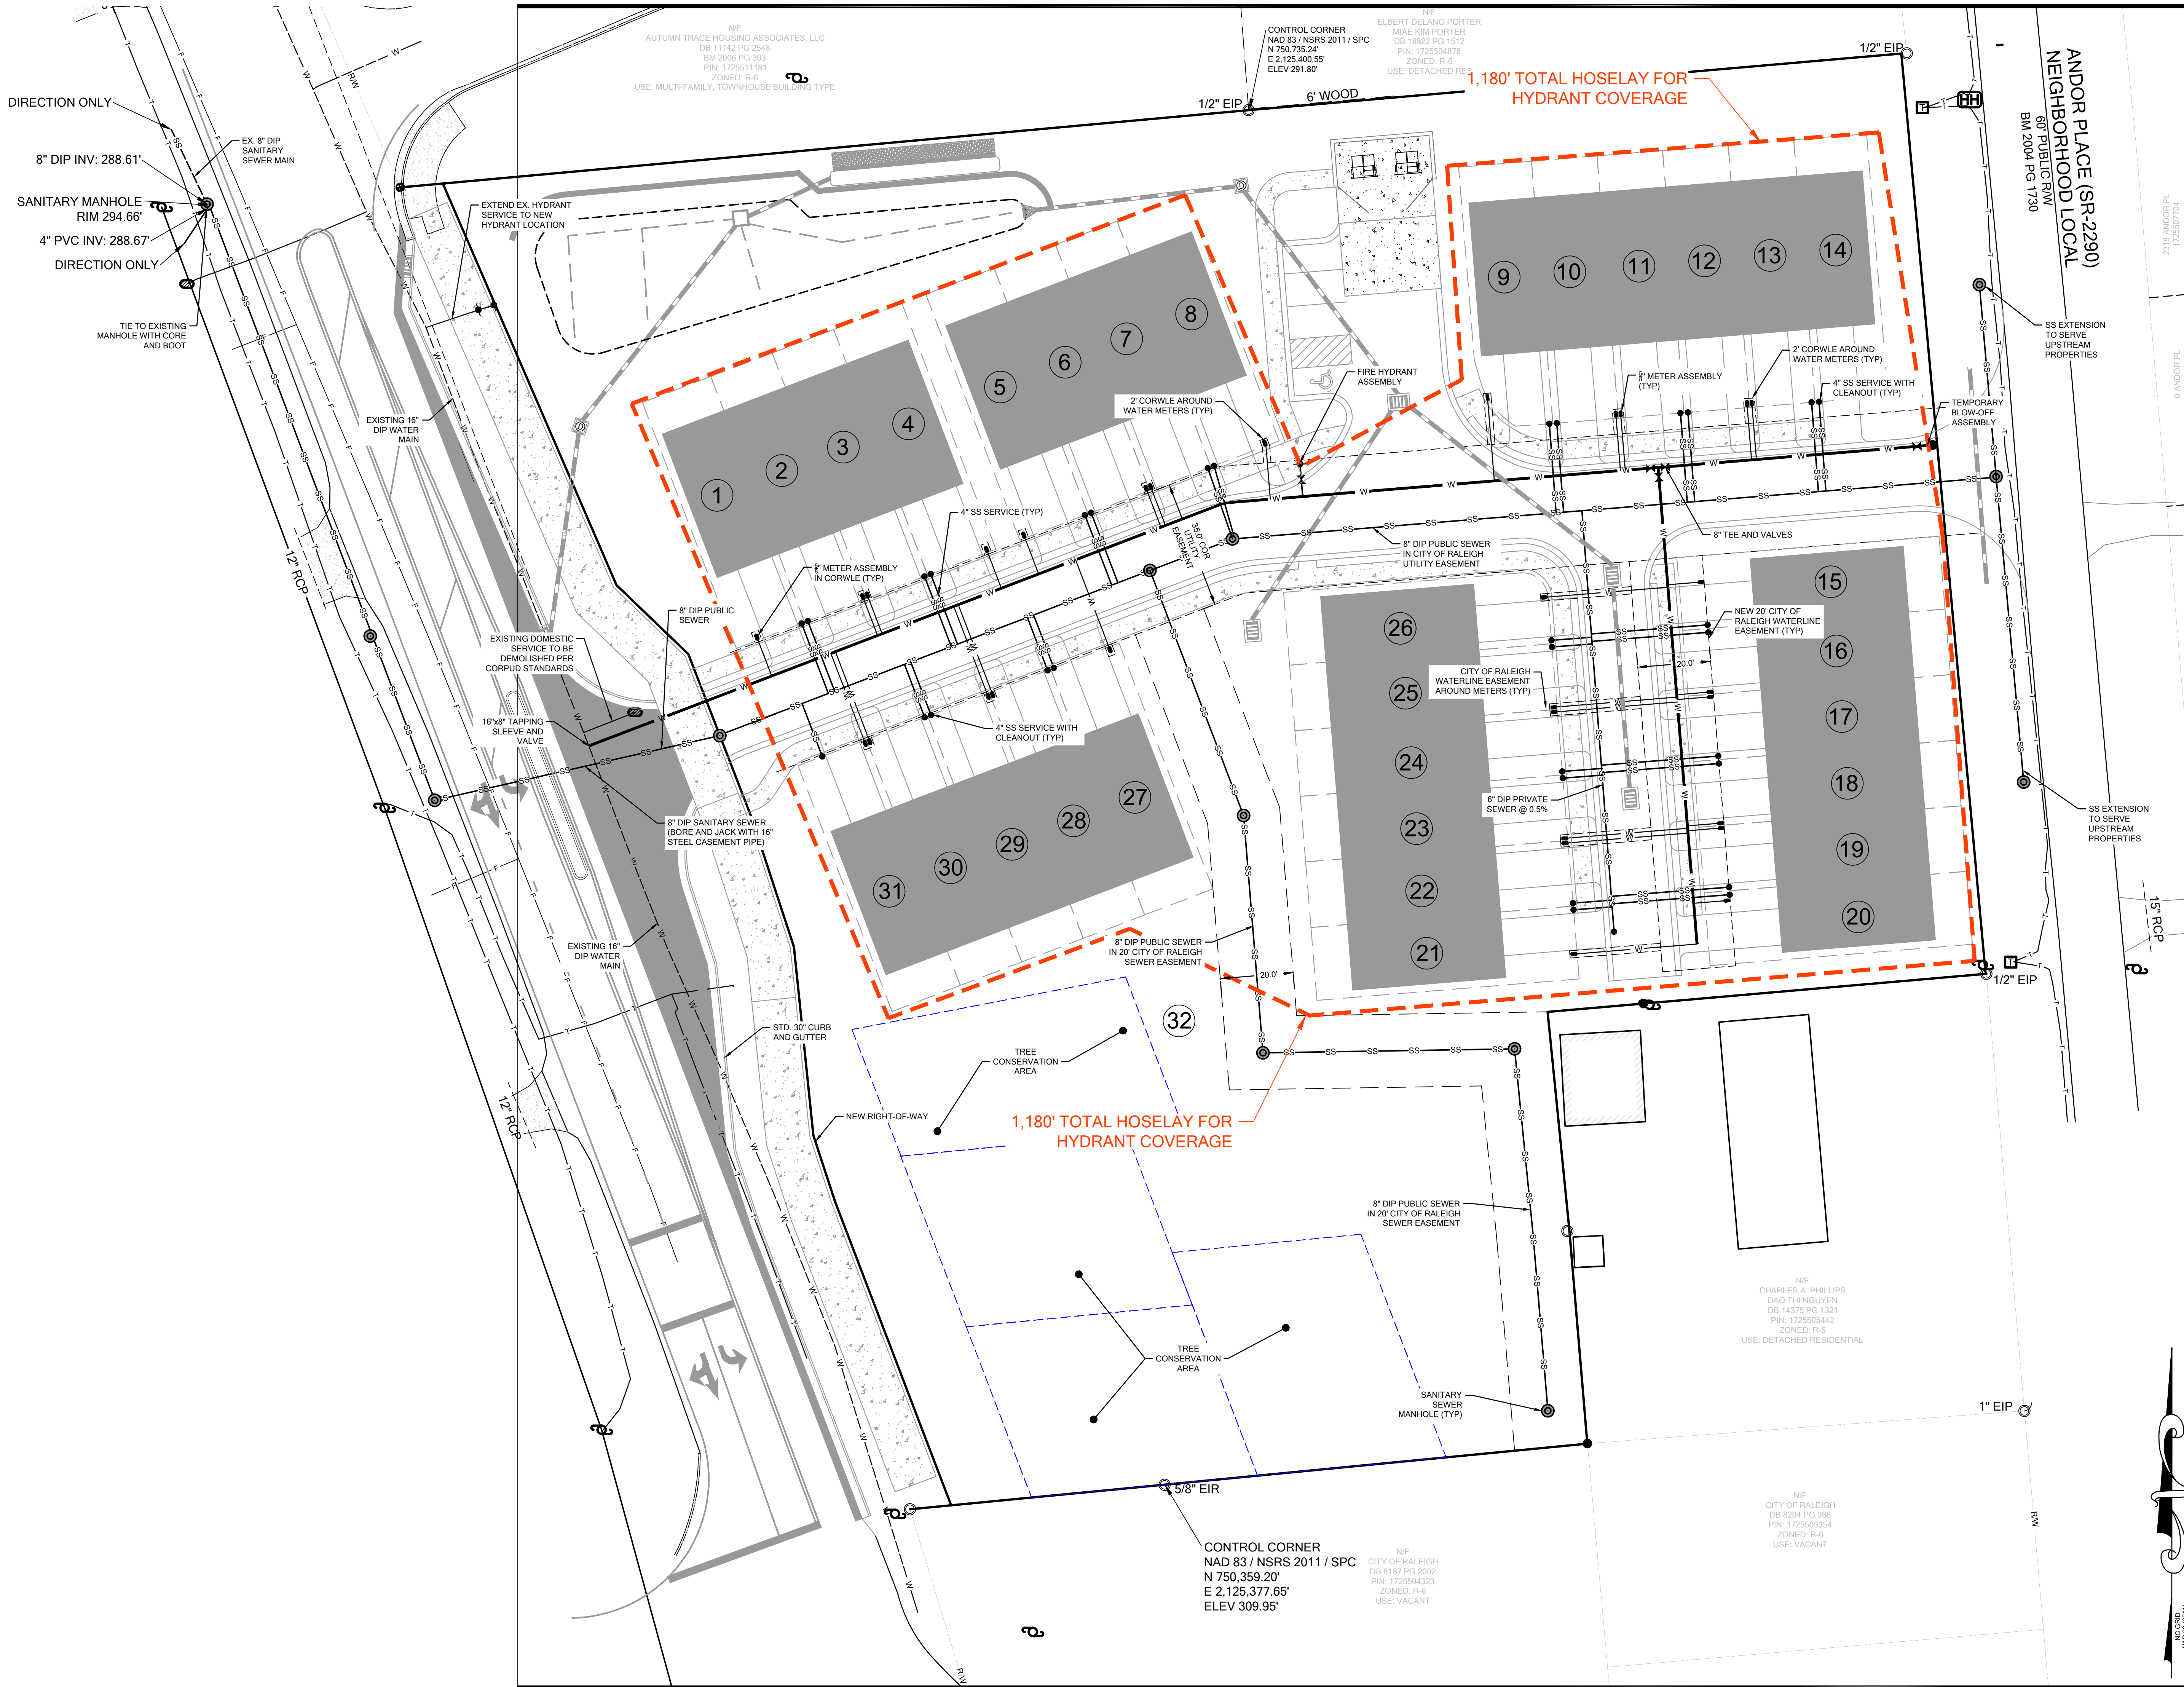

RDU
CONSULTING, PLLC

NC LICENSE P-2425
PHONE: 919-889-2614
EMAIL: JASON@RDUCONSULTING.COM
P.O. BOX 418
CLAYTON, NC 27528


**CONCEPT 8
HOLDINGS, LLC**
307 S. SALEM ST. #200
APEX, NC 27502

**TRAWICK ROAD
TOWNHOMES
(SUB-0083-2022)**

**PRELIMINARY
SUBDIVISION**

LEGEND

- BM BOOK OF MAPS
- DB DEED BOOK
- PG PAGE
- N/W NOW OR FORMERLY
- R/W RIGHT OF WAY
- EIP EXISTING IRON PIPE
- EPK EXISTING PK NAIL
- ECM EXISTING CONCRETE MONUMENT
- IPS IRON PIPE SET
- CP COMPUTED POINT
- RCP REINFORCED CONCRETE PIPE
- PP POWER POLE
- GUY GUY ANCHORS
- PROPOSED INSERTION VALVE
- EXISTING FIRE HYDRANT
- PROPOSED FIRE HYDRANT
- EXISTING WATER VALVE
- PROPOSED WATER VALVE
- EXISTING WATER REDUCER
- PROPOSED WATER REDUCER
- EXISTING WATER METER
- PROPOSED WATER METER
- EXISTING HOT BOX
- PROPOSED HOT BOX
- EXISTING MANHOLE
- PROPOSED MANHOLE
- BOUNDARY LINE
- RIGHT OF WAY LINE
- LINES NOT SURVEYED
- EASEMENT LINES
- OVERHEAD ELECTRICAL LINES
- E EXISTING WATER LINE
- W PROPOSED WATER LINE
- SS EXISTING SANITARY SEWER LINE
- SS PROPOSED SANITARY SEWER LINE
- SS EXISTING STORM DRAINAGE LINE
- SS PROPOSED STORM DRAINAGE LINE

 

Revisions

Number	Description	Date
1	CITY OF RALEIGH COMMENTS	5/5/23


Drawing Title

UTILITY PLAN

Sheet Number

CE-3

Date Issued 12/09/2022

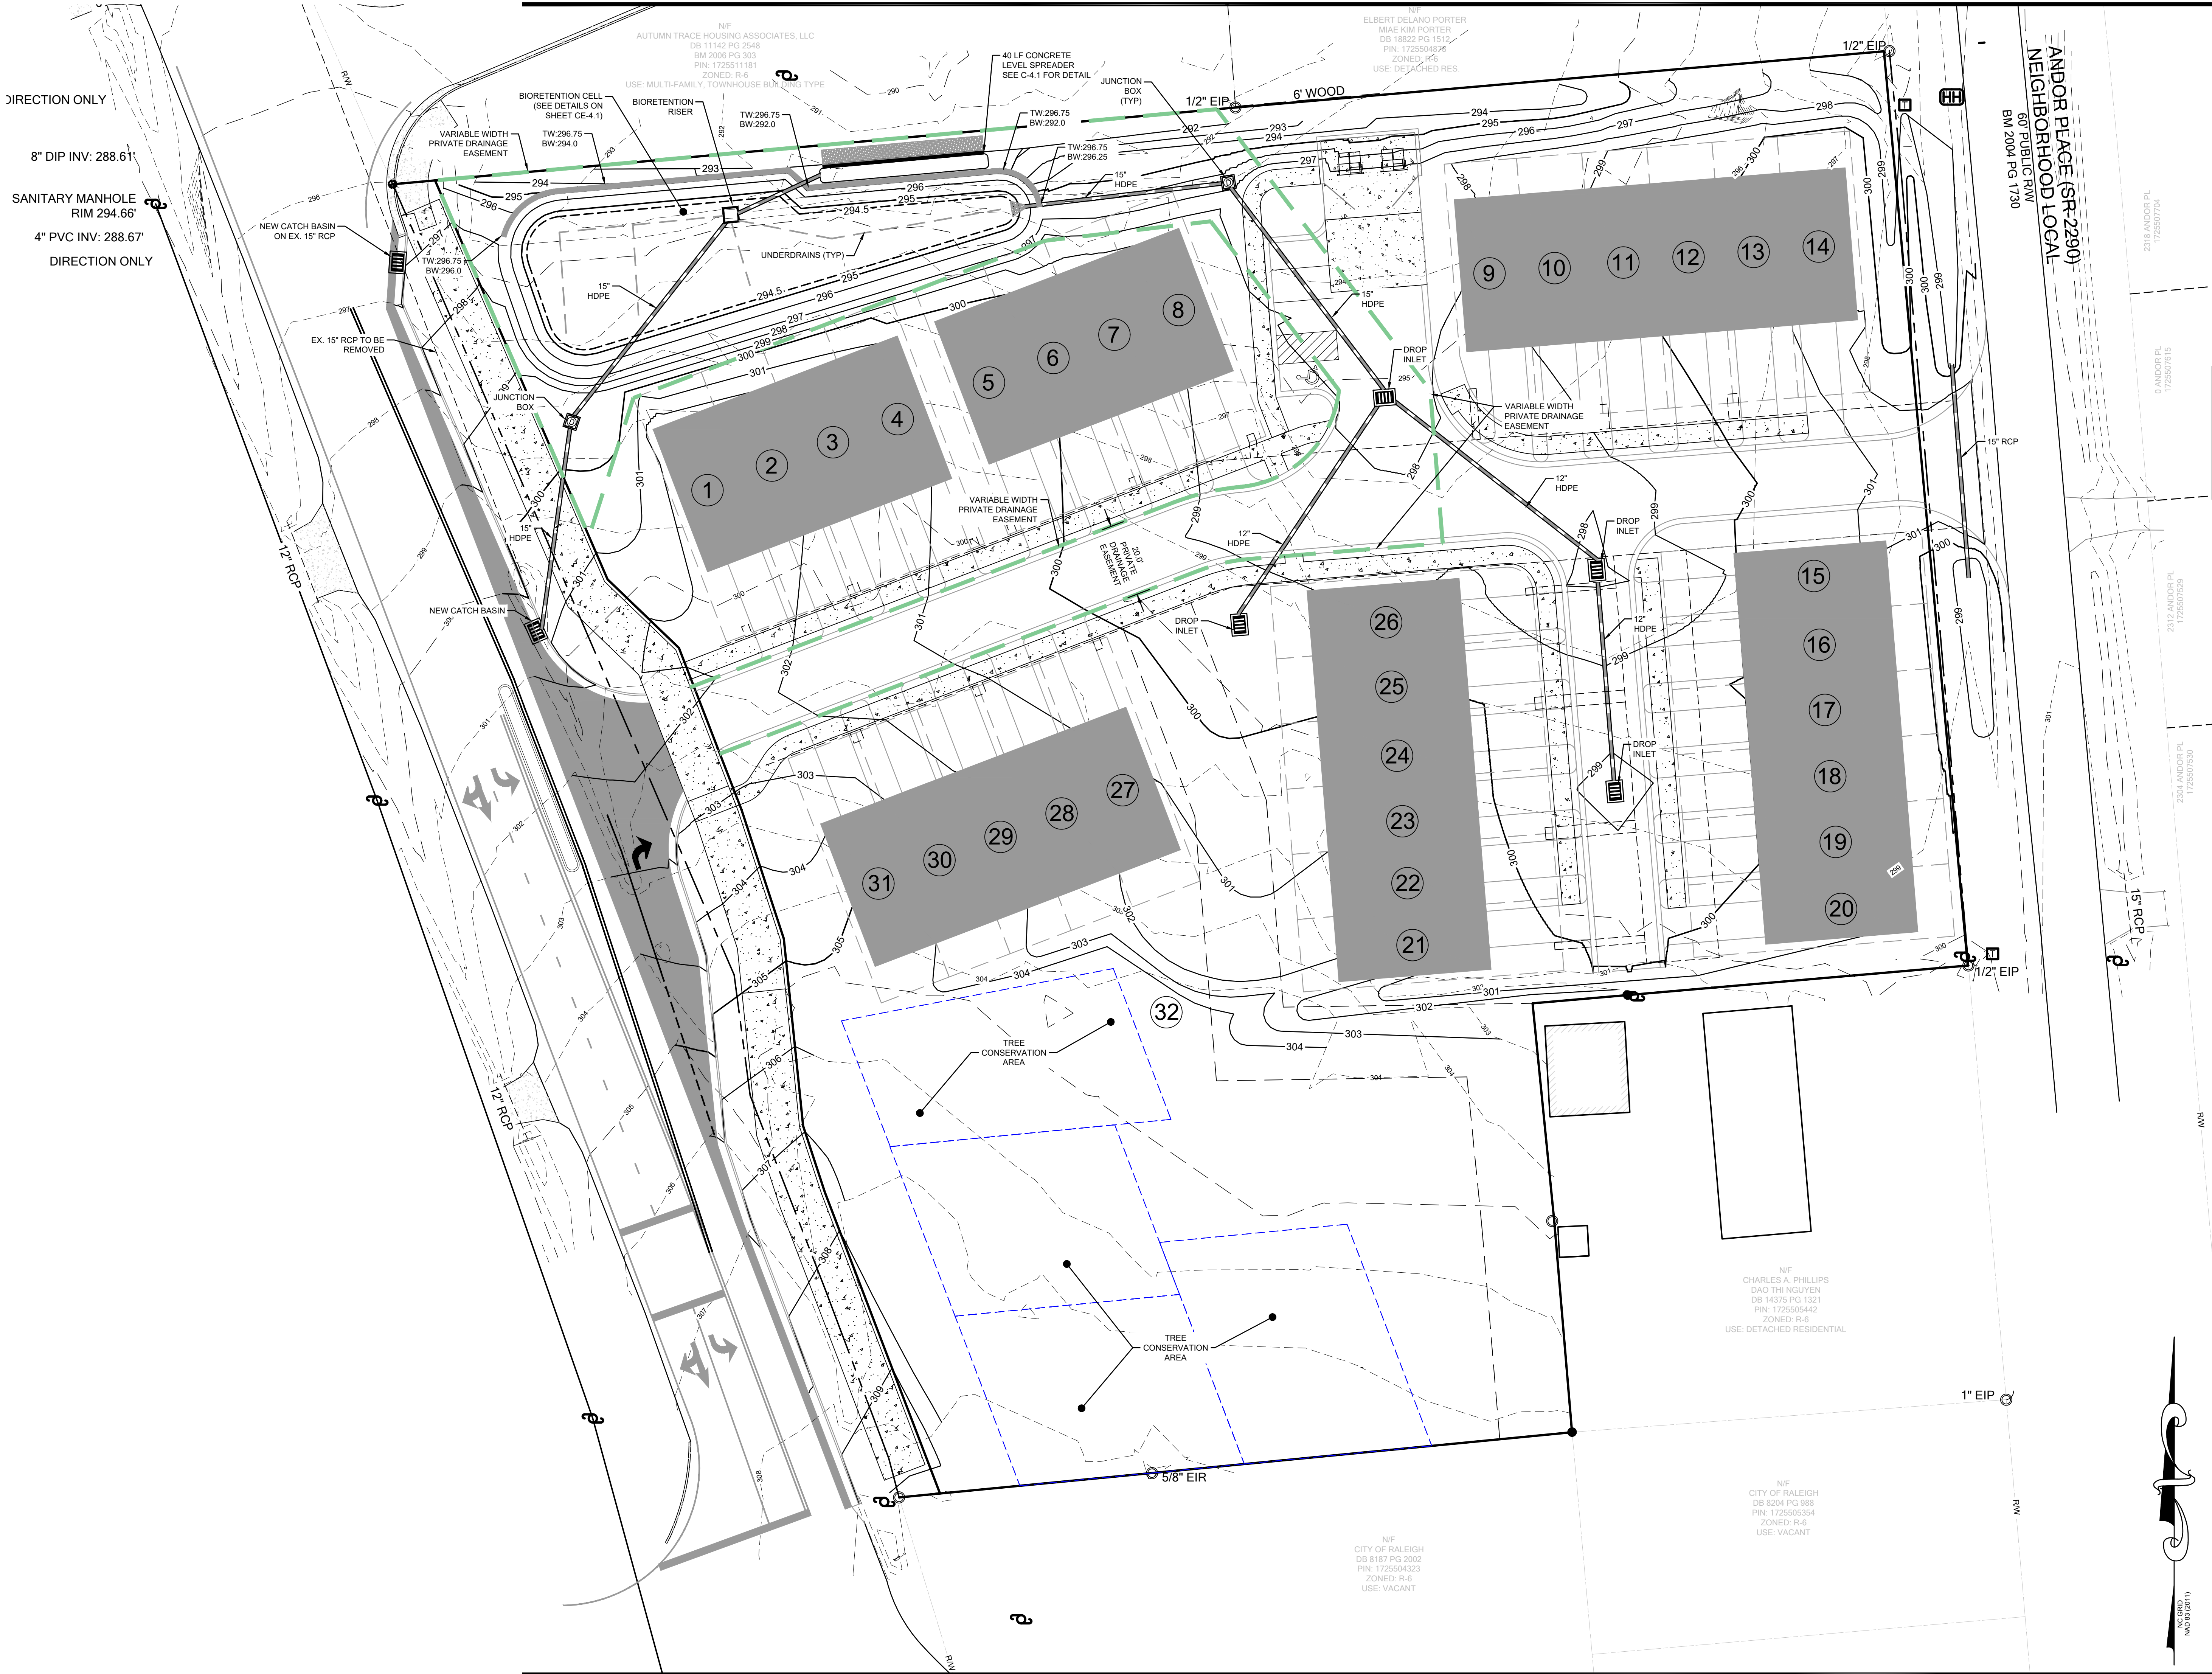

RDU

CONSULTING, PLLC

NC LICENSE P-2425
PHONE: 919-889-2614
EMAIL: JASON@RDUCONSULTING.COM
P.O. BOX 418
CLAYTON, NC 27528

Client

CONCEPT 8 HOLDINGS, LLC
307 S. SALEM ST. #200
APEX, NC 27502

Project

TRAWICK ROAD TOWNHOMES (SUB-0083-2022)

Process

PRELIMINARY SUBDIVISION

LEGEND

BM	BOOK OF MAPS
DB	DEED BOOK
PG	PAGE
N/F	NOW OR FORMERLY
R/W	RIGHT OF WAY
EIP	EXISTING IRON PIPE
EPK	EXISTING PK. NAIL
ECM	EXISTING CONCRETE MONUMENT
IPS	IRON PIPE SET
CP	COMPUTED POINT
RCP	REINFORCED CONCRETE PIPE
PP	POWER POLE
GUY	GUY ANCHORS
	PROPOSED INSERTION VALVE
	EXISTING FIRE HYDRANT
	PROPOSED FIRE HYDRANT
	EXISTING WATER VALVE
	PROPOSED WATER VALVE
	EXISTING WATER REDUCER
	PROPOSED WATER REDUCER
	EXISTING WATER METER
	PROPOSED WATER METER
	EXISTING HOT BOX
	PROPOSED HOT BOX
	EXISTING MANHOLE
	PROPOSED MANHOLE
	BOUNDARY LINE
	RIGHT OF WAY LINE
	EASEMENT LINE
	OVERHEAD ELECTRICAL LINES
	EXISTING WATER LINE
	PROPOSED WATER LINE
	EXISTING SANITARY SEWER LINE
	PROPOSED SANITARY SEWER LINE
	EXISTING STORM DRAINAGE LINE
	PROPOSED STORM DRAINAGE LINE

20' 10' 0 20' 40'

1"=20'

Revisions

Number	Description	Date
1	CITY OF RALEIGH COMMENTS	5/5/23

Drawing Title

GRADING AND DRAINAGE PLAN

Sheet Number

CE-4.0




Date Issued 12/09/2022

STORMWATER NOTES:

1. BIORETENTION SHALL BE ONLY BE CONSTRUCTED ONCE ALL CONTRIBUTING DRAINAGE AREA IS STABILIZED WITH PAVING OR PERMANENT VEGETATION.
2. SITE SHALL BE FULLY STABILIZED WITH A HEALTHY STAND OF GRASS ACHIEVING 85% COVERAGE, MULCH SHALL BE PLACED IN LANDSCAPED AREAS.
3. CONTRACTOR SHALL PROVIDE (2) IN-SITU INFILTRATION TESTING OF CELL ONCE SOD HAS BEEN INSTALLED AND PROVIDE CERTIFIED RESULTS TO DESIGN ENGINEER FOR AS-BUILT REVIEW. CONTRACTOR SHALL PROVIDE A MATERIALS TESTING CERTIFICATE FOR THE BIORETENTION MIX INCLUDING SIEVE ANALYSIS, P-INDEX, AND SOIL COMPOSITION CHARACTERISTICS.
4. AS-BUILT PLANS SHALL BE PROVIDED TO THE ENGINEER OF RECORD FOR CERTIFICATION. CERTIFICATION SHALL BE REQUIRED TO BE SUBMITTED TO THE CITY OF RALEIGH NO LATER THAN 10 BUSINESS DAYS PRIOR TO REQUESTING CERTIFICATE OF OCCUPANCY.
5. SOD WITHIN THE BIORETENTION AREA MUST NOT NOT BE GROWN IN A SOIL WITH AN IMPERMEABLE CLAY LAYER.

BIORETENTION SOIL MIXTURE (BSM): SHALL BE PLACED AND GRADED USING LOW GROUND-CONTACT PRESSURE EQUIPMENT OR BY EXCAVATORS AND/OR BACKHOES OPERATING ON THE GROUND ADJACENT TO THE BIORETENTION FACILITY. NO HEAVY EQUIPMENT SHALL BE USED WITHIN THE PERIMETER OF THE BIORETENTION FACILITY BEFORE, DURING, OR AFTER THE PLACEMENT OF THE BSM. THE BSM SHALL BE PLACED IN HORIZONTAL LAYERS NOT TO EXCEED 12 INCHES FOR THE ENTIRE AREA OF THE BIORETENTION FACILITY. THE BSM SHALL BE COMPACTED BY SATURATING THE ENTIRE AREA OF THE BIORETENTION FACILITY AFTER EACH LIFT OF BSM IS PLACED UNTIL WATER FLOWS FROM THE UNDERDRAIN. WATER FOR SATURATION SHALL BE APPLIED BY SPRAYING OR SPRINKLING. AN APPROPRIATE SEDIMENT CONTROL DEVICE SHALL BE USED TO TREAT ANY SEDIMENT-LOADED WATER DISCHARGED FROM THE UNDERDRAIN. IF THE BSM BECOMES CONTAMINATED DURING THE CONSTRUCTION OF THE FACILITY, THE CONTAMINATED MATERIAL SHALL BE REMOVED AND REPLACED WITH UNCONTAMINATED MATERIAL AT NO ADDITIONAL COST TO THE OWNER. FINAL GRADING OF THE BSM SHALL BE PERFORMED AFTER A 24-HOUR SETTLING PERIOD. FINAL ELEVATIONS SHALL BE WITHIN 2 INCHES OF ELEVATIONS SHOWN ON THE CONTRACT PLANS.

THE BIORETENTION SOIL MIXTURE (BSM) SHALL BE A UNIFORM MIX, FREE OF STONES, STUMPS, ROOTS OR OTHER SIMILAR OBJECTS LARGER THAN TWO INCHES EXCLUDING MULCH. NO OTHER MATERIALS OR SUBSTANCES SHALL BE MIXED OR DUMPED WITHIN THE BIORETENTION AREA THAT MAY BE HARMFUL TO PLANT GROWTH, OR PROVE A HINDRANCE TO THE PLANTING OR MAINTENANCE OPERATIONS. THE PROPOSED BSM P-INDEX SHALL BE BETWEEN 10-30 AND A MATERIALS TESTING CERTIFICATE SHALL BE PROVIDED TO THE ENGINEER OF RECORD.

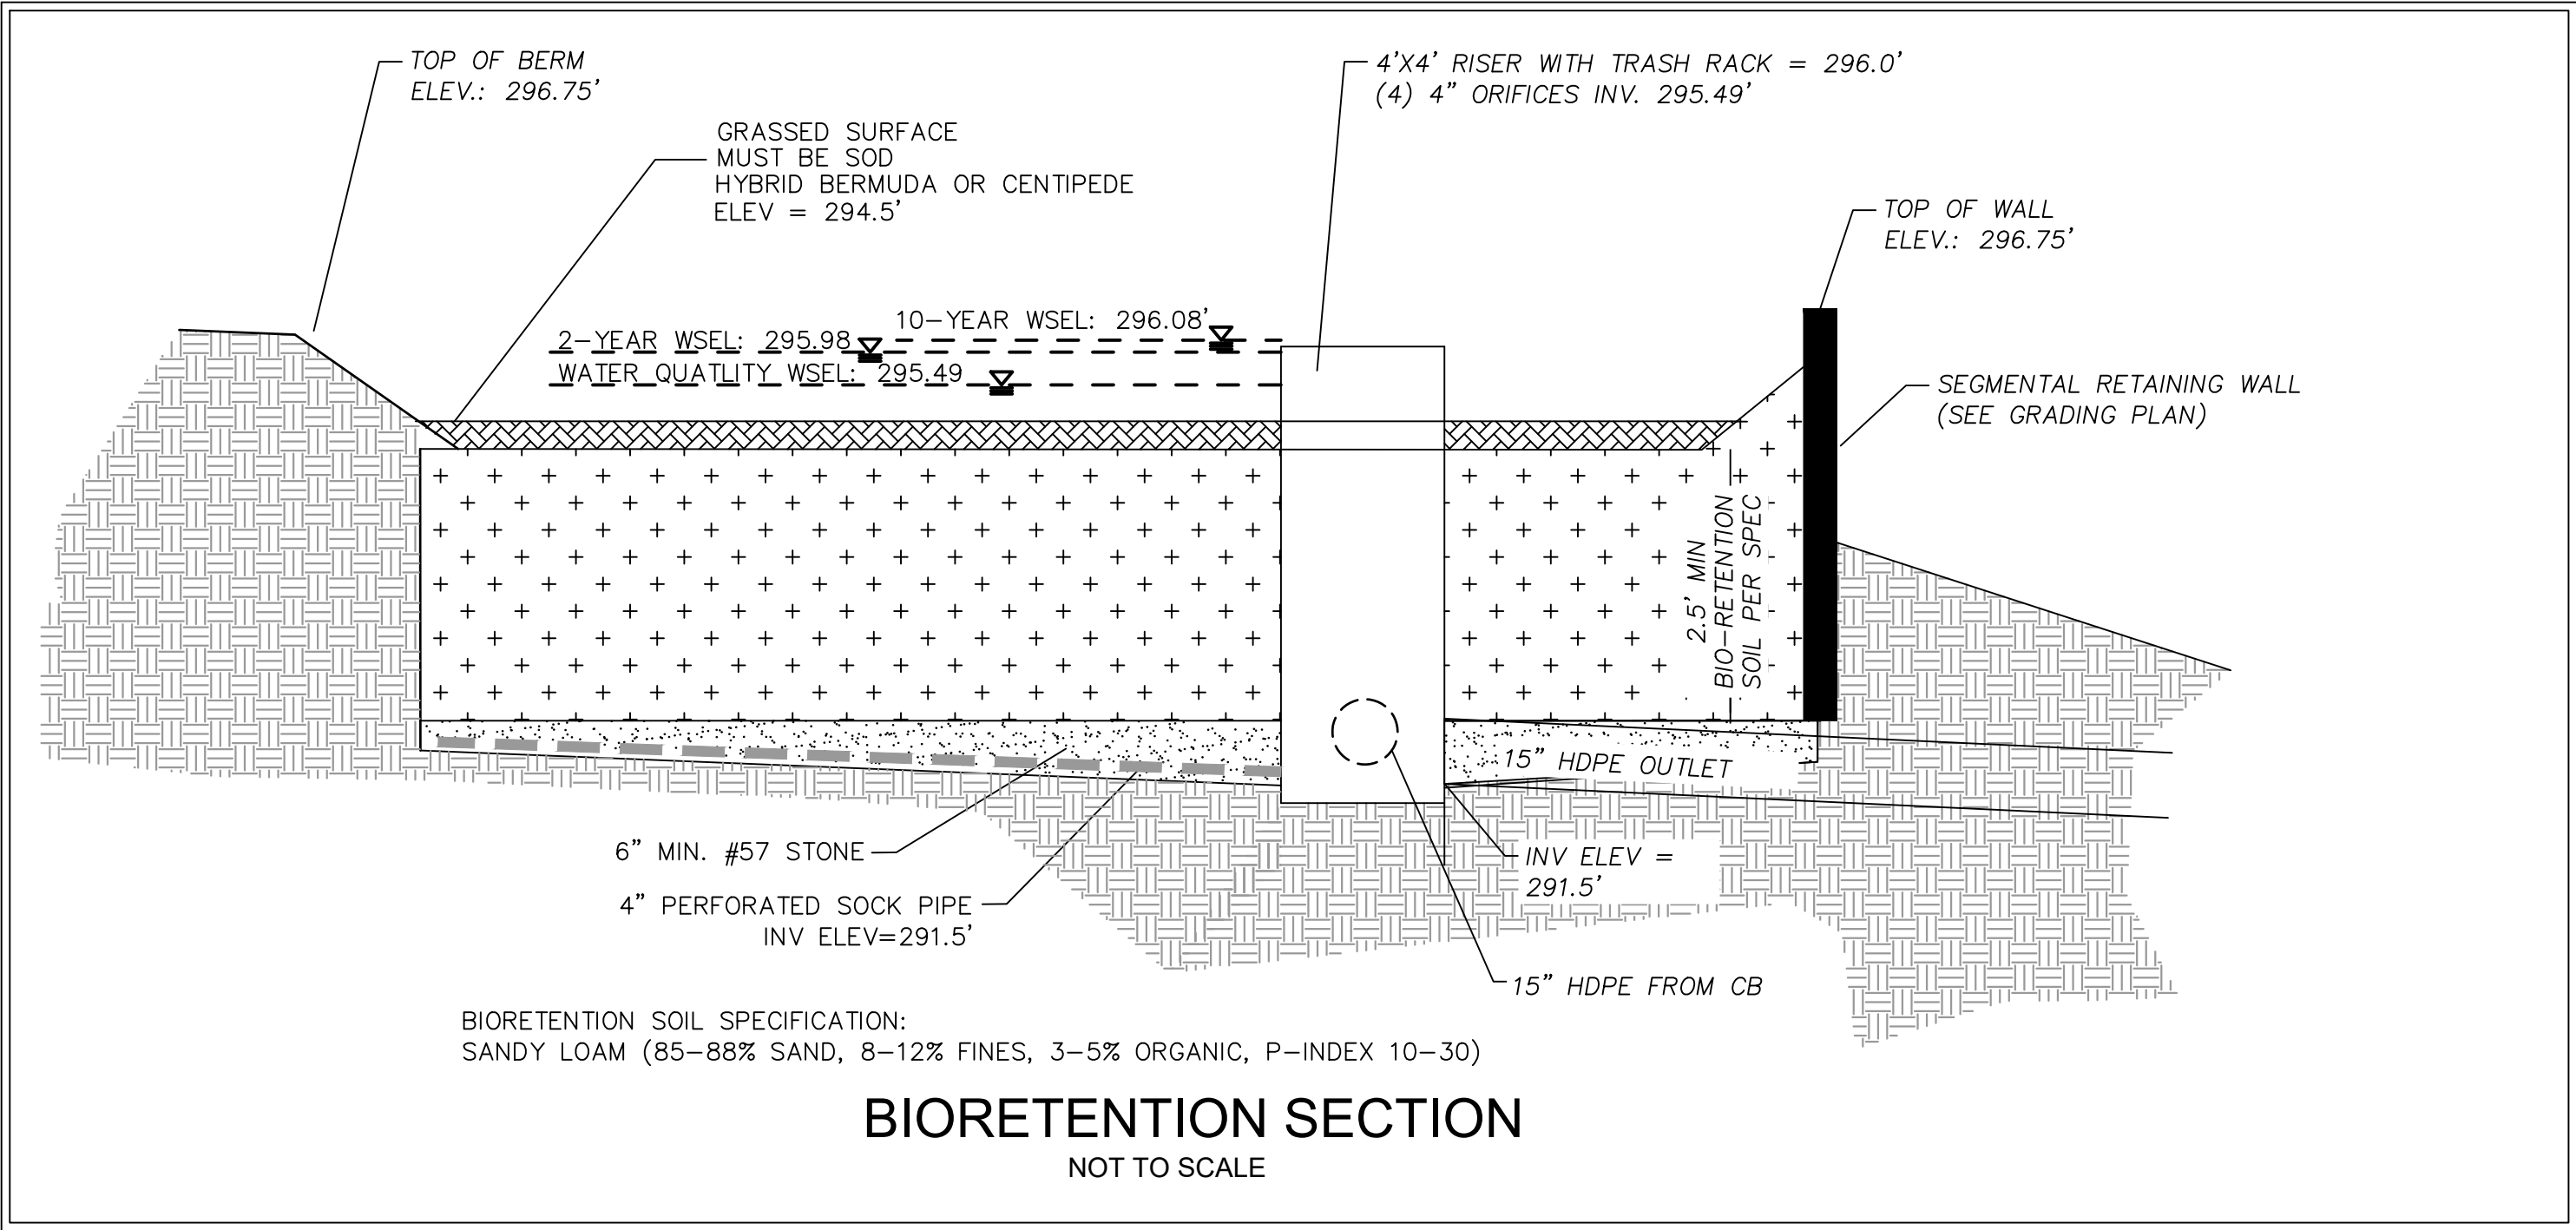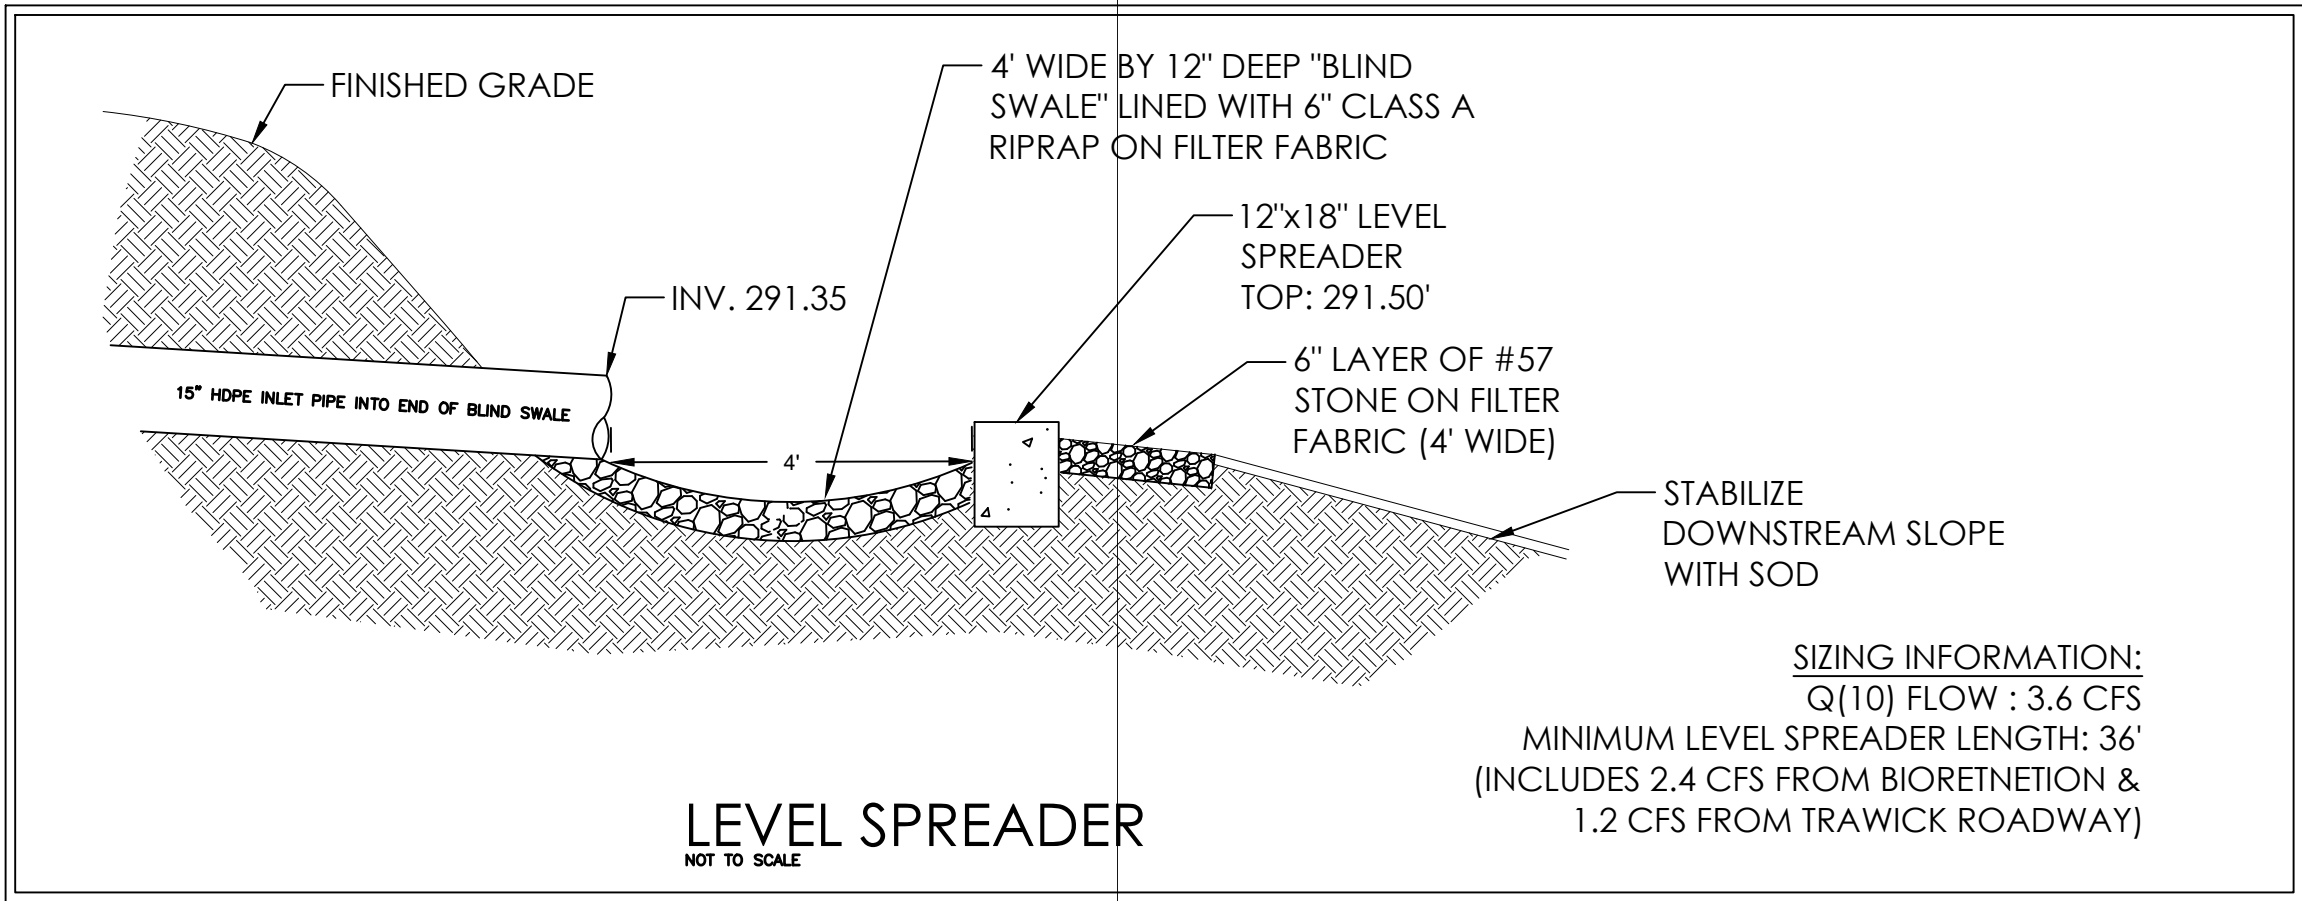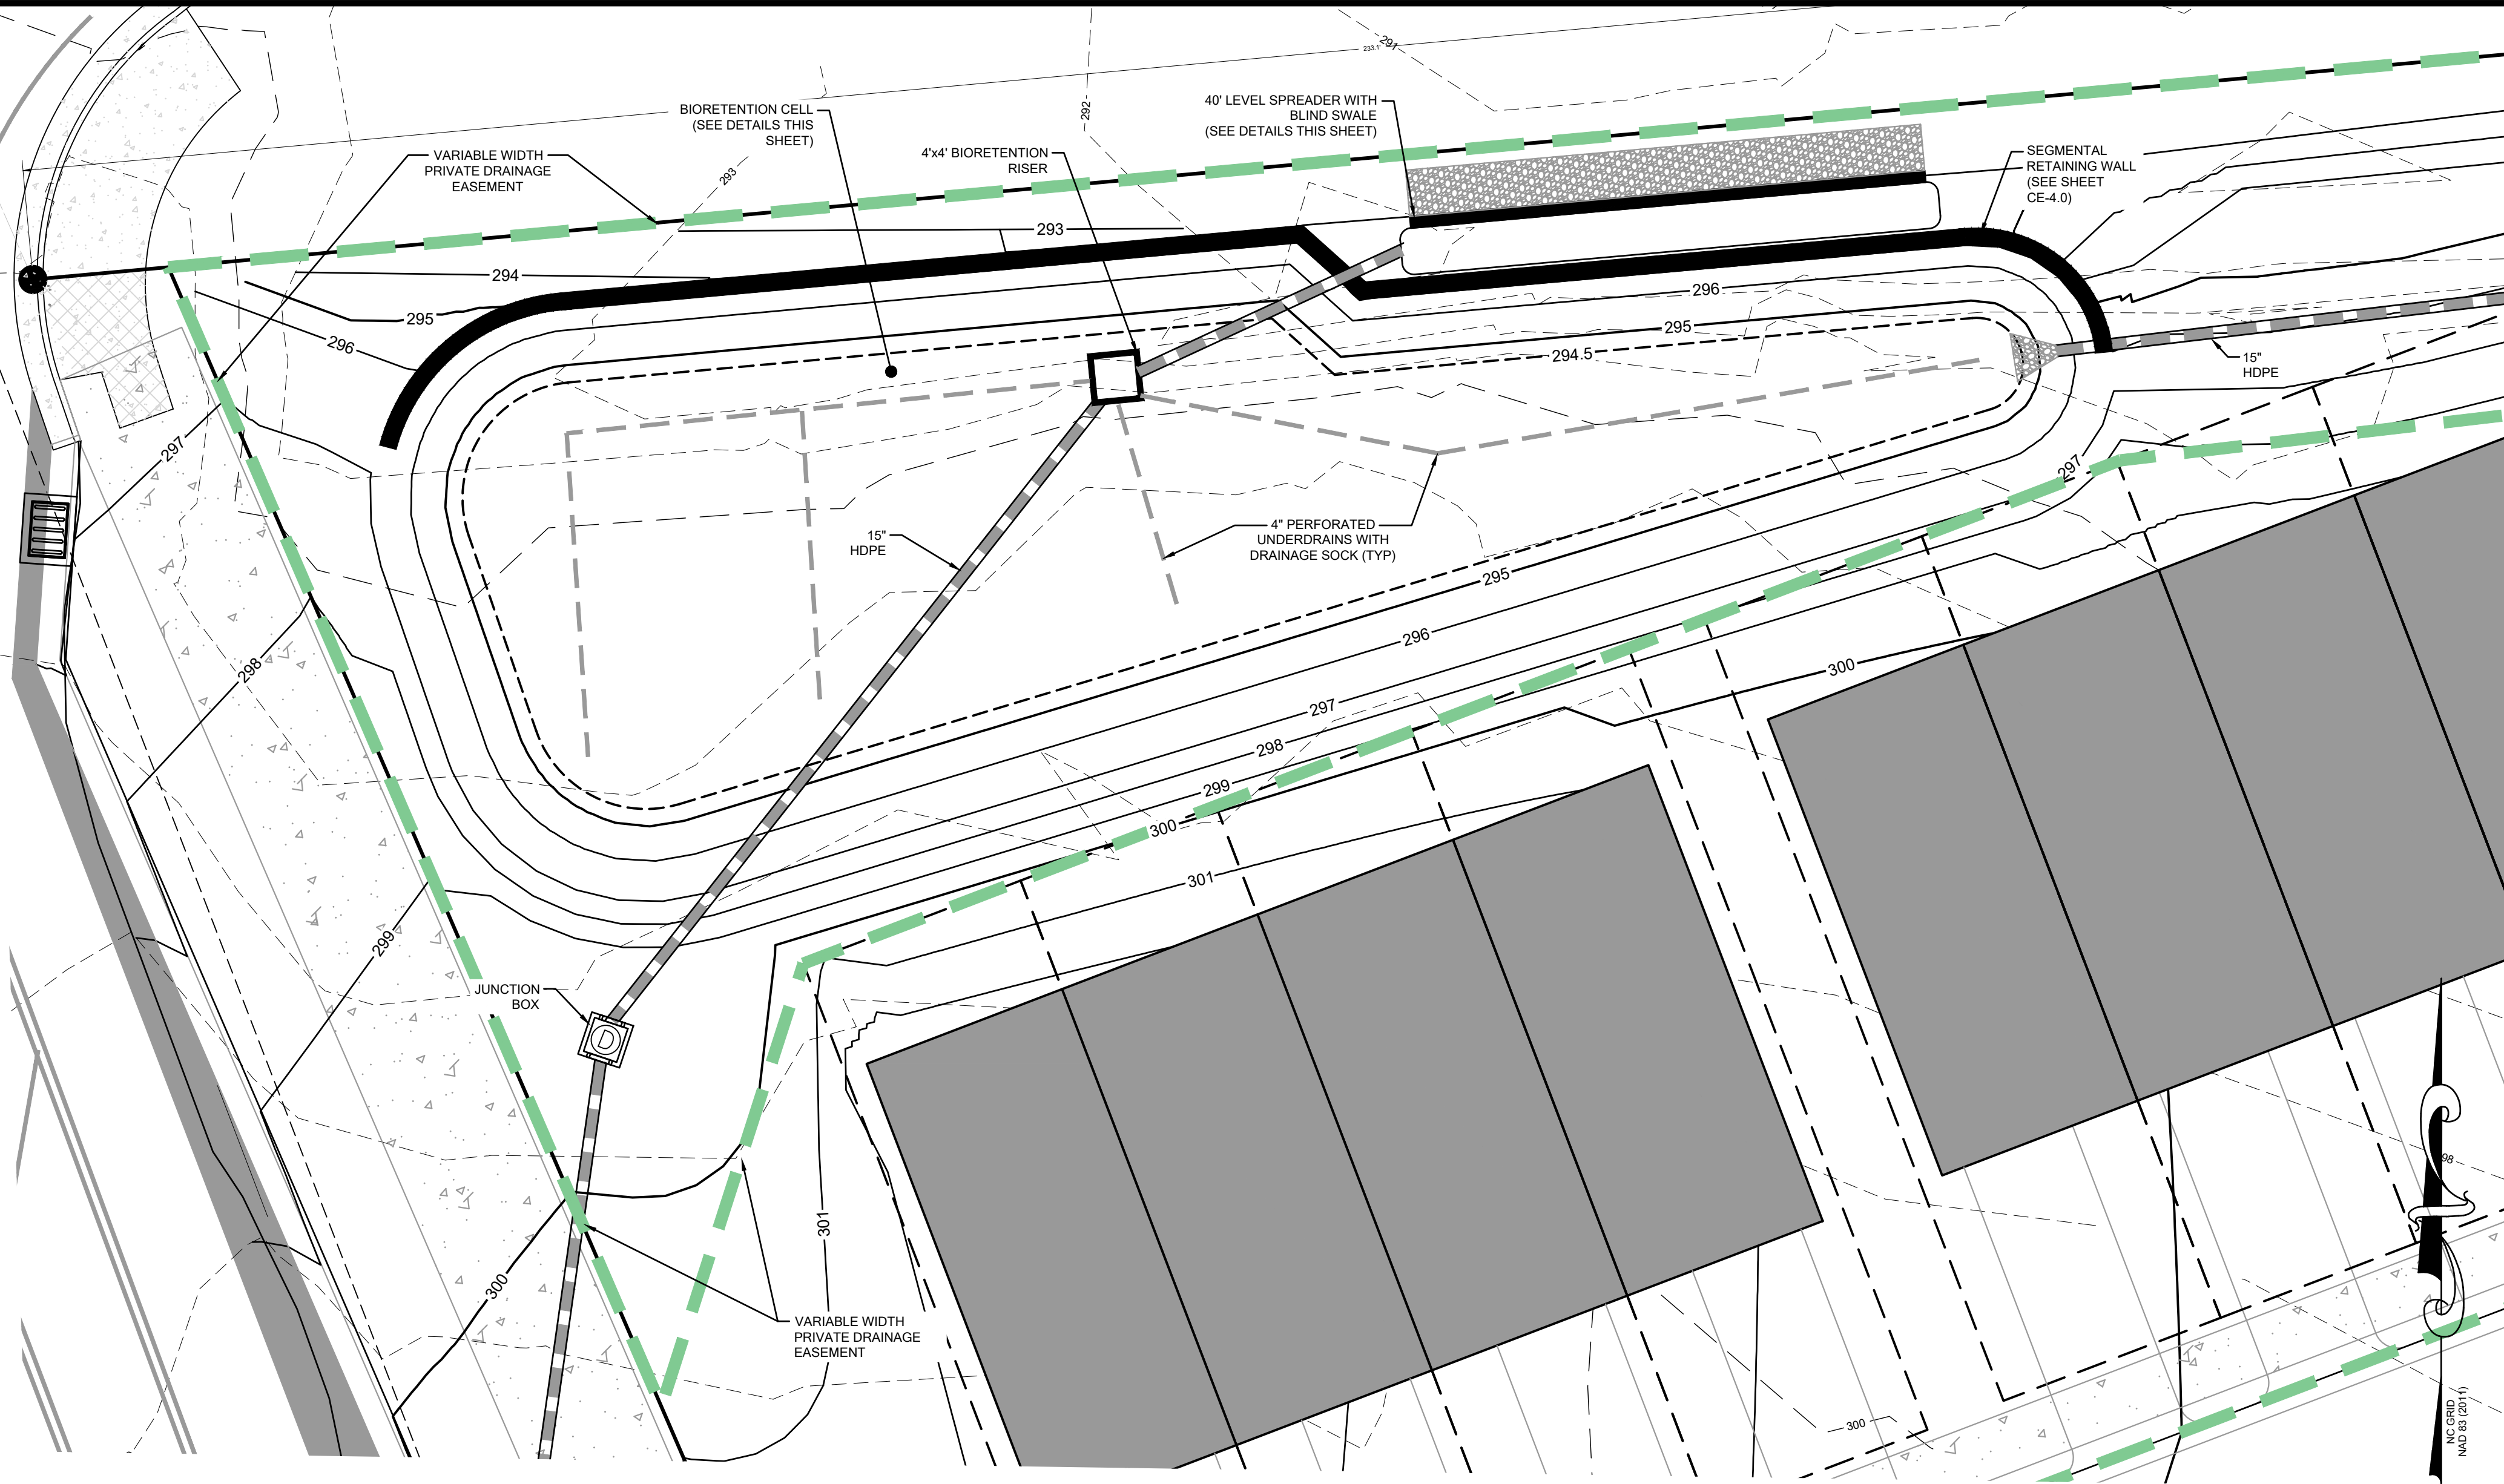

RDU
CONSULTING, PLLC


NC LICENSE P-2425
PHONE: 919-889-2614
EMAIL: JASON@RDUCONSULTING.COM
P.O. BOX 418
CLAYTON, NC 27528

Client
**CONCEPT 8
HOLDINGS, LLC**
307 S. SALEM ST. #200
APEX, NC 27502

Project
**TRAWICK ROAD
TOWNHOMES
(SUB-0083-2022)**

Process
**PRELIMINARY
SUBDIVISION**

LEGEND	
BM	BOOK OF MAPS
DB	DEED BOOK
PG	PAGE
N/F	NOW OR FORMERLY
R/W	RIGHT OF WAY
EP	EXISTING IRON PIPE
EPK	EXISTING PK NAIL
ECM	EXISTING CONCRETE MONUMENT
IPS	IRON PIPE SET
CP	COMPUTED POINT
RCP	REINFORCED CONCRETE PIPE
PP	POWER POLE
GUY	GUY ANCHORS
IV	PROPOSED INSERTION VALVE
EH	EXISTING FIRE HYDRANT
FWV	PROPOSED FIRE VALVE
EWV	EXISTING WATER VALVE
EWDR	EXISTING WATER REDUCER
EWMT	EXISTING WATER METER
EWMT	PROPOSED WATER METER
EHOTB	EXISTING HOT BOX
PHOTB	PROPOSED HOT BOX
EMH	EXISTING MANHOLE
PMH	PROPOSED MANHOLE
BL	BOUNDARY LINE
RWL	RIGHT OF WAY LINE
LS	LINES NOT SURVEYED
EL	EASEMENT LINES
E	OVERHEAD ELECTRICAL LINES
W	EXISTING WATER LINE
WP	PROPOSED WATER LINE
SS	EXISTING SANITARY SEWER LINE
SP	PROPOSED SANITARY SEWER LINE
ESDL	EXISTING STORM DRAINAGE LINE
PSDL	PROPOSED STORM DRAINAGE LINE

 

Revisions		
Number	Description	Date
1	CITY OF RALEIGH COMMENTS	5/5/23

Drawing Title
**STORMWATER
MANAGEMENT PLAN**

Sheet Number
CE-4.1

Date Issued 12/09/2022



Client
**CONCEPT 8
HOLDINGS, LLC**
307 S. SALEM ST. #200
APEX, NC 27502

Project
**TRAWICK ROAD
TOWNHOMES
(SUB-0083-2022)**

Process
**PRELIMINARY
SUBDIVISION**

LEGEND

BM	BOOK OF MAPS
DB	DEED BOOK
PG	PAGE
N/F	NOW OR FORMERLY
R/W	RIGHT OF WAY
EIP	EXISTING IRON PIPE
EPK	EXISTING PK NAIL
ECM	EXISTING CONCRETE MONUMENT
IPS	IRON PIPE SET
CP	COMPUTED POINT
RCP	REINFORCED CONCRETE PIPE
PP	POWER POLE
GUY	GUY ANCHORS
⊗	PROPOSED INSERTION VALVE
⊕	EXISTING FIRE HYDRANT
⊕	PROPOSED FIRE HYDRANT
⊕	EXISTING WATER VALVE
⊕	PROPOSED WATER VALVE
⊕	EXISTING WATER REDUCER
⊕	PROPOSED WATER REDUCER
⊕	EXISTING WATER METER
⊕	PROPOSED WATER METER
⊕	EXISTING HOT BOX
⊕	PROPOSED HOT BOX
⊕	EXISTING MANHOLE
⊕	PROPOSED MANHOLE
---	BOUNDARY LINE
---	RIGHT OF WAY LINE
---	LINES NOT SURVEYED
---	EASEMENT LINES
---	OVERHEAD ELECTRICAL LINES
---	EXISTING WATER LINE
---	PROPOSED WATER LINE
---	EXISTING SANITARY SEWER LINE
---	PROPOSED SANITARY SEWER LINE
---	EXISTING STORM DRAINAGE LINE
---	PROPOSED STORM DRAINAGE LINE


Revisions

Number	Description	Date
1	CITY OF RALEIGH COMMENTS	5/5/23


Drawing Title
SITE DETAILS

Sheet Number
CE-5

Date Issued 12/09/2022

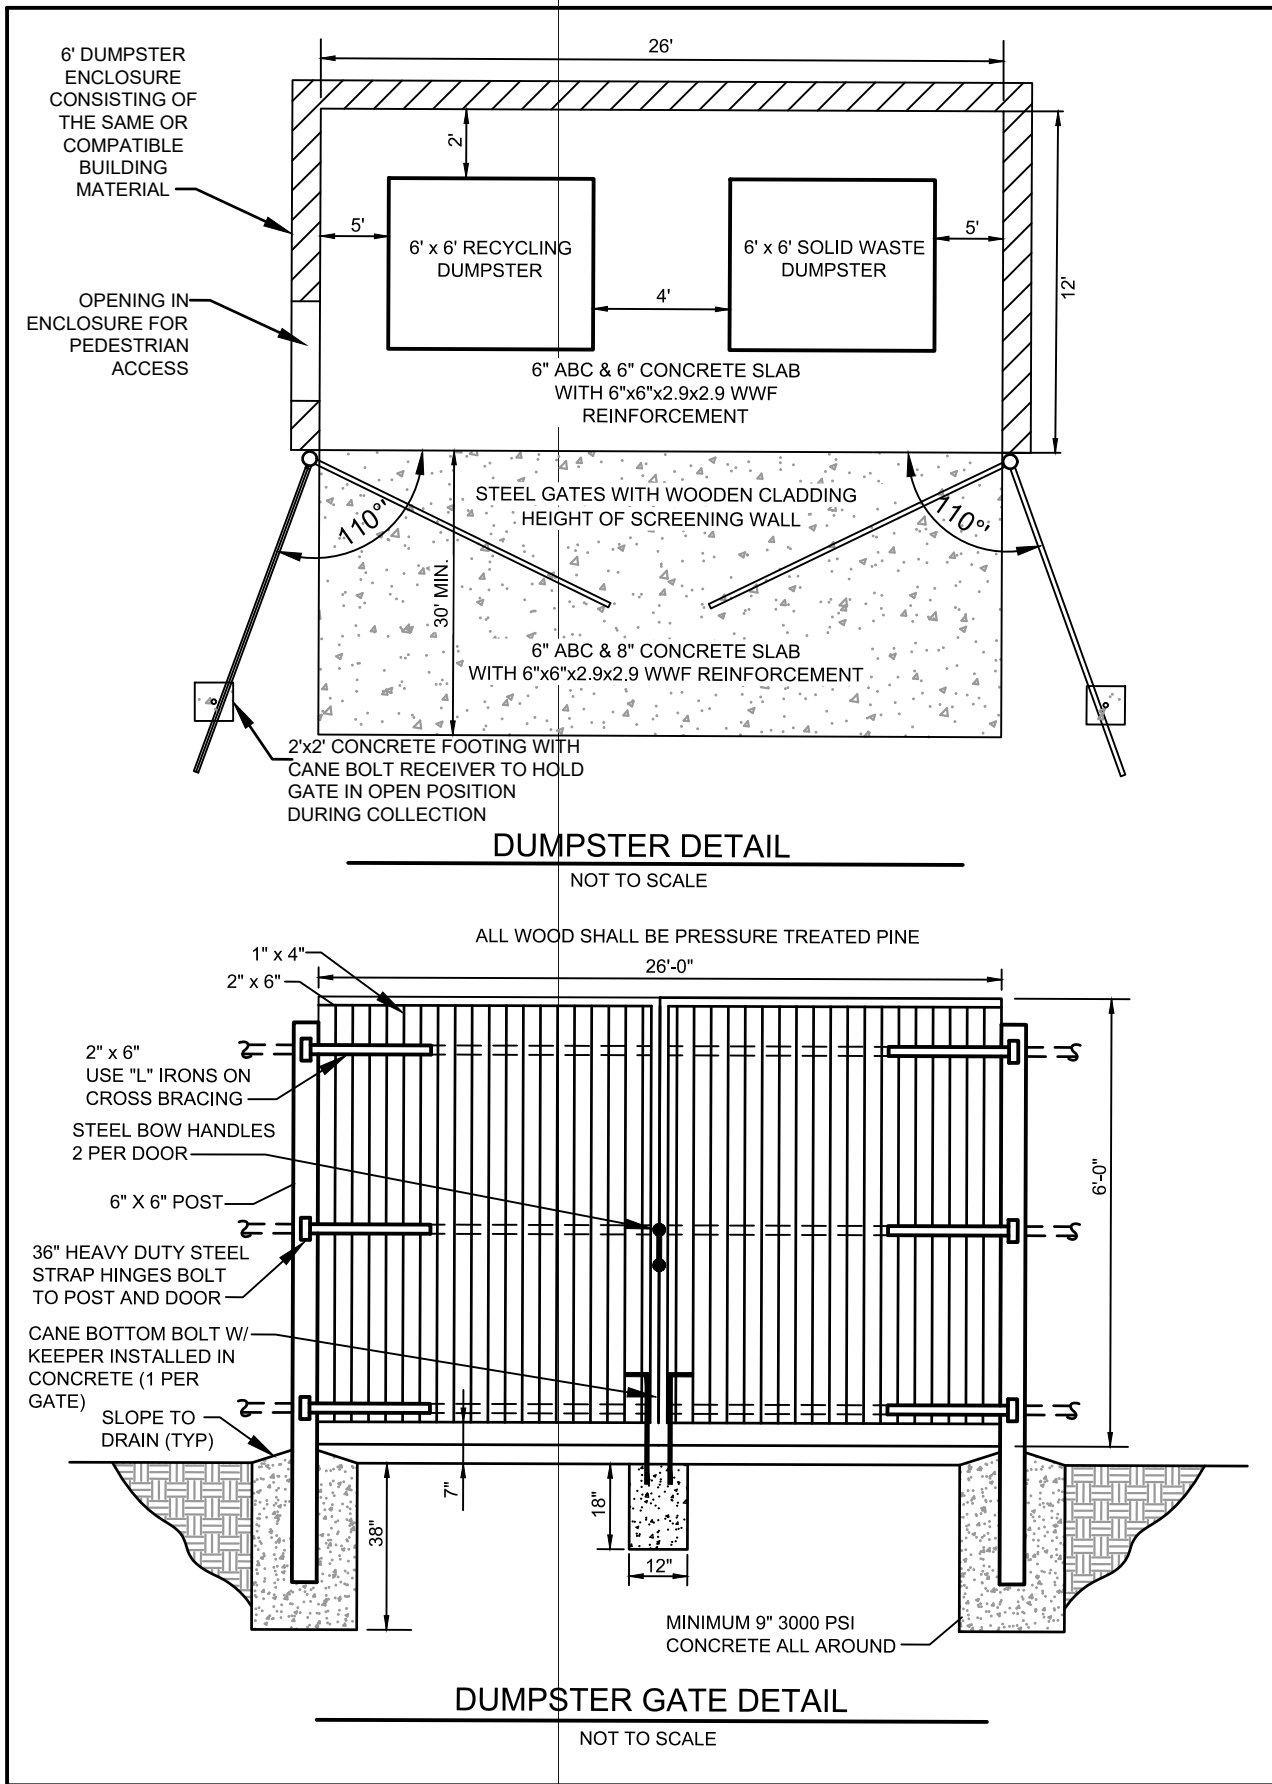

- WELL-GRADED GRANULAR WALL ROCK
0.25 in TO 1.5 in (5 mm TO 38 mm) LESS
THAN 10% FINES, 12" MIN. OF BACKFILL
- VIRGIN SOIL OR CONTROLLED FILL TO
95% COMPACTION (ASSUMED BEARING
CAPACITY: 2000PSF)
- REINFORCED BACKFILL PER MFTR
SPECS. COMPACTED TO MFTR SPECS.

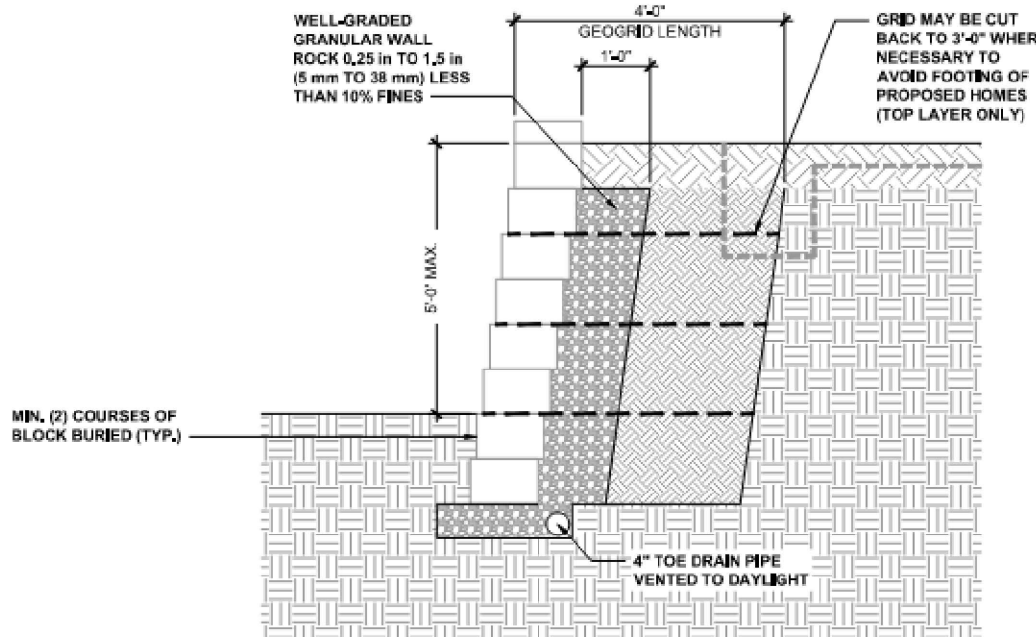

6 GENERAL CROSS-SECTION
D1.0 SCALE: 3/8" = 1'-0"

LEGEND

BM	BOOK OF MAPS
DB	DEED BOOK
PG	PAGE
N/F	NOW OR FORMERLY
R/W	RIGHT OF WAY
EP	EXISTING IRON PIPE
EPK	EXISTING PK NAIL
ECM	EXISTING CONCRETE MONUMENT
IPS	IRON PIPE SET
CP	COMPUTED POINT
RCP	REINFORCED CONCRETE PIPE
PP	POWER POLE
GUY	GUY ANCHORS
○	PROPOSED INSERTION VALVE
○	EXISTING FIRE HYDRANT
○	PROPOSED FIRE HYDRANT
○	EXISTING WATER VALVE
○	PROPOSED WATER VALVE
○	EXISTING WATER REDUCER
○	PROPOSED WATER REDUCER
○	EXISTING WATER METER
○	PROPOSED WATER METER
○	EXISTING HOT BOX
○	PROPOSED HOT BOX
○	EXISTING MANHOLE
○	PROPOSED MANHOLE
---	BOUNDARY LINE
---	RIGHT OF WAY LINE
---	LINE NOT SURVEYED
---	EASEMENT LINES
---	OVERHEAD ELECTRICAL LINES
---	EXISTING WATER LINE
---	PROPOSED WATER LINE
---	EXISTING SANITARY SEWER LINE
---	PROPOSED SANITARY SEWER LINE
---	EXISTING STORM DRAINAGE LINE
---	PROPOSED STORM DRAINAGE LINE



Revisions

Number	Description	Date
1	CITY OF RALEIGH COMMENTS	5/5/23

Drawing Title

LANDSCAPE PLAN

Sheet Number

LA-1

Date Issued 12/09/2022

City of Raleigh Planting Requirements:

1) STREET TREES:
TRAWICK ROAD:
387' / 40 LF = 9 Canopy trees
Provided: (9) 3" Caliper trees ~30 spacing

ANDOR PLACE:
253' / 40 LF = 6 Canopy trees
Provided: (4) 3" Caliper trees ~40 spacing
(4) 1.5" Caliper Understory trees ~20' spacing


3) PARKING TERMINAL ISLANDS:
Provided: (2) 3" Caliper Overcup Oak

PLANT SCHEDULE

KEY	BOTANICAL / COMMON NAME	SIZE	ROOT	MATURE HT/SPREAD	REMARKS
QI	Quercus lyrata / Overcup Oak	3" Cal. /10' HT.	CONT. / B & B	45'-70' HT 35'-50' SPREAD	SINGLE STEM
AG	Serviceberry, Amelanchier grandiflora	1.5" Cal. /8' HT.	CONT. / B & B	15'-20' HT 15' SPREAD	SINGLE STEM
MC	Myrica cerifera / Wax Myrtle	36" HT.	10 Gal		SINGLE STEM


NOTES:

- ALL STREET TREES ARE TO BE PLANTED IN ACCORDANCE WITH CITY OF RALEIGH STANDARD DETAIL TPP-03.
- STREET TREES SHALL BE MAINTAINED IN ACCORDANCE WITH THE REQUIREMENTS OF CHAPTER 2 OF THE CITY TREE MANUAL.

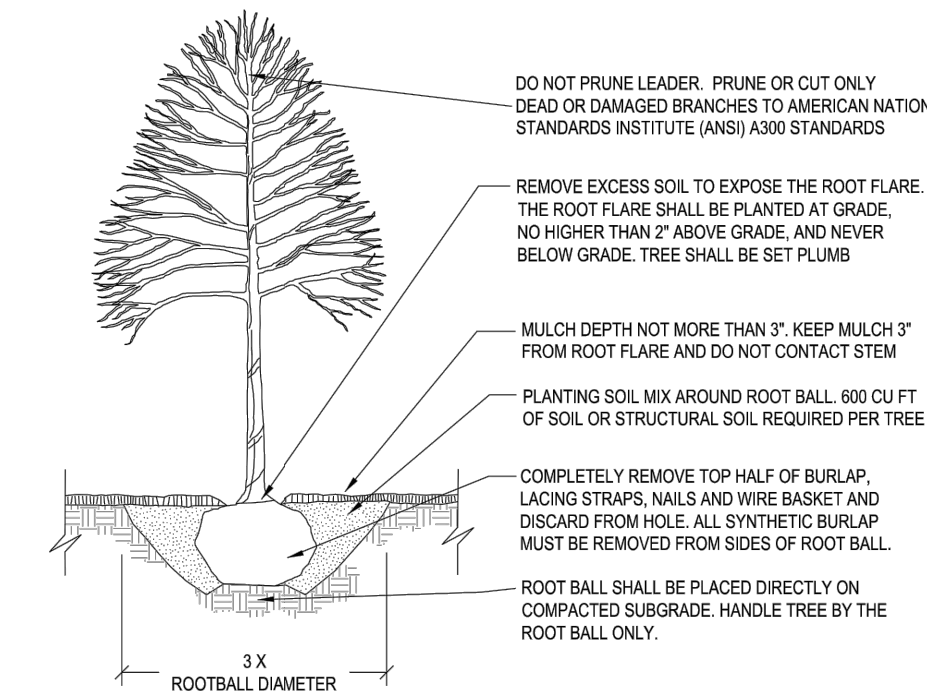

- NOTES:
- TREES MUST MEET THE TREE QUALITY STANDARDS IN CH 2 OF THE CITY TREE MANUAL.
 - CONTRACTOR IS RESPONSIBLE FOR ADEQUATE DRAINAGE OF ALL PLANTING PITS. (POSITIVE DRAINAGE AWAY FROM PIT)
 - TREES SHALL BE PLANTED BETWEEN OCTOBER 1ST AND APRIL 30TH.
 - A TREE IMPACT PERMIT IS REQUIRED.
 - ELECTRICAL OUTLETS AND OTHER UTILITIES ARE PROHIBITED IN THE PLANTING AREA IMMEDIATELY SURROUNDING THE TREE.
 - IF STAKING IN ACCORDANCE WITH THE CITY TREE MANUAL, THE STAKING MUST BE REMOVED WITHIN ONE YEAR.
 - TREES WILL HAVE A MINIMUM 1 YEAR WARRANTY AFTER THE INITIAL PLANTING IS APPROVED BY THE CITY.

CITY OF RALEIGH STANDARD DETAIL	
REVISIONS	DATE: 8/8/00
12/2019	NOT TO SCALE
TREE PLANTING DETAIL	
TPP-03	

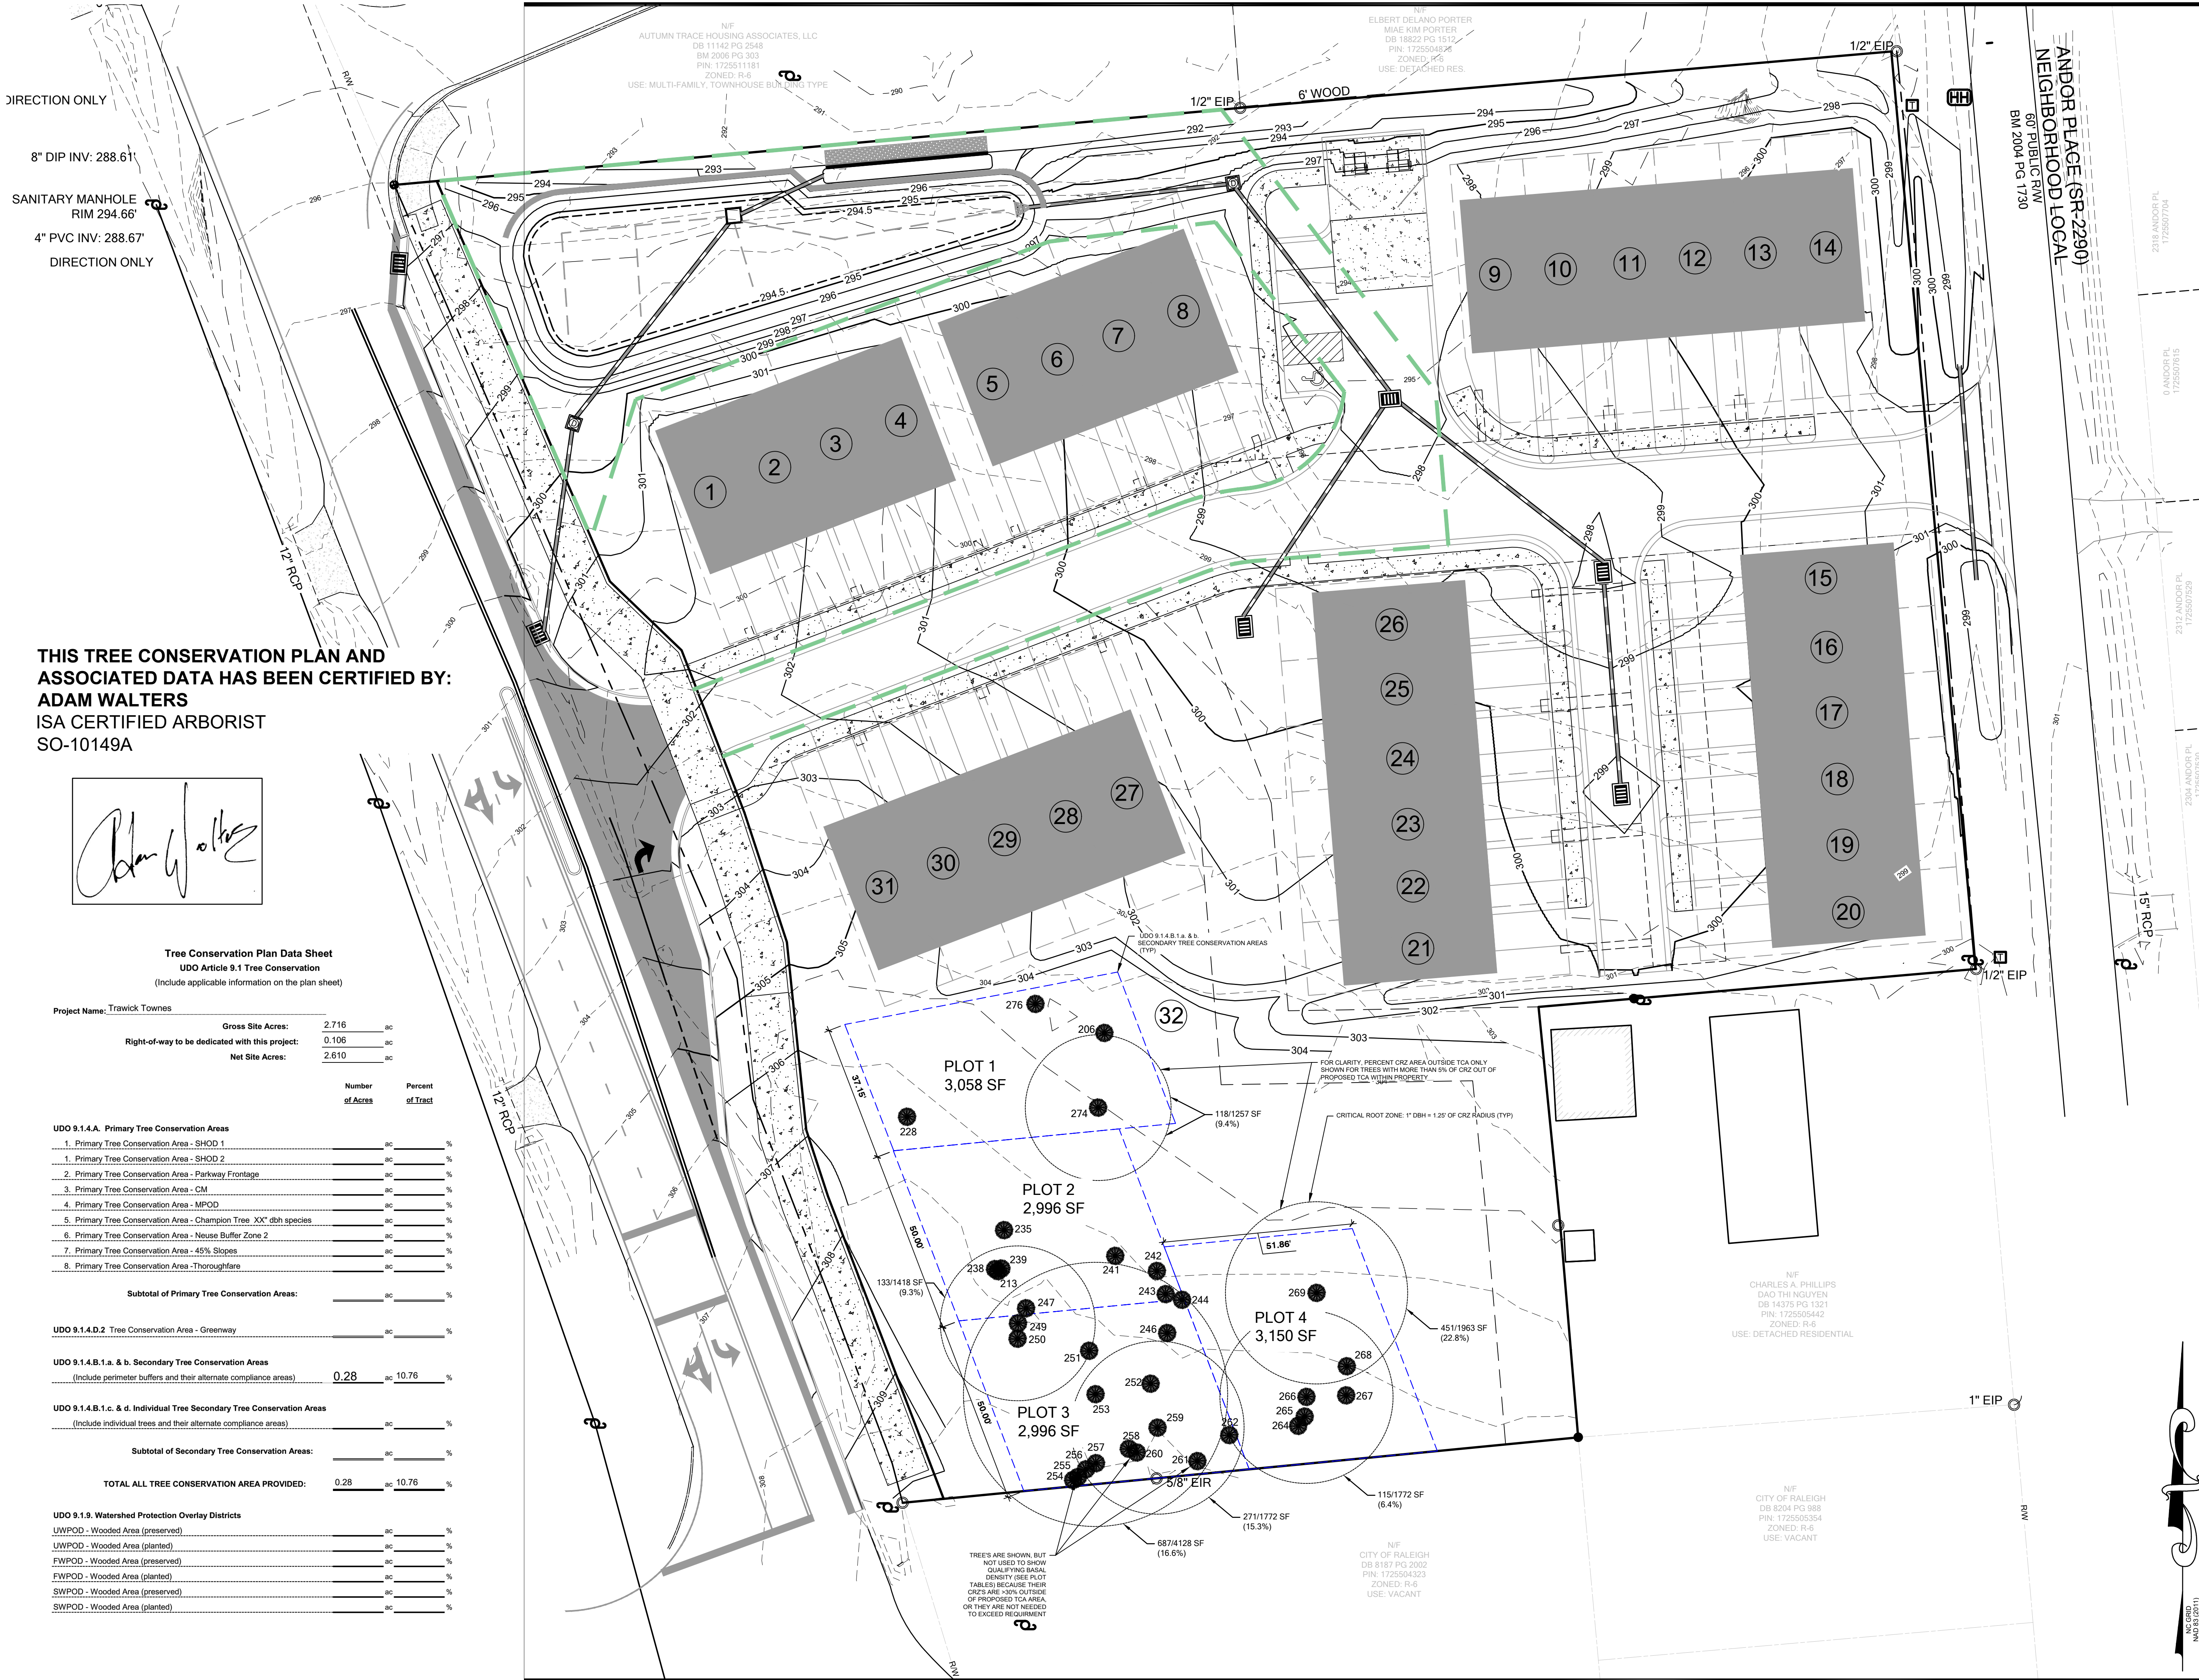

DIRECTION ONLY

8" DIP INV: 288.61'

SANITARY MANHOLE
RIM 294.66'

4" PVC INV: 288.67'

DIRECTION ONLY

**THIS TREE CONSERVATION PLAN AND
ASSOCIATED DATA HAS BEEN CERTIFIED BY:**
ADAM WALTERS
ISA CERTIFIED ARBORIST
SO-10149A

Tree Conservation Plan Data Sheet
UDO Article 9-1 Tree Conservation
(Include applicable information on the plan sheet)

Project Name: Trawick Townes

Gross Site Acres:	2.716	ac
Right-of-way to be dedicated with this project:	0.106	ac
Net Site Acres:	2.610	ac

Number of Acres	Percent of Tract
--------------------	---------------------

UDO 9.1.4.A. Primary Tree Conservation Areas

1. Primary Tree Conservation Area - SHOD 1	ac	%
1. Primary Tree Conservation Area - SHOD 2	ac	%
2. Primary Tree Conservation Area - Parkway Frontage	ac	%
3. Primary Tree Conservation Area - CM	ac	%
4. Primary Tree Conservation Area - MPOD	ac	%
5. Primary Tree Conservation Area - Champion Tree XX" dbh species	ac	%
6. Primary Tree Conservation Area - Neuse Buffer Zone 2	ac	%
7. Primary Tree Conservation Area - 45% Slopes	ac	%
8. Primary Tree Conservation Area - Thoroughfare	ac	%

Subtotal of Primary Tree Conservation Areas: ac %

UDO 9.1.4.D.2 Tree Conservation Area - Greenway ac %

UDO 9.1.4.B.1.a. & b. Secondary Tree Conservation Areas
(Include perimeter buffers and their alternate compliance areas) 0.28 ac 10.76 %

UDO 9.1.4.B.1.c. & d. Individual Tree Secondary Tree Conservation Areas
(Include individual trees and their alternate compliance areas) ac %

Subtotal of Secondary Tree Conservation Areas: ac %

TOTAL ALL TREE CONSERVATION AREA PROVIDED: 0.28 ac 10.76 %

UDO 9.1.9. Watershed Protection Overlay Districts

UWPOD - Wooded Area (preserved)	ac	%
UWPOD - Wooded Area (planted)	ac	%
FWPOD - Wooded Area (preserved)	ac	%
FWPOD - Wooded Area (planted)	ac	%
SWPOD - Wooded Area (preserved)	ac	%
SWPOD - Wooded Area (planted)	ac	%

RDU
CONSULTING, PLLC

NC LICENSE P-2425
PHONE: 919-889-2614
EMAIL: JASON@RDUCONSULTING.COM
P.O. BOX 418
CLAYTON, NC 27528



**CONCEPT 8
HOLDINGS, LLC**
307 S. SALEM ST. #200
APEX, NC 27502

**TRAWICK ROAD
TOWNHOMES
(SUB-0083-2022)**

**PRELIMINARY
SUBDIVISION**

LEGEND	
BM	BOOK OF MAPS
DB	DEED BOOK
PG	PAGE
N/F	NOW OR FORMERLY
R/W	RIGHT OF WAY
EIP	EXISTING IRON PIPE
EPK	EXISTING PK. NAIL
ECM	EXISTING CONCRETE MONUMENT
IPS	IRON PIPE SET
CP	COMPUTED POINT
RCP	REINFORCED CONCRETE PIPE
PP	POWER POLE
GUY	GUY ANCHORS
	PROPOSED INSERTION VALVE
	EXISTING FIRE HYDRANT
	PROPOSED FIRE HYDRANT
	EXISTING WATER VALVE
	PROPOSED WATER VALVE
	EXISTING WATER REDUCER
	PROPOSED WATER REDUCER
	EXISTING WATER METER
	PROPOSED WATER METER
	EXISTING HOT BOX
	PROPOSED HOT BOX
	EXISTING MANHOLE
	PROPOSED MANHOLE
	BOUNDARY LINE
	RIGHT OF WAY LINE
	— LINES NOT SURVEYED
	— EASEMENT LINES
	— OVERHEAD ELECTRICAL LINES
	— W — EXISTING WATER LINE
	— PROPOSED WATER LINE
	— SS — EXISTING SANITARY SEWER LINE
	— PROPOSED SANITARY SEWER LINE
	— EXISTING STORM DRAINAGE LINE
	— PROPOSED STORM DRAINAGE LINE


20' 10' 0 20' 40'
1"=20'

Revisions		
Number	Description	Date
1	CITY OF RALEIGH COMMENTS	5/5/23

Drawing Title
**TREE CONSERVATION
PLAN**

Sheet Number
TCA-1

Date Issued 12/09/2022

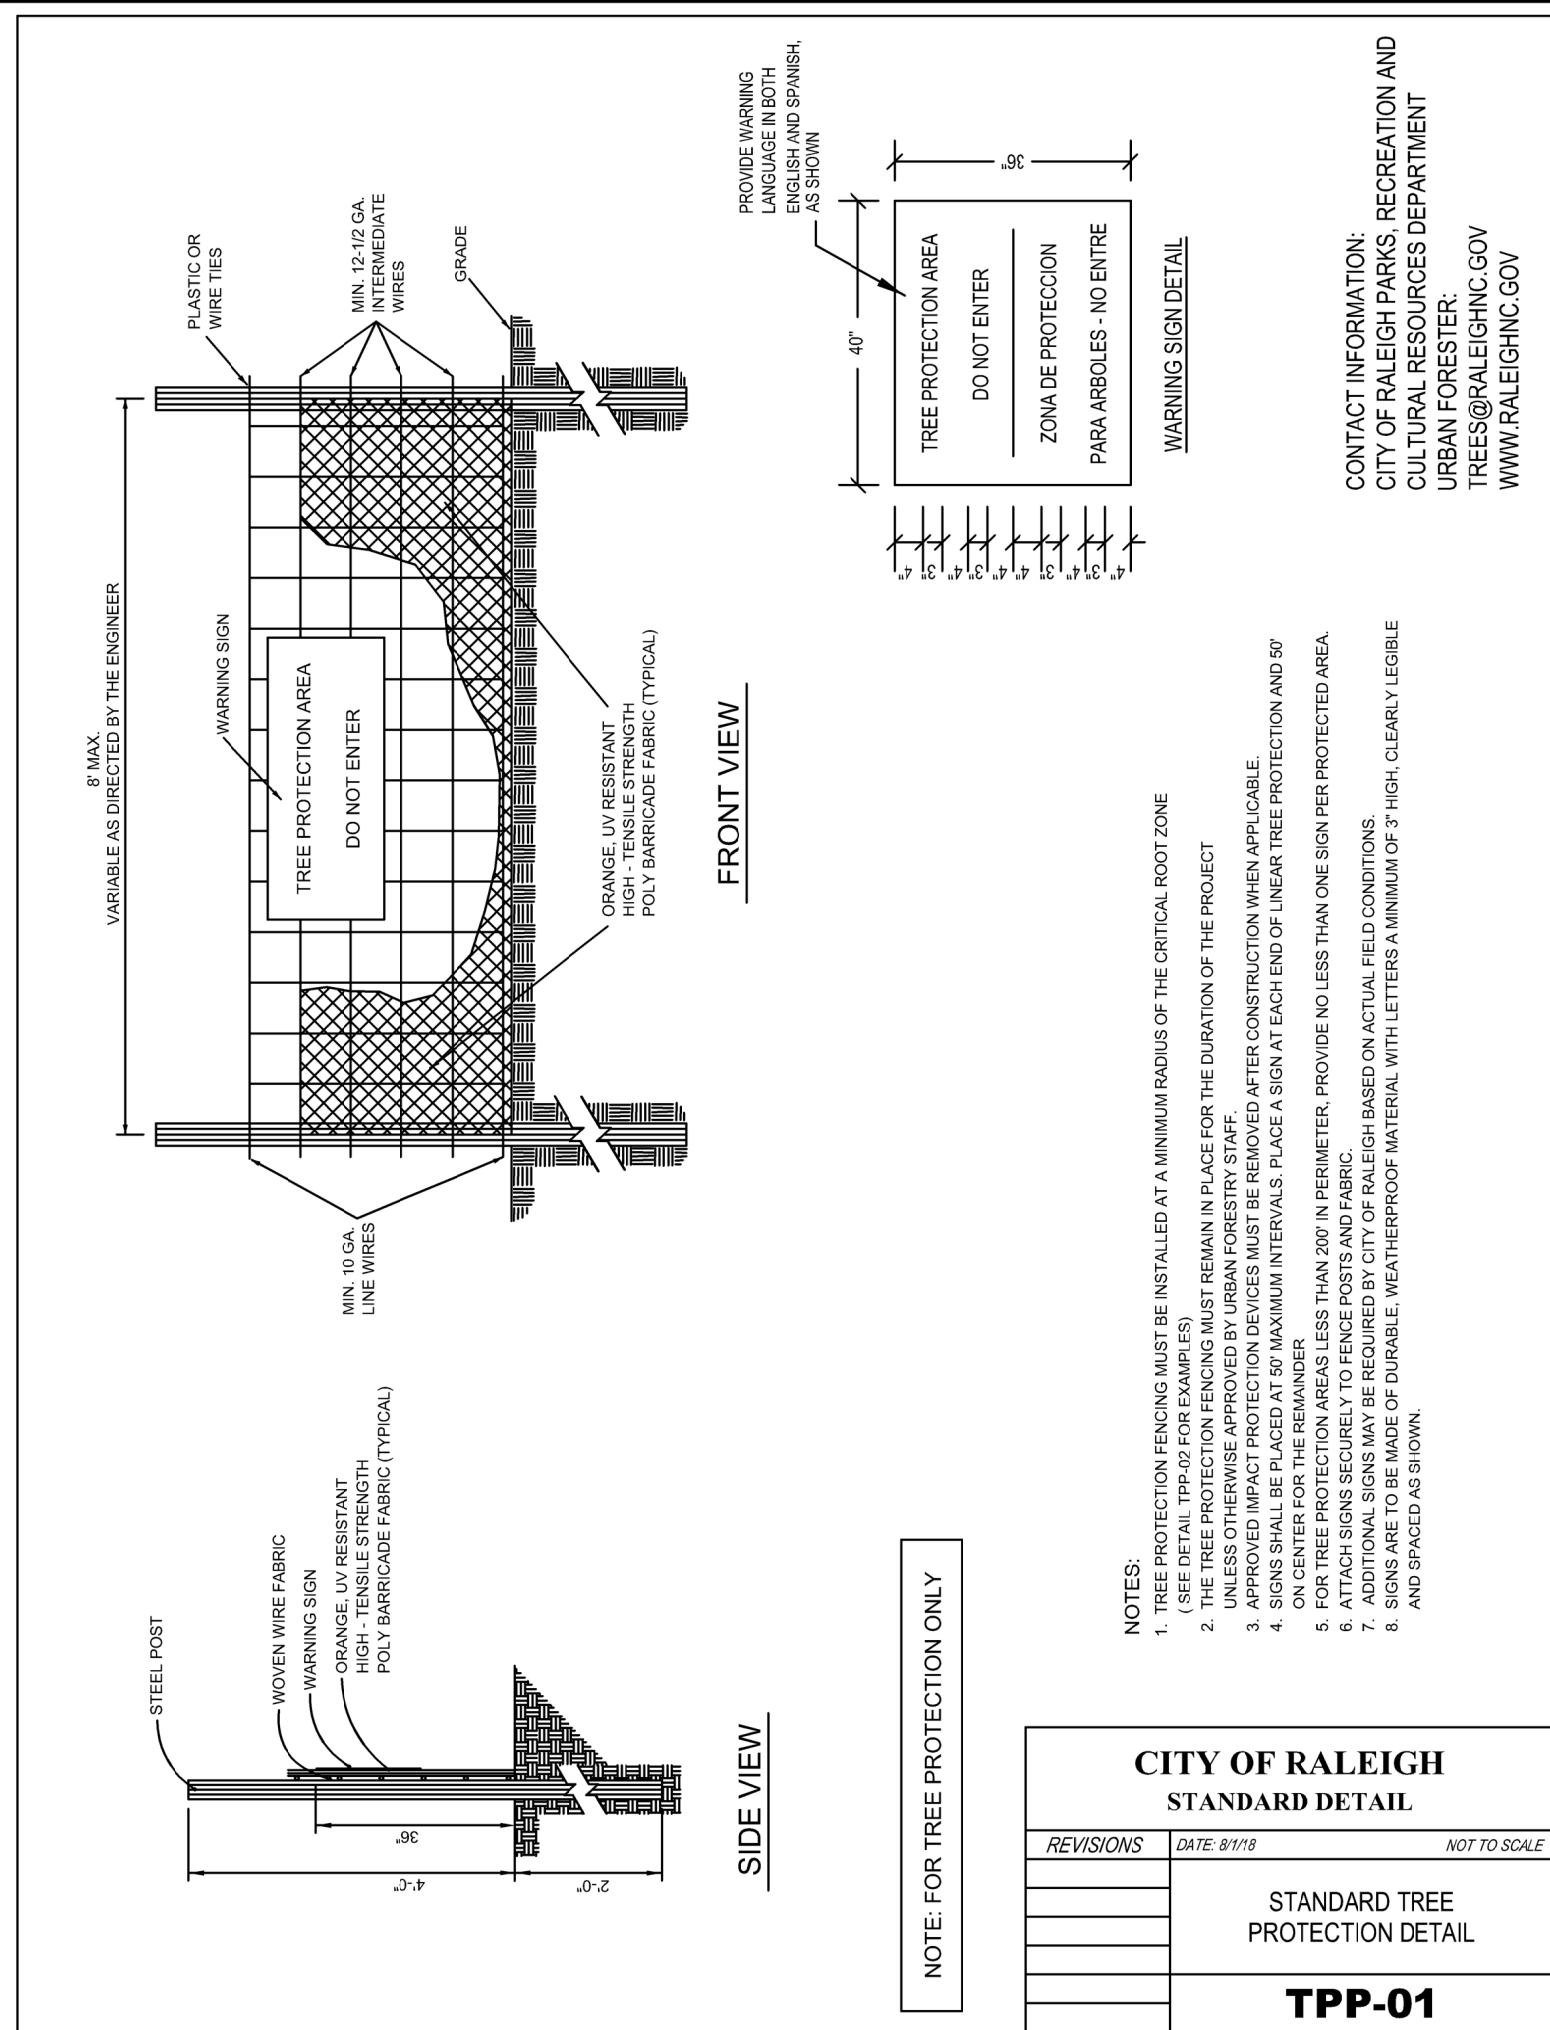

PLOT 1




PLOT 2



PLOT 3



PLOT 4

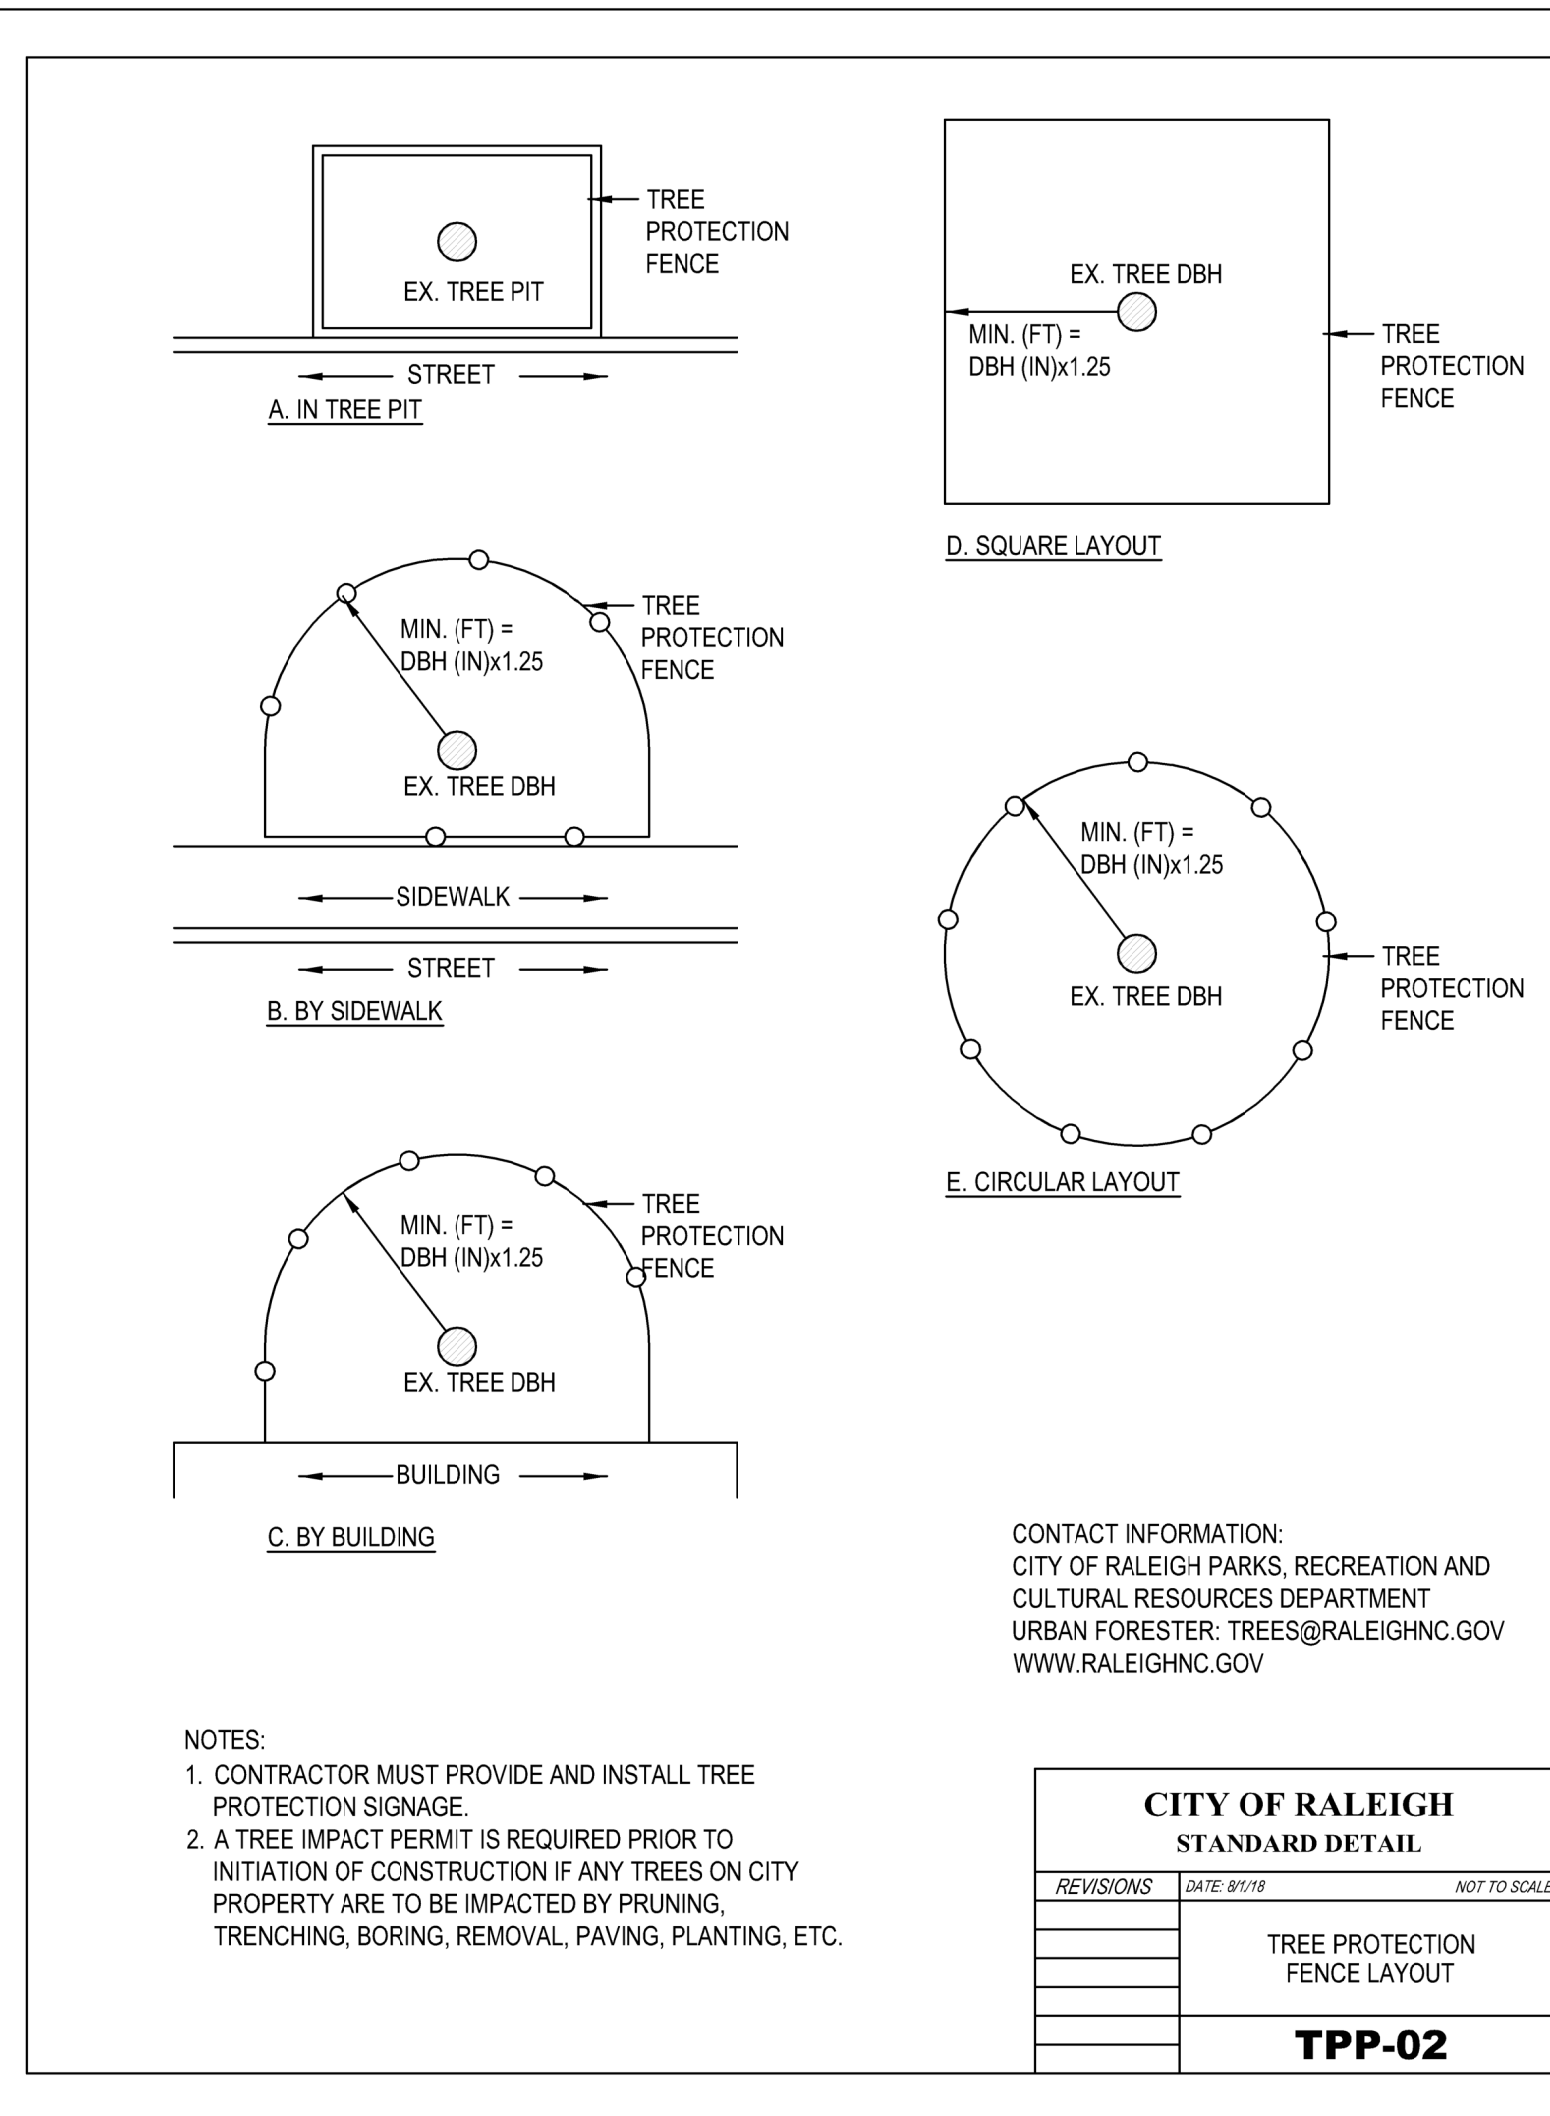

Notes:

All invasive plant species shall be removed from proposed TCA area without damage to any part of existing trees, including roots and root crown. Invasive species can be identified and marked for removal by Project Arborist as requested. Approved removal methods exclude use of tracked or wheeled machinery over 500lbs.

THIS TREE CONSERVATION PLAN AND ASSOCIATED DATA HAS BEEN CERTIFIED BY:

ADAM WALTERS

ISA CERTIFIED ARBORIST

SO-10149A

Plot 1			Plot 2			Plot 3			Plot 4		
3058 SF			2996 SF			2996 SF			3150 SF		
# - Species	DBH	Basal Area	Species	DBH	Basal Area	Species	DBH	Basal Area	Species	DBH	Basal Area
276 - Crape Myrtle	3	0.05	238 - Willow Oak	6	0.20	249 - Pine	17		264 - Winged Elm	6	
206 - Winged Elm	12	0.79	239 - Crape Myrtle	3	0.05	250 - Pine	5		265 - Winged Elm	6	
274 - Willow Oak	16	1.40	213 - Cherry	4	0.09	251 - Pine	24	3.14	266 - Pine	19	1.97
228 - Crape Myrtle	4	0.09	235 - Pine	10	0.55	253 - Willow Oak	29	4.58	267 - Pine	12	0.79
TOTAL BASAL AREA	2.32		274 - Willow Oak	16	1.40	252 - Pine	18	1.77	268 - Sweet Gum	7	
BASAL AREA/ACRE	33.00		241 - Winged Elm	8	0.35	246 - Pine	19	1.97	269 - American Holly	22	2.64
			247 - Pine	20	2.18	244 - Sweet Gum	10		TOTAL BASAL AREA	5.39	
			241 - Sweet Gum	9	0.44	254 - Black Gum	15		BASAL AREA/ACRE	74.56	
			TOTAL BASAL AREA	5.24		255 - Black Gum	5				
			BASAL AREA/ACRE	76.25		256 - Black Gum	3				
						257 - Sweet Gum	5				
						258 - Winged Elm	6				
						259 - Pine	19				
						260 - Black Gum	7				
						261 - Sweet Gum	3				
						262 - Willow Oak	7				
						TOTAL BASAL AREA	11.46				
						BASAL AREA/ACRE	166.60				

RDU

CONSULTING, PLLC

NC LICENSE P-2425
PHONE: 919-889-2614
EMAIL: JASON@RDUCONSULTING.COM
P.O. BOX 418
CLAYTON, NC 27528



Client

CONCEPT 8 HOLDINGS, LLC
307 S. SALEM ST. #200
APEX, NC 27502

Project

TRAWICK ROAD TOWNHOMES (SUB-0083-2022)

Process

PRELIMINARY SUBDIVISION

LEGEND

BM	BOOK OF MAPS
DB	DEED BOOK
PG	PAGE
N/F	NOW OR FORMERLY
R/W	RIGHT OF WAY
EIP	EXISTING IRON PIPE
EPK	EXISTING PK NAIL
ECM	EXISTING CONCRETE MONUMENT
IPS	IRON PIPE SET
CP	COMPUTED POINT
RCP	REINFORCED CONCRETE PIPE
PT	POWER POLE
GUY	GUY ANCHORS
IV	PROPOSED INSERTION VALVE
FH	EXISTING FIRE HYDRANT
PH	PROPOSED FIRE HYDRANT
WV	EXISTING WATER VALVE
WVR	PROPOSED WATER VALVE
WR	EXISTING WATER REDUCER
WRP	PROPOSED WATER REDUCER
WM	EXISTING WATER METER
WMP	PROPOSED WATER METER
HOB	EXISTING HOT BOX
HPB	PROPOSED HOT BOX
EM	EXISTING MANHOLE
PM	PROPOSED MANHOLE
BL	BOUNDARY LINE
RL	RIGHT OF WAY LINE
LS	LINE NOT SURVEYED
EL	EASEMENT LINES
EL	OVERHEAD ELECTRICAL LINES
WL	EXISTING WATER LINE
WLP	PROPOSED WATER LINE
SL	EXISTING SANITARY SEWER LINE
SLP	PROPOSED SANITARY SEWER LINE
SD	EXISTING STORM DRAINAGE LINE
SDP	PROPOSED STORM DRAINAGE LINE

Revisions

Number	Description	Date
1	CITY OF RALEIGH COMMENTS	5/5/23

Drawing Title

TREE CONSERVATION DETAILS

Sheet Number

TCA-2

Date Issued 12/09/2022