PRELIMINARY PLANS
DO NOT USE FOR CONSTRUCTION

20' 10' 0' 20' 40'

BLOUNT/PERSON
2-WAY CONVERSION

Kimley »Horn

CITY OF RALEIGH

BLOUNT–PERSON TWO–WAY CONVERSION

BROOKSIDE ROUNDABOUT

15% HORIZONTAL DESIGN

PRELIMINARY PLANS
DO NOT USE FOR CONSTRUCTION

20' 10' 0' 20' 40'

BLOUNT/PERSON
2-WAY CONVERSION
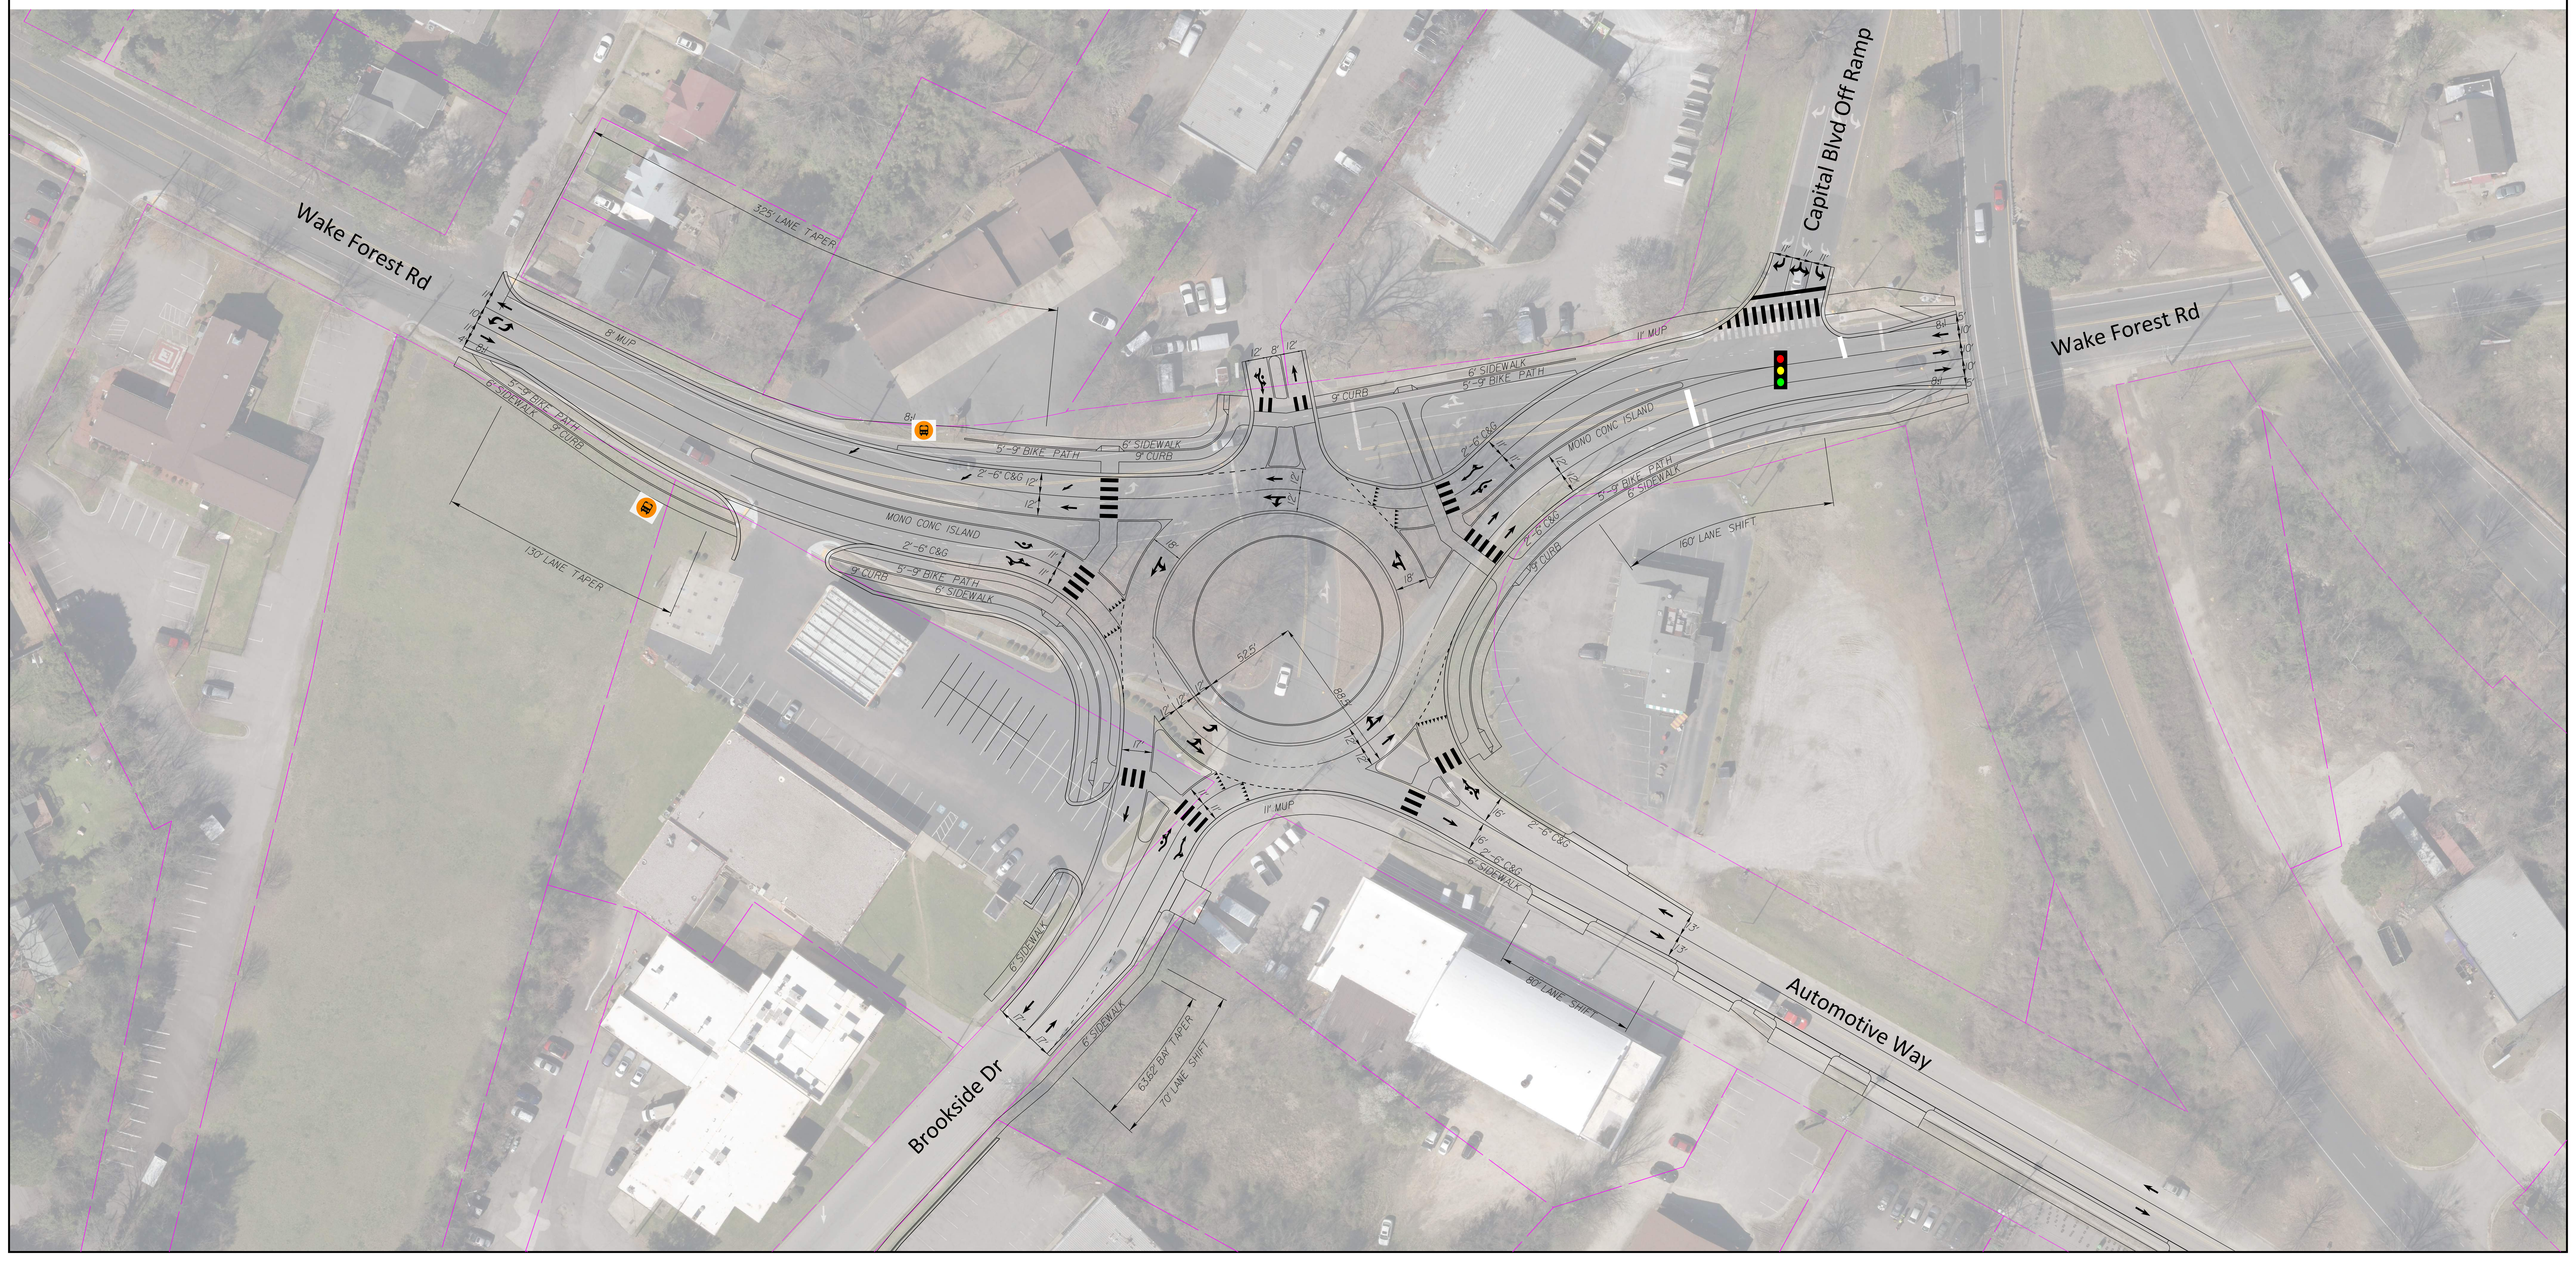
Kimley »Horn