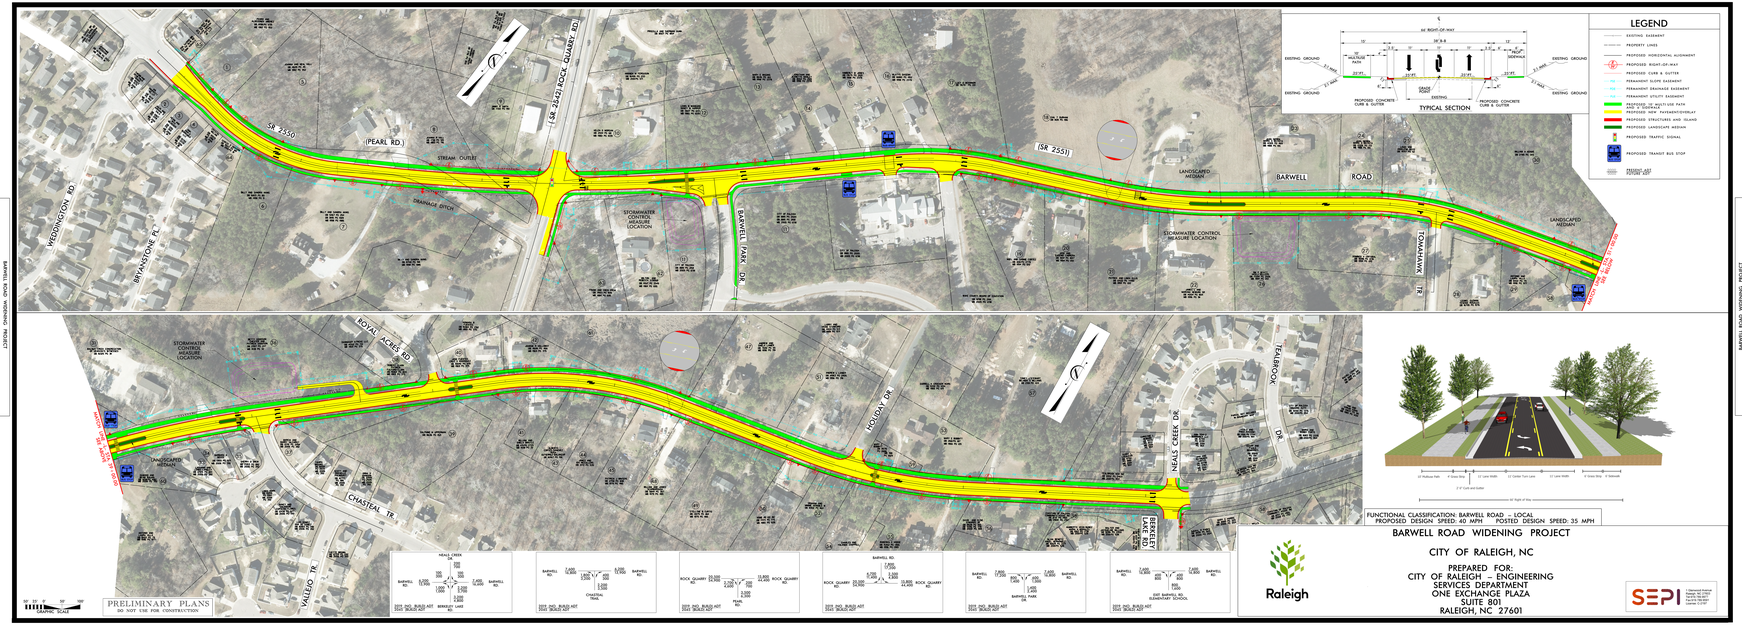
LEGEND
EXISTING EASEMENT
PROPERTY LINES
PROPOSED HORIZONTAL ALIGNMENT
PROPOSED RIGHT-OF-WAY
PROPOSED CURB & GUTTER
PERMANENT SLOPE EASEMENT
PERMANENT DRAINAGE EASEMENT
PERMANENT UTILITY EASEMENT
PROPOSED 10' MULTI-USE PATH
PROPOSED 5' SIDEWALK
PROPOSED MILL PAVEMENT/OVERLAY
PROPOSED STRUCTURES AND ISLANDS
PROPOSED LANDSCAPE MEDIAN
PROPOSED TRAFFIC SIGNAL
PROPOSED TRANSIT BUS STOP
PROJECT LIMIT
TYPICAL SECTION
BARWELL ROAD
(SR 2551)
(SR 2450)
(PEARL RD.)
(SR 2452) ROCK QUARRY RD.
BARWELL PARK DR.
TOWNEPARK TR.
WEDGEWOOD RD.
BRYANSTONE PL.
ROYAL ACRES RD.
CHASTEAL TR.
VALLEO TR.
HOLIDAY DR.
NEALS CREEK DR.
TEALBROOK DR.
BERKELEY LAKE DR.
STORMWATER CONTROL MEASURE LOCATION
LANDSCAPED MEDIAN
PRELIMINARY PLANS
DO NOT USE FOR CONSTRUCTION
GRAPHIC SCALE
FUNCTIONAL CLASSIFICATION: BARWELL ROAD – LOCAL
PROPOSED DESIGN SPEED: 40 MPH
POSTED DESIGN SPEED: 35 MPH
BARWELL ROAD WIDENING PROJECT
CITY OF RALEIGH, NC
PREPARED FOR:
CITY OF RALEIGH – ENGINEERING
SERVICES DEPARTMENT
ONE EXCHANGE PLAZA
SUITE 801
RALEIGH, NC 27601
Raleigh
SEPI
BARWELL ROAD WIDENING PROJECT
CITY OF RALEIGH, NC
PROJECT # 5313.10.00
MAP 1 OF 1 DECEMBER 2019
BARWELL ROAD WIDENING PROJECT
CITY OF RALEIGH, NC
MAP 1 OF 1 DECEMBER 2019