LAKE BOONE TRAIL TYPICAL SECTIONS

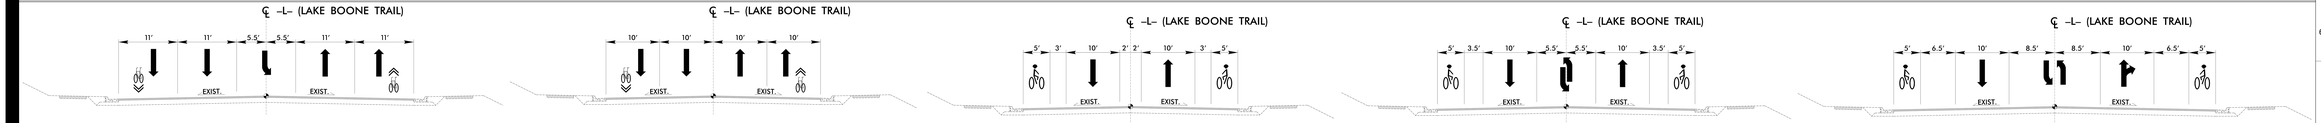

TYPICAL SECTION NO. 1
AT WESTBOUND I-440 RAMPS

TYPICAL SECTION NO. 2
FROM WESTBOUND I-440 RAMPS TO EASTBOUND I-440 RAMPS

TYPICAL SECTION NO. 3
FROM EASTBOUND I-440 RAMPS TO STILLWATER DRIVE

TYPICAL SECTION NO. 4
FROM STILLWATER DRIVE TO THOMAS ROAD

TYPICAL SECTION NO. 5
FROM THOMAS ROAD TO RIDGE ROAD

A. MORTON THOMAS AND ASSOCIATES, INC.
6131 FALLS OF NEUSE ROAD, SUITE 101 •RALEIGH, NC 27609
(919) 855-9989 NC LICENSE NO. F-1049
WWW.AMTENGINEERING.COM

LAKE BOONE TRAIL SAFETY IMPROVEMENTS

100' 50' 0 100' 200'
1" = 100'

DOCUMENT NOT CONSIDERED FINAL UNLESS ALL SIGNATURES COMPLETED

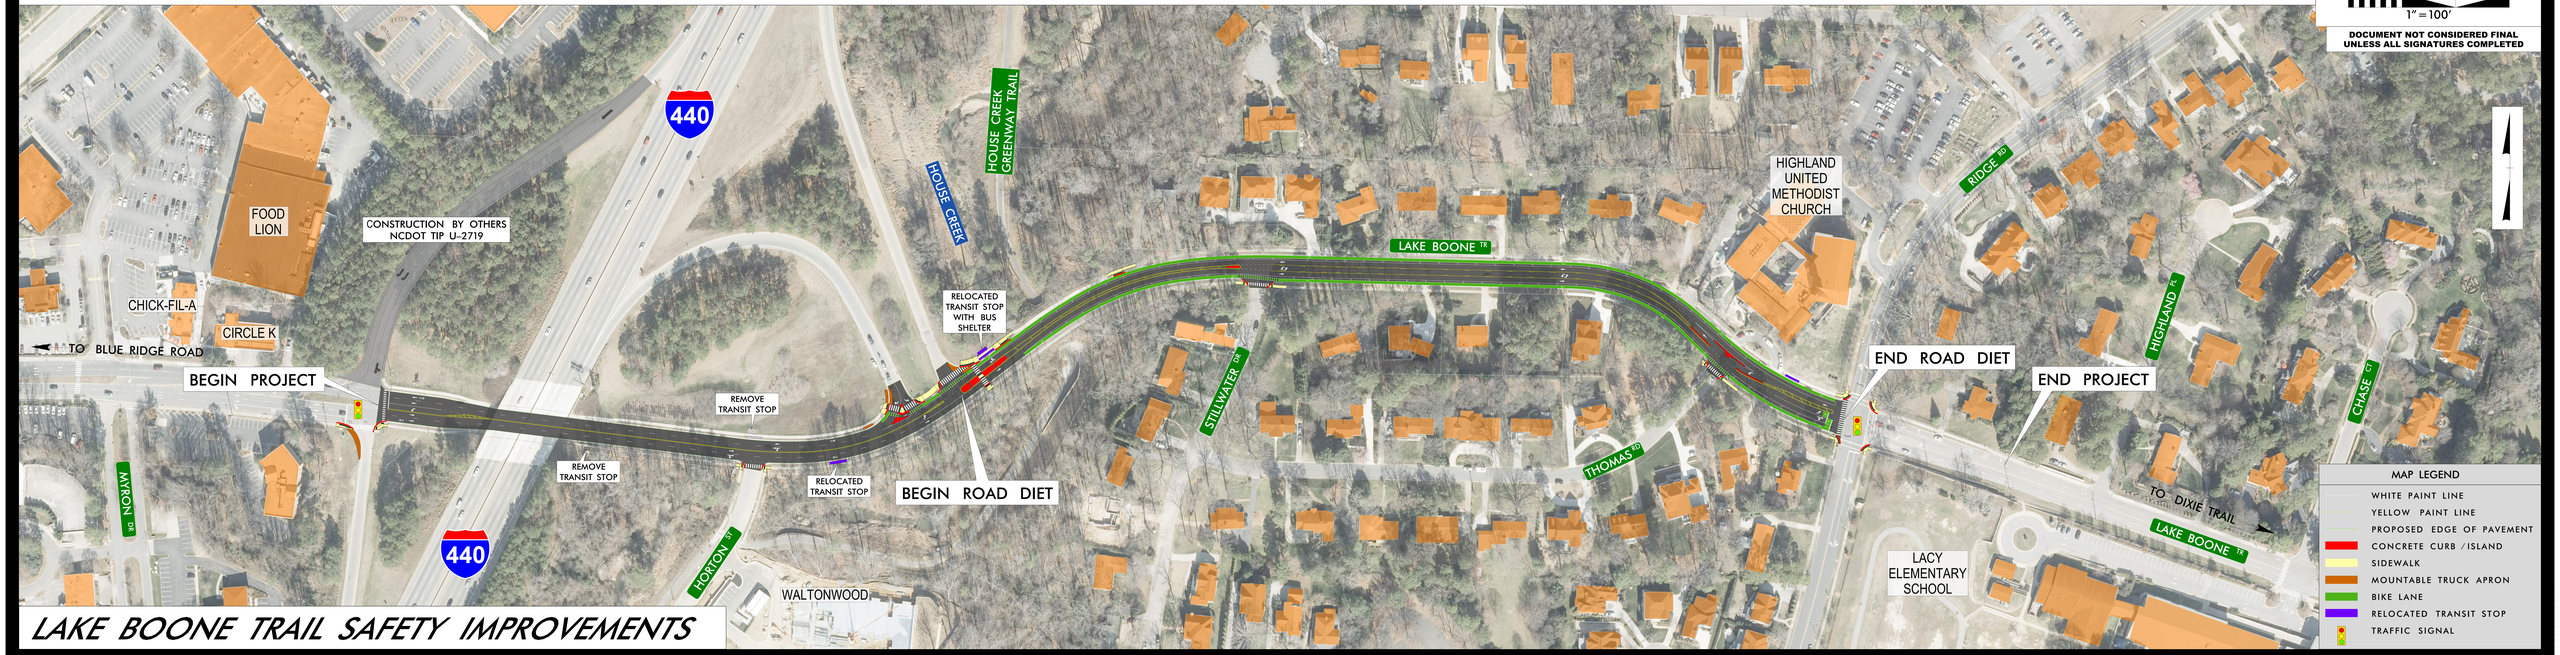

LAKE BOONE TRAIL SAFETY IMPROVEMENTS