


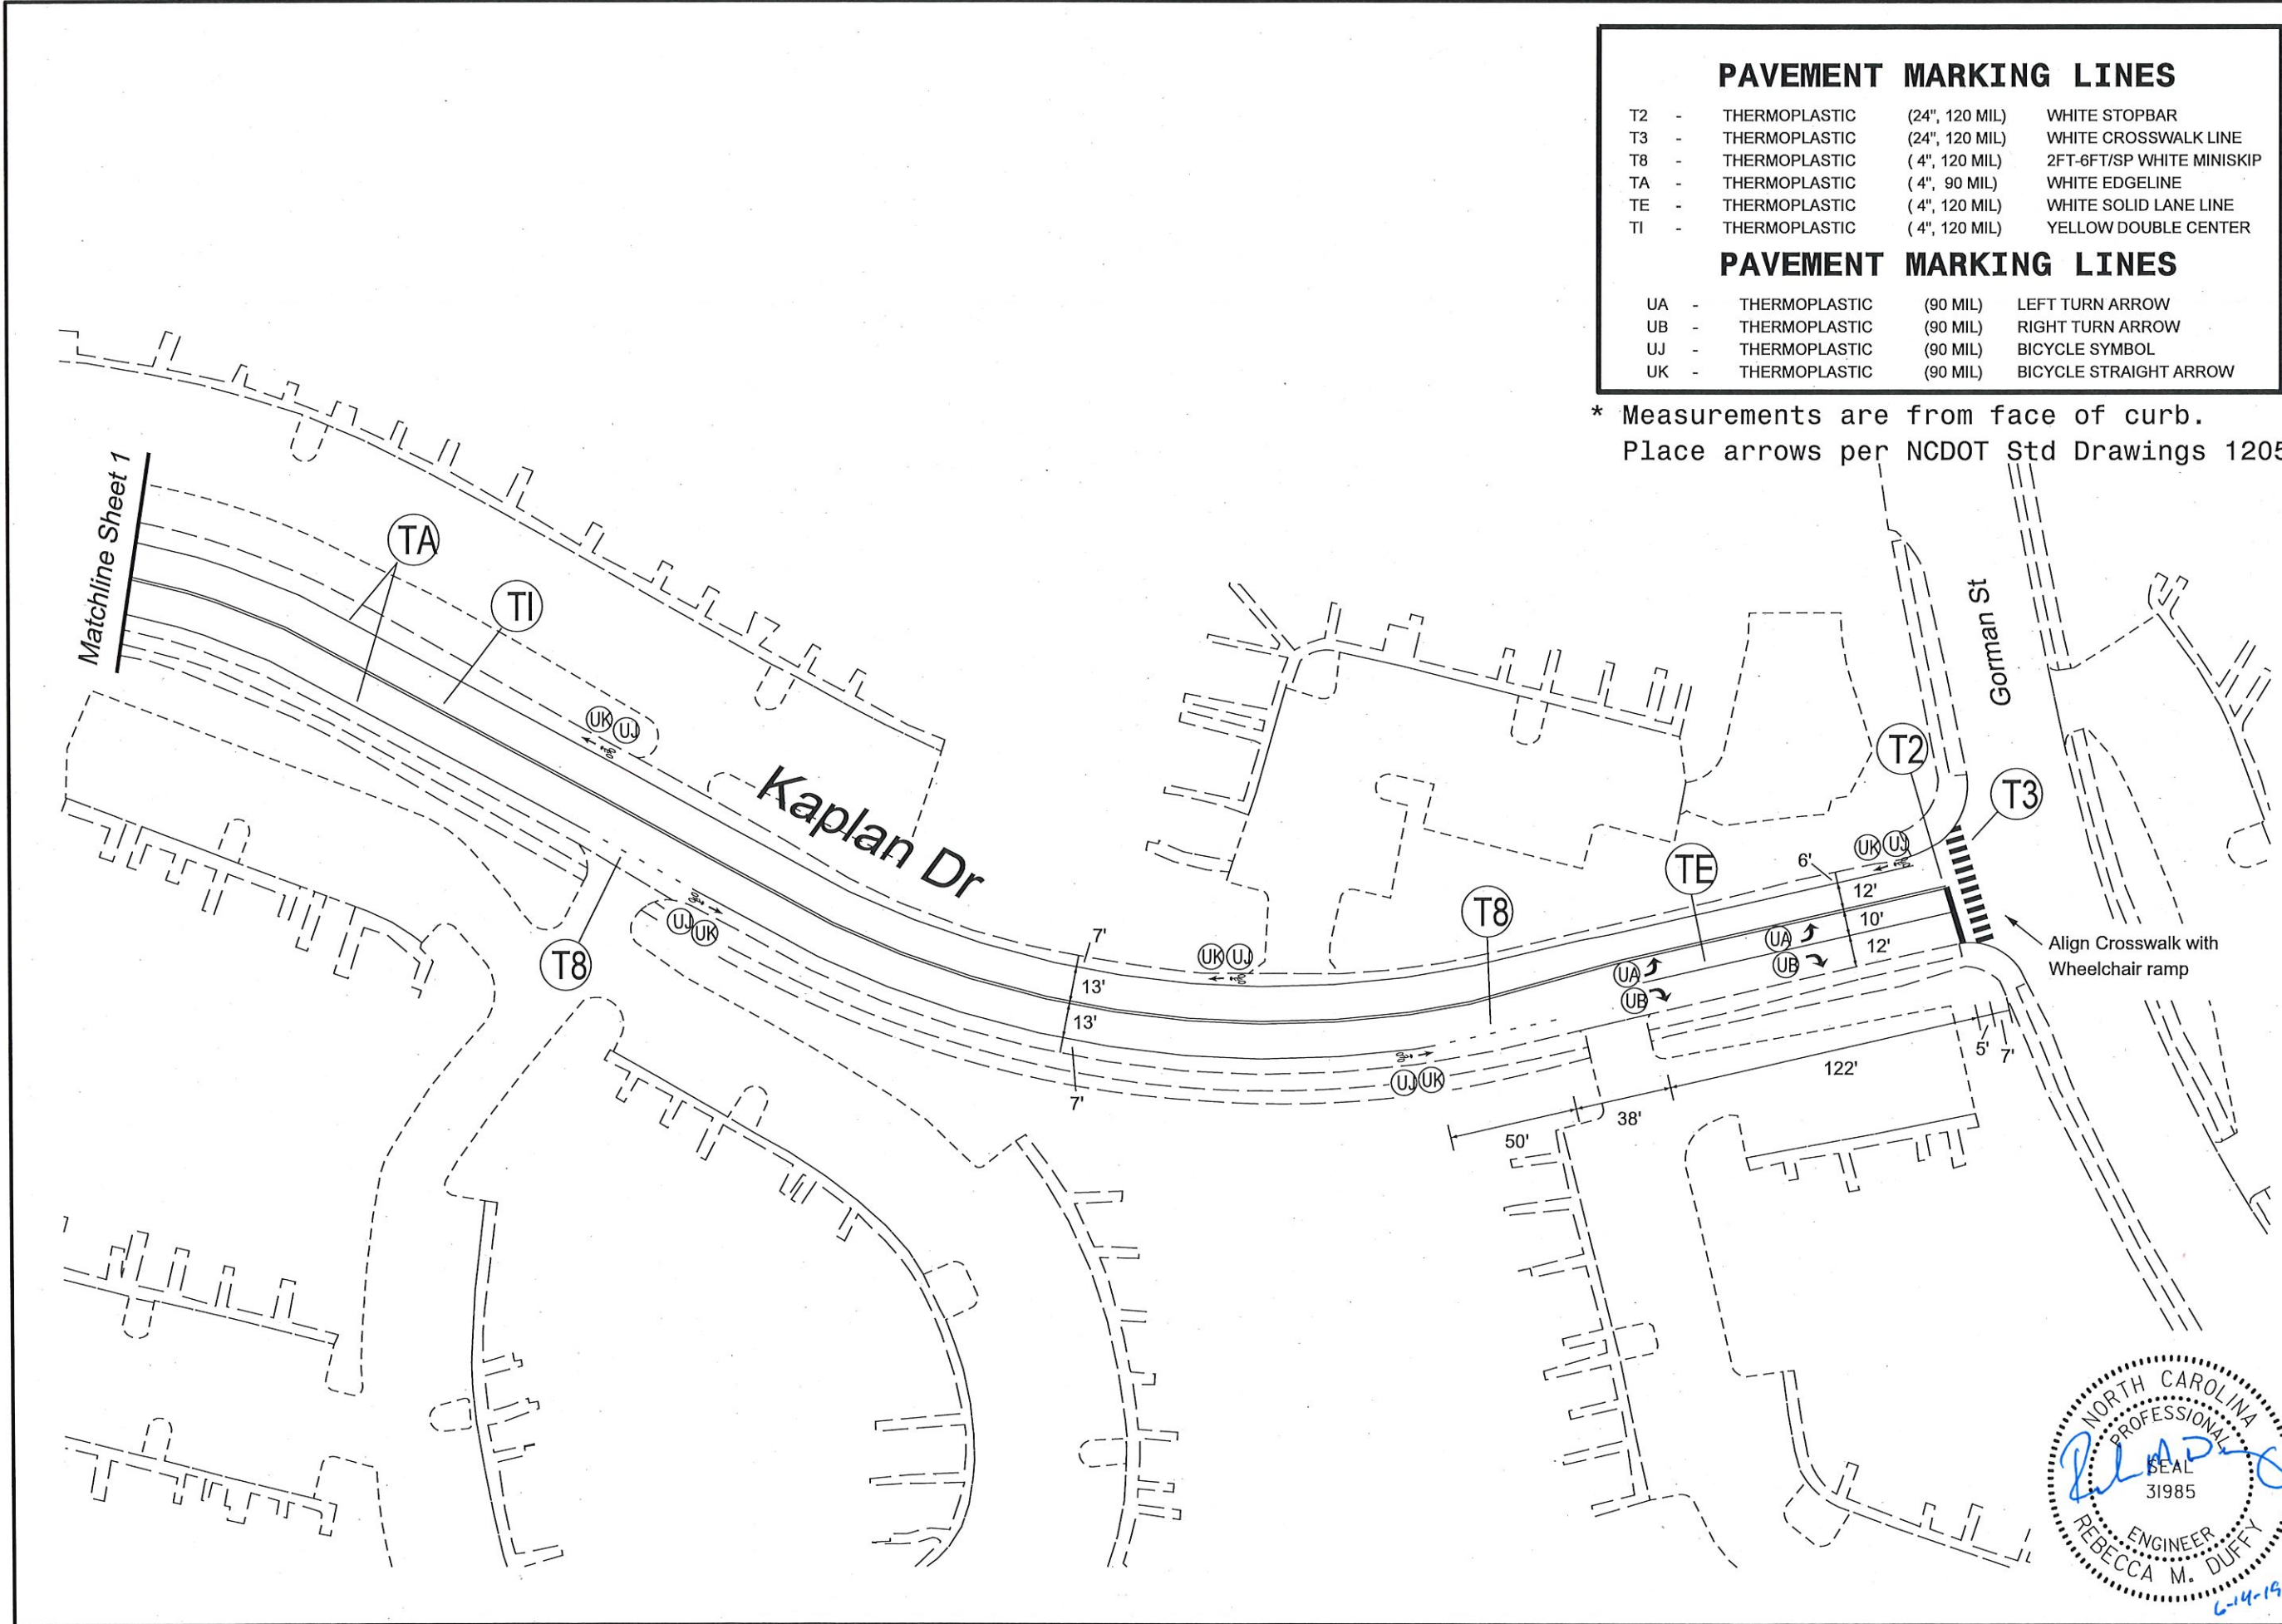

PAVEMENT MARKING LINES			
T2	-	THERMOPLASTIC (24", 120 MIL)	WHITE STOPBAR
T3	-	THERMOPLASTIC (24", 120 MIL)	WHITE CROSSWALK LINE
T8	-	THERMOPLASTIC (4", 120 MIL)	2FT-6FT/SP WHITE MINISKIP
TA	-	THERMOPLASTIC (4", 90 MIL)	WHITE EDGELINE
TE	-	THERMOPLASTIC (4", 120 MIL)	WHITE SOLID LANE LINE
TI	-	THERMOPLASTIC (4", 120 MIL)	YELLOW DOUBLE CENTER
PAVEMENT MARKING LINES			
UA	-	THERMOPLASTIC (90 MIL)	LEFT TURN ARROW
UB	-	THERMOPLASTIC (90 MIL)	RIGHT TURN ARROW
UJ	-	THERMOPLASTIC (90 MIL)	BICYCLE SYMBOL
UK	-	THERMOPLASTIC (90 MIL)	BICYCLE STRAIGHT ARROW

* Measurements are from face of curb.
Place arrows per NCDOT Std Drawings 1205

CITY OF RALEIGH
DEPARTMENT OF TRANSPORTATION

KAPLAN DR
Gorman St to Kent Rd

2019 Street Resurfacing
Pavement Marking Plans

DATE: 3/2019
CADD TECH: RMD
CHECKED BY:
REVISIONS
NO. DATE
SCALES
HSCALE 1"=60'
VSCALE
SHEET NO.

2

