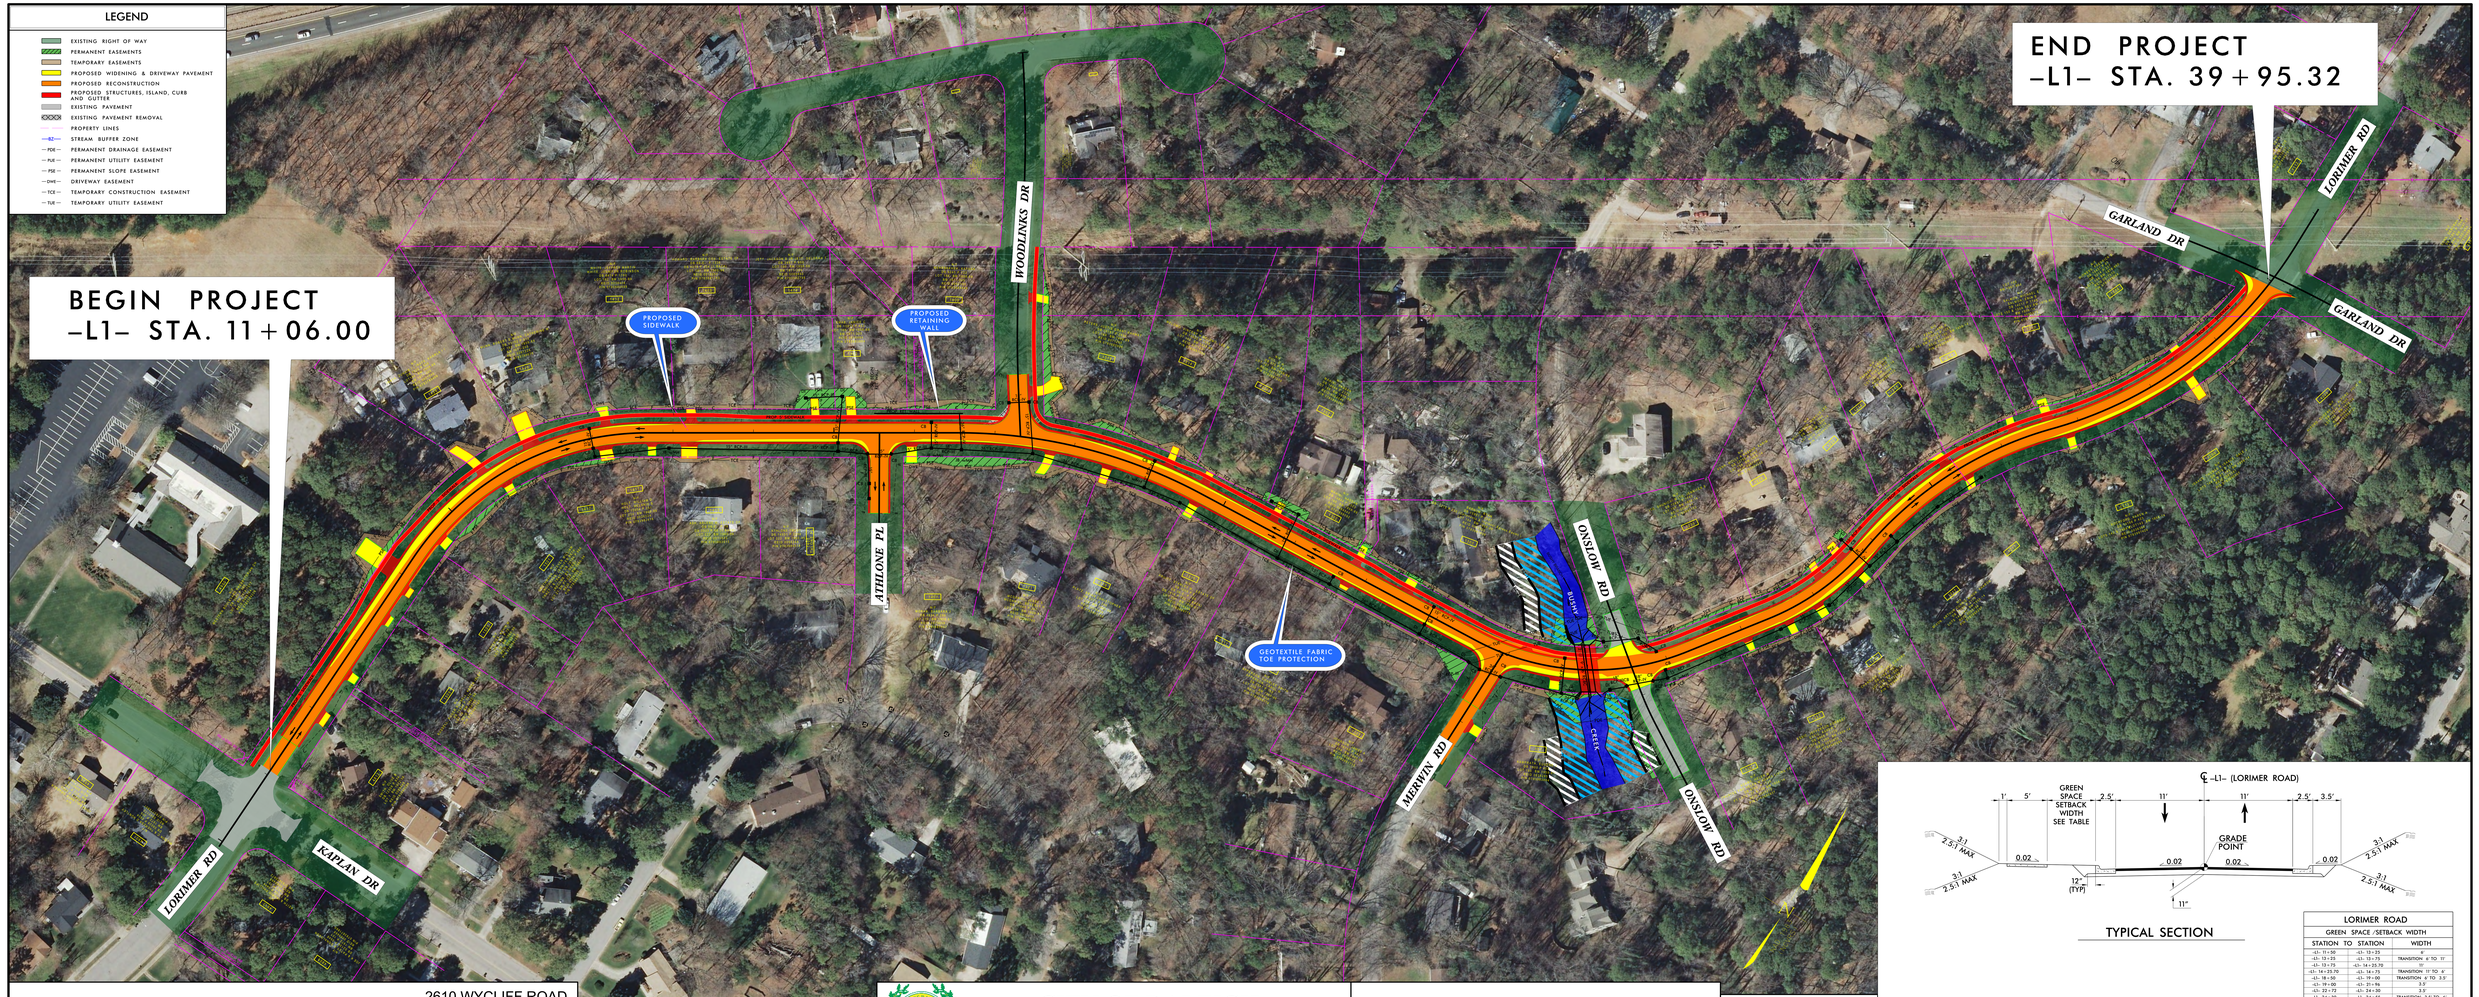

Dewberry
2610 WYCLIFF ROAD
SUITE 410
RALEIGH, NC 27607
PHONE: 919.881.9939
NC COA No. F-0929

PRELIMINARY PLANS
SUBJECT TO CHANGE

CITY OF RALEIGH
ENGINEERING SERVICES DEPARTMENT

LORIMER ROAD
PETITION PROJECT