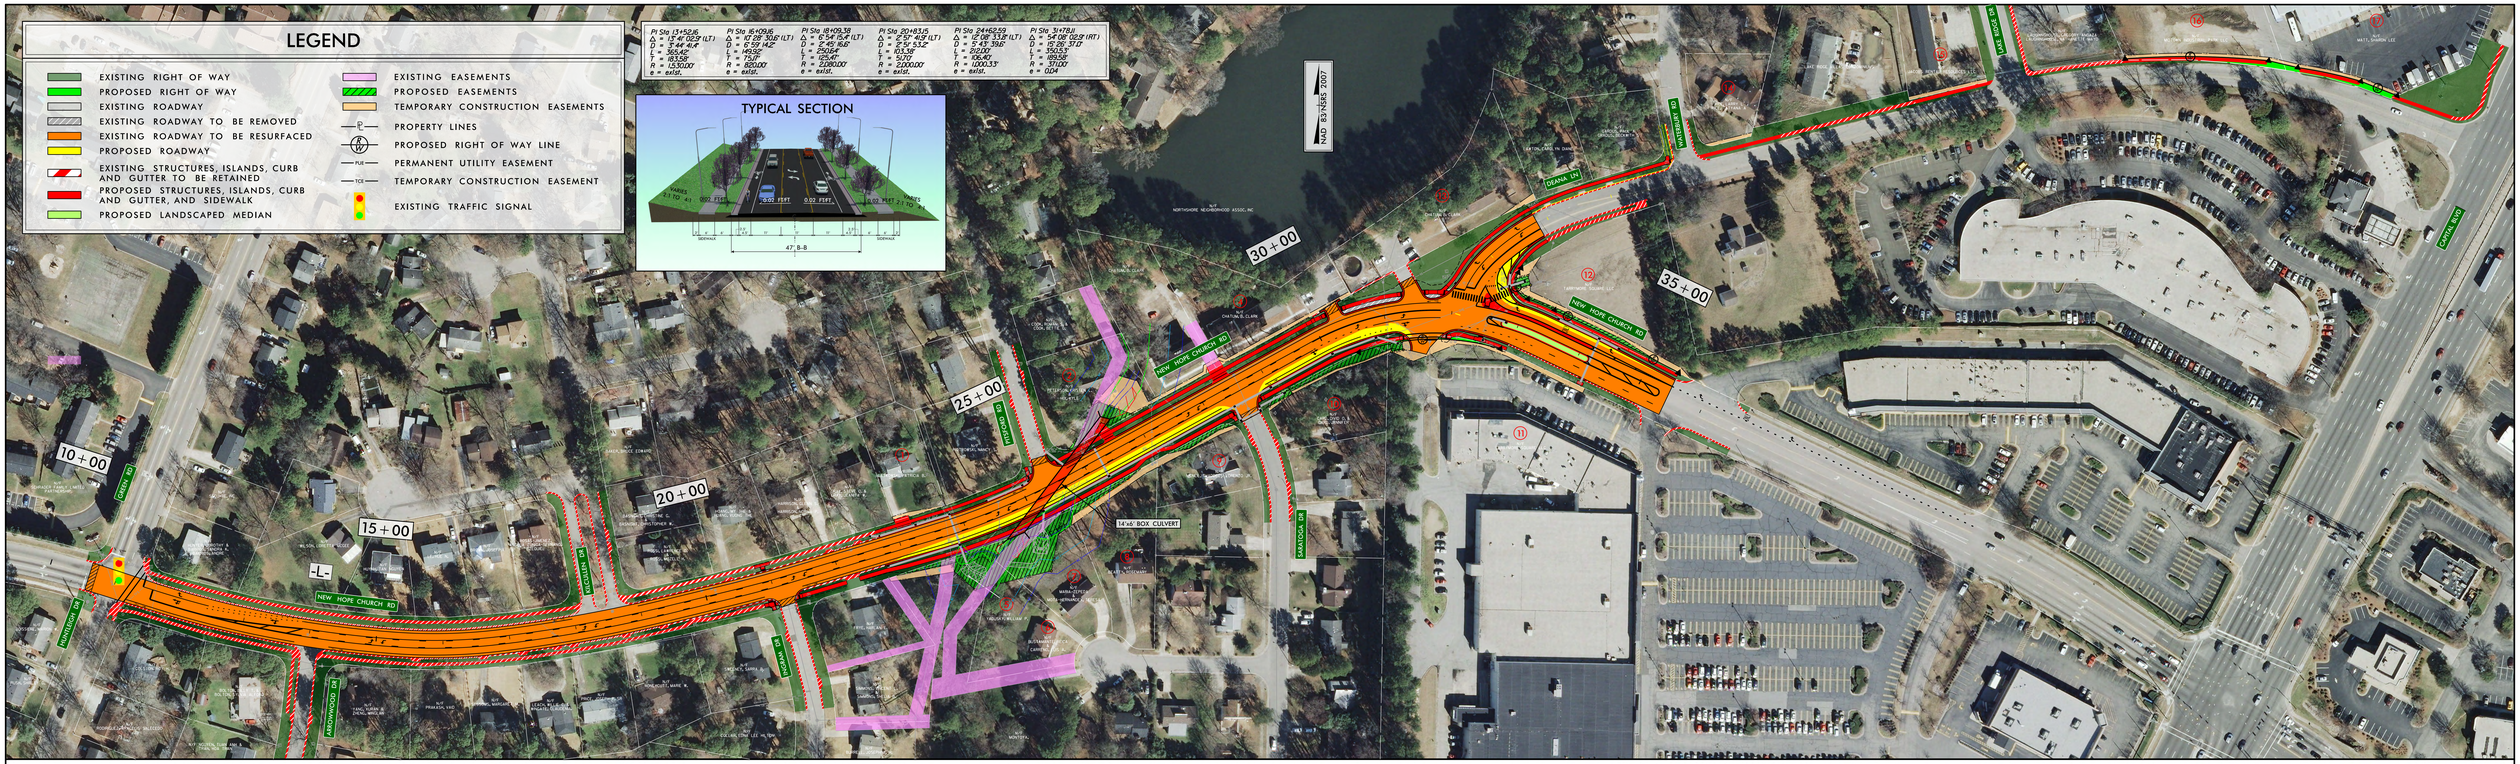

SCALE
40' 0' 40' 80'
20'
HORIZONTAL SCALE (1" = 40')

DESIGN DATA		
Functional Class	=	2–Lane Divided Avenue
Design Speed	=	40 MPH
Max. Superelev.	=	0.04

NEW HOPE CHURCH ROAD
65% CORRIDOR PUBLIC MEETING MAP

RAMEY KEMP & ASSOCIATES
TRANSPORTATION ENGINEERS

CITY OF RALEIGH
DESIGN / CONSTRUCTION DIVISON - ROADWAYS