SANDY FORKS ROAD
65% CORRIDOR
PUBLIC MEETING MAP

RK&K

CITY OF RALEIGH
PUBLIC WORKS DEPARTMENT

LEGEND

- EXISTING RIGHT OF WAY
- EXISTING UTILITY EASEMENT
- PROPOSED RIGHT OF WAY
- PERMANENT EASEMENTS
- TEMPORARY EASEMENTS
- PROPOSED WIDENING
- PROPOSED RECONSTRUCTION
- PROPOSED STRUCTURES, ISLAND, CURB AND GUTTER
- EXISTING TO BE RETAINED
- PROPOSED STORMWATER MANAGEMENT SITE
- EXISTING PROPERTY LINE
- EXISTING TRAFFIC SIGNAL

- TEMPORARY DRAINAGE EASEMENT
- PERMANENT DRAINAGE EASEMENT
- PERMANENT UTILITY EASEMENT
- ELECTRICAL UTILITY EASEMENT
- PERMANENT SLOPE EASEMENT
- DRIVEWAY EASEMENT
- TEMPORARY CONSTRUCTION EASEMENT

HORIZONTAL SCALE: 1" = 50'

BEGIN PROJECT
–L– STA. 12 + 50.19

END PROJECT
–L– STA. 80 + 33.96

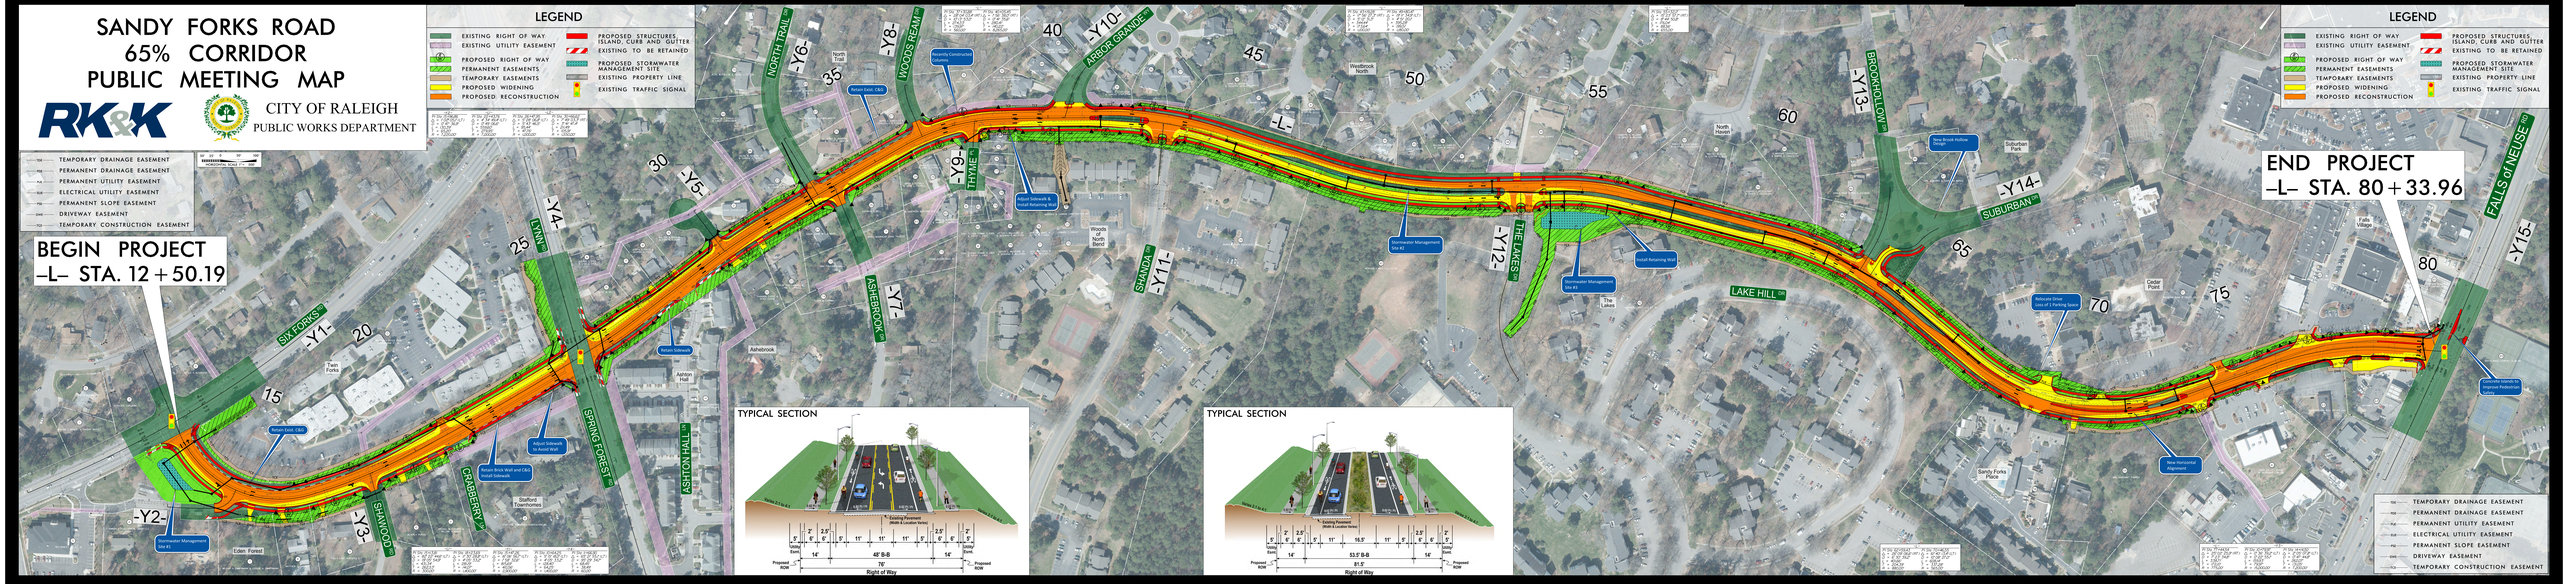

TYPICAL SECTION

TYPICAL SECTION