** 2.08% (1:48) max

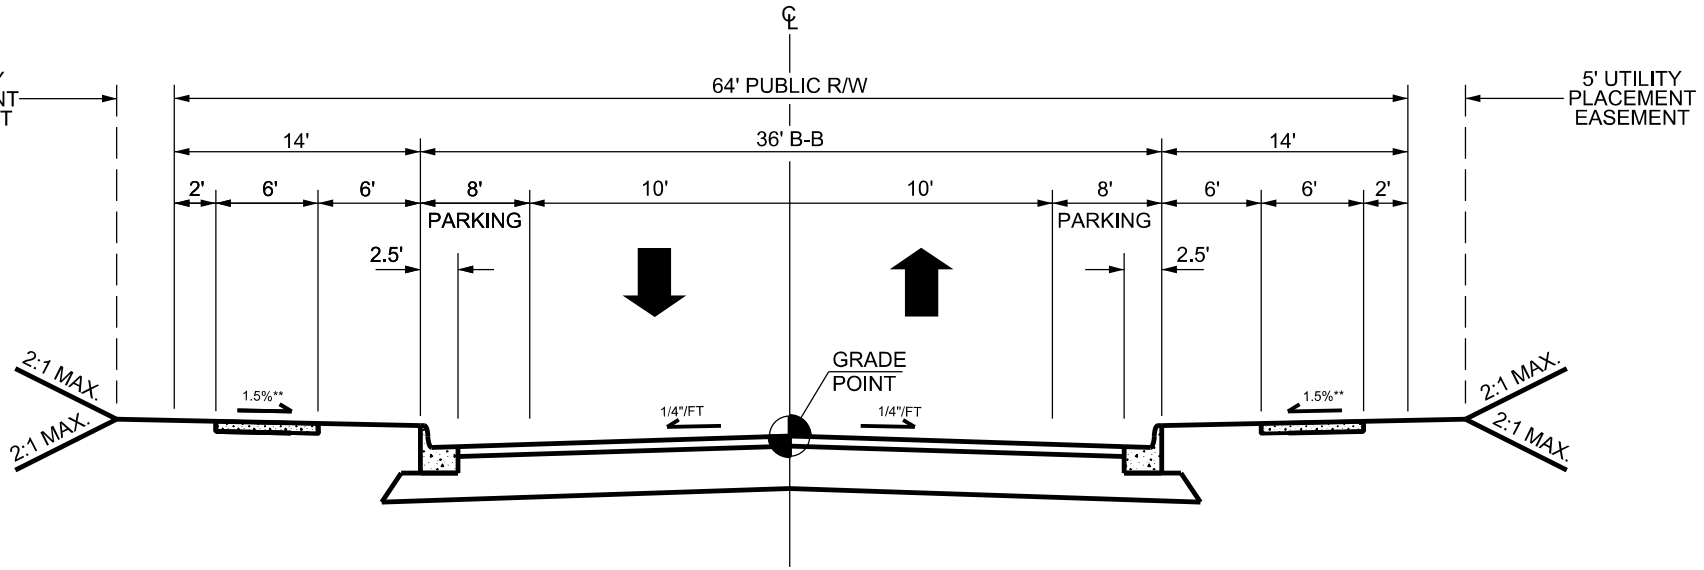

GENERAL	
WALKWAY TYPE	SIDEWALK BOTH SIDES
PLANTING TYPE	TREE/LAWN
TREE SPACING	40' O.C. AVG
PARKING TYPE	PARALLEL ON 2 SIDES

PAVEMENT DESIGN
3" SF9.5A 8" ABC

CITY OF RALEIGH
STANDARD DETAIL

NEIGHBORHOOD STREET

T-10.12

REVISIONS
DATE: 12/2022
DATE: 8/2020
NOT TO SCALE