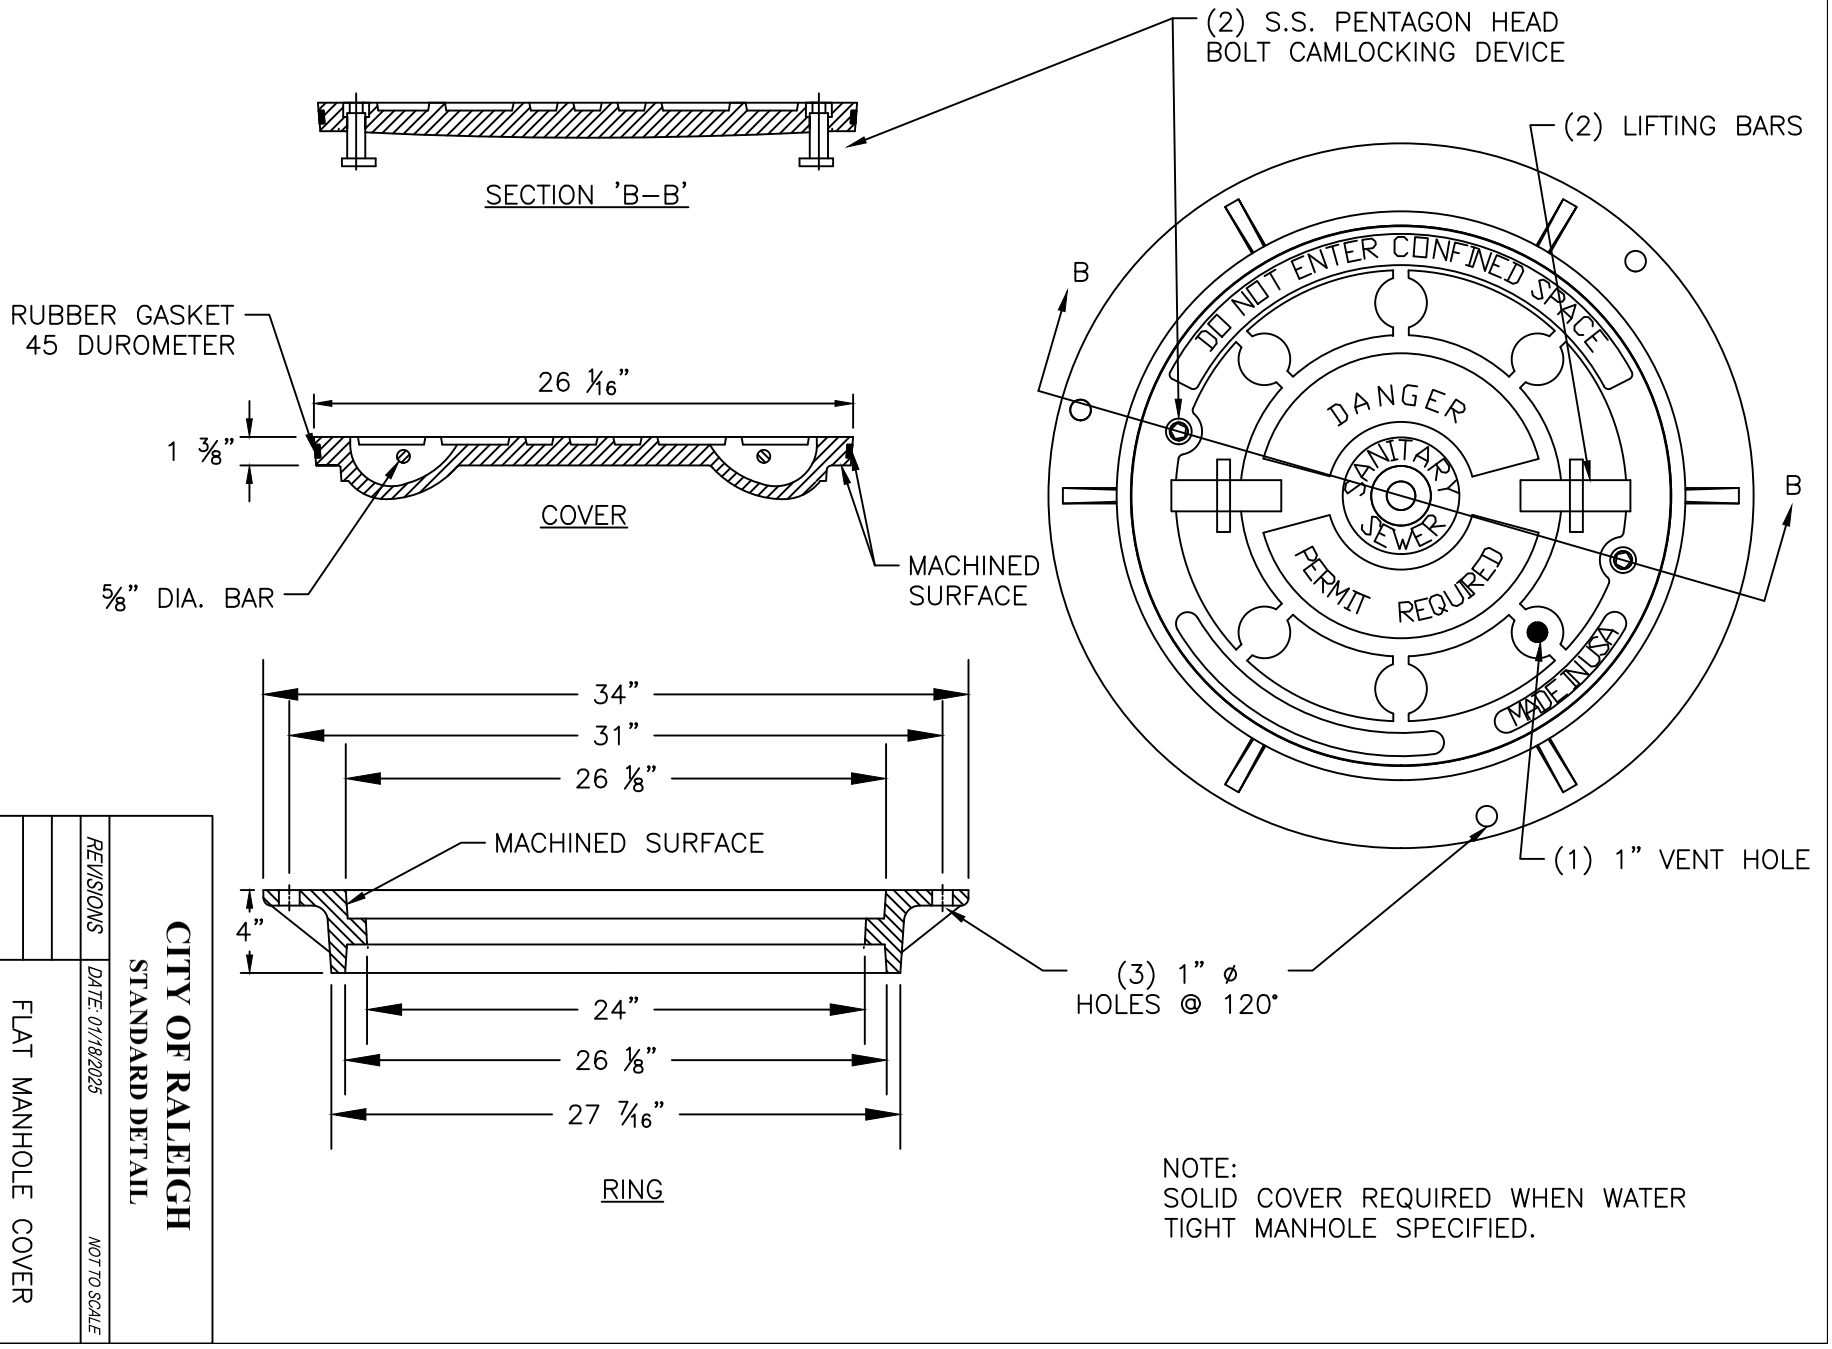

NOTE:
SOLID COVER REQUIRED WHEN WATER TIGHT MANHOLE SPECIFIED.

CITY OF RALEIGH
STANDARD DETAIL

REVISIONS

DATE: 01/18/2025

NOT TO SCALE

FLAT MANHOLE COVER

S-25A