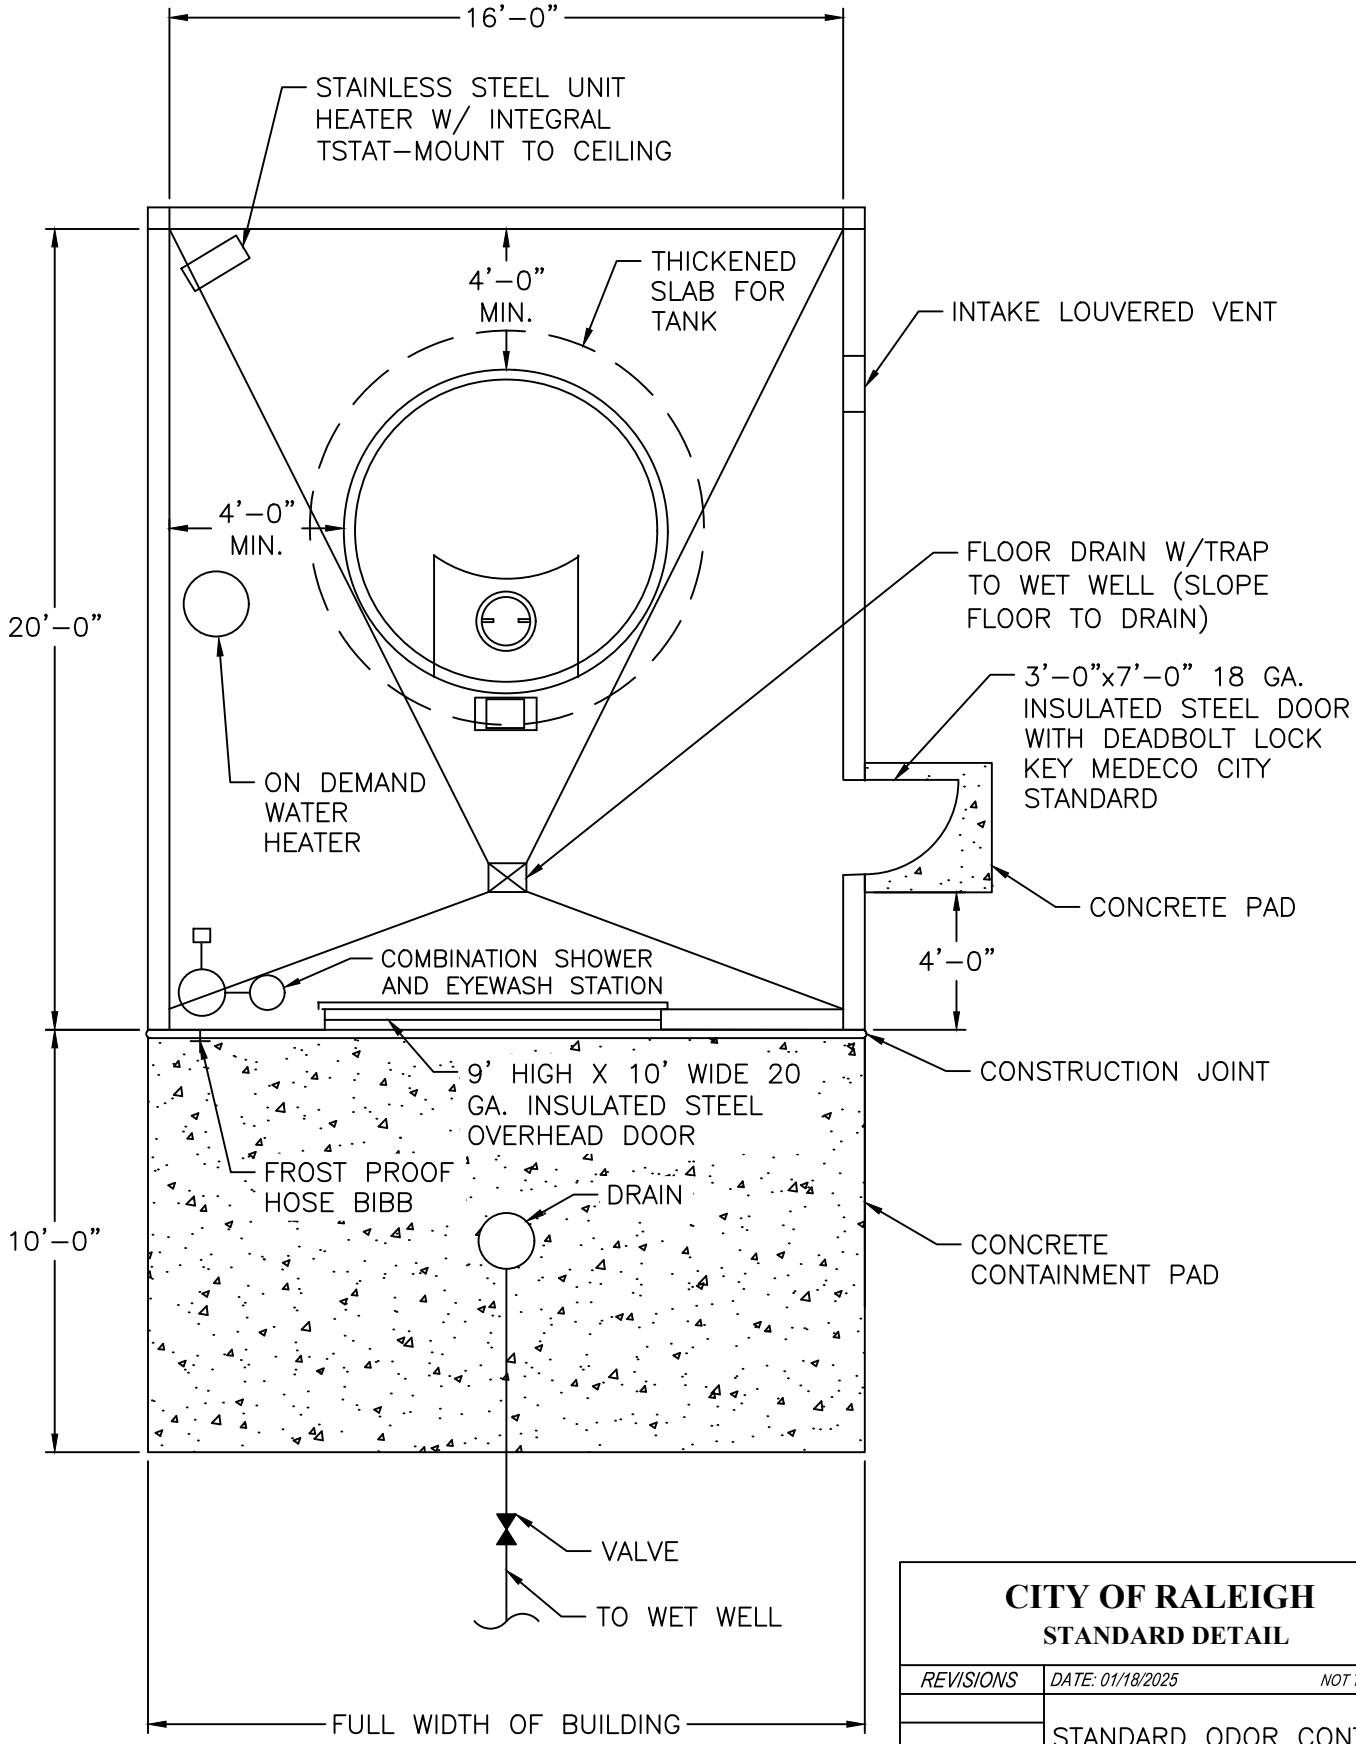

CITY OF RALEIGH
STANDARD DETAIL

REVISIONS	DATE: 01/18/2025 NOT TO SCALE
	STANDARD ODOR CONTROL BLDG. FLOOR ELEVATION
	S-46