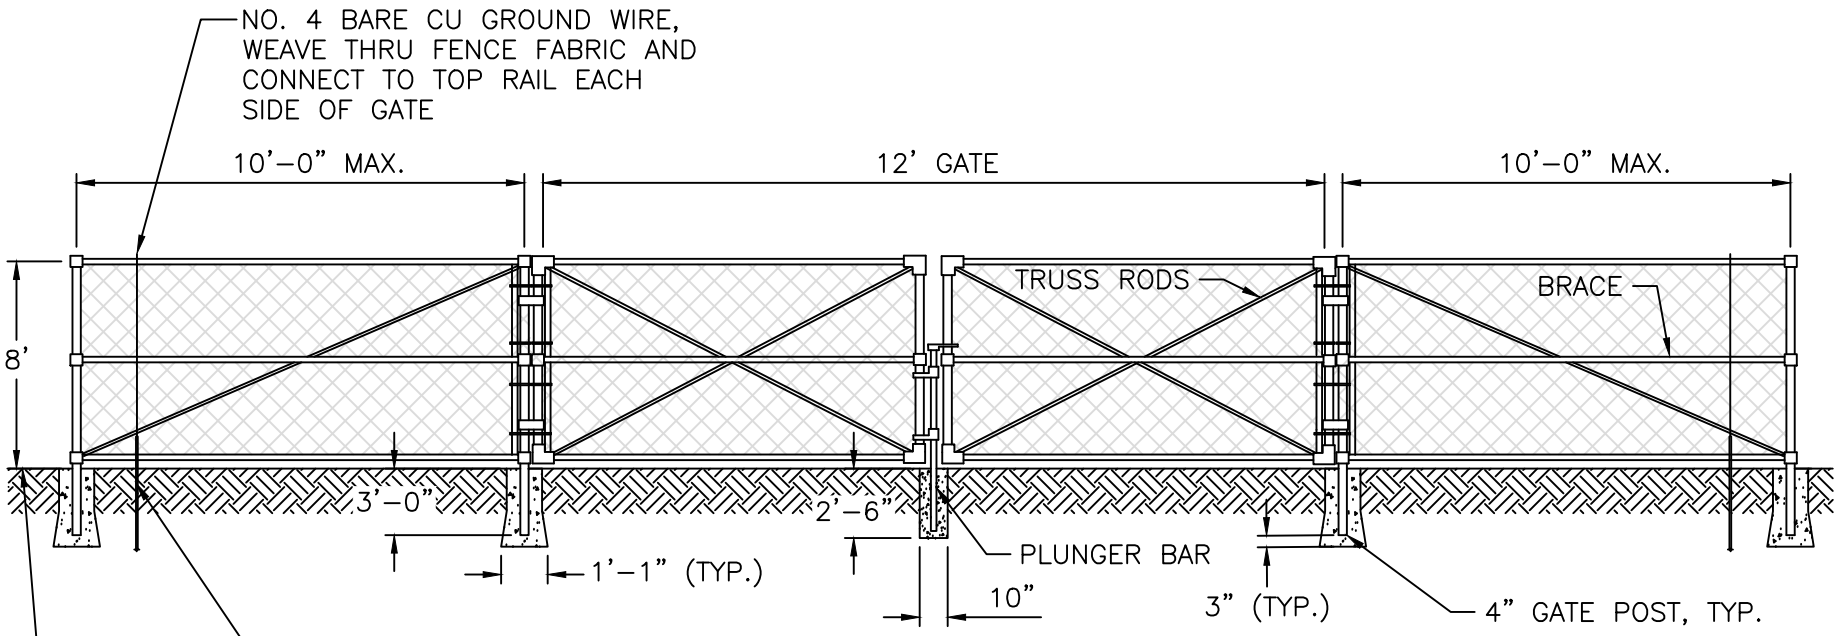

NOTES:

1. ALL FENCING INCLUDING GATES SHALL INCLUDE A COMMERCIAL WEIGHT, BLACK UV RESISTANT VINYL OR POLYESTER PRIVACY SCREEN
2. USE A MINIMUM OF 9 GA EASY TWIST FENCE TIES. PLASTIC ZIP TIES ARE NOT ALLOWED.
3. ALL FENCE COMPONENTS SHALL BE VINYL COATED.

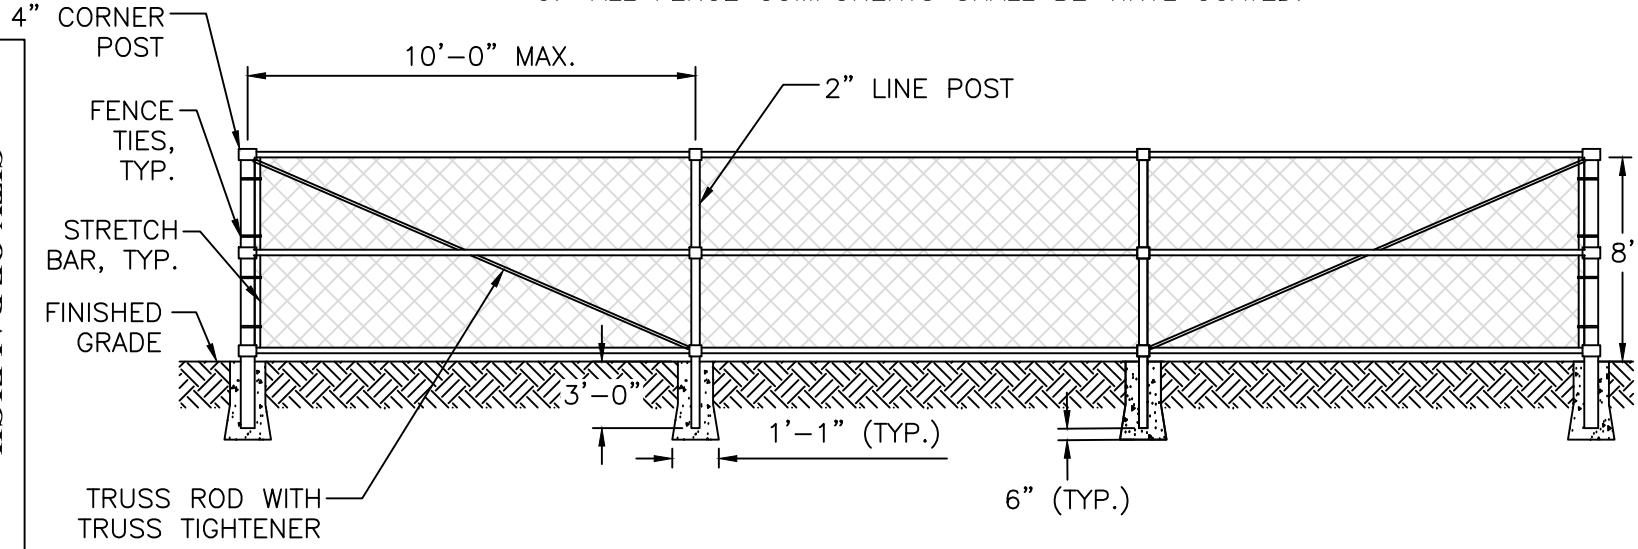

CITY OF RALEIGH
STANDARD DETAIL

REVISIONS

DATE: 01/10/2025

NOT TO SCALE

CHAIN LINK FENCE

S-56