


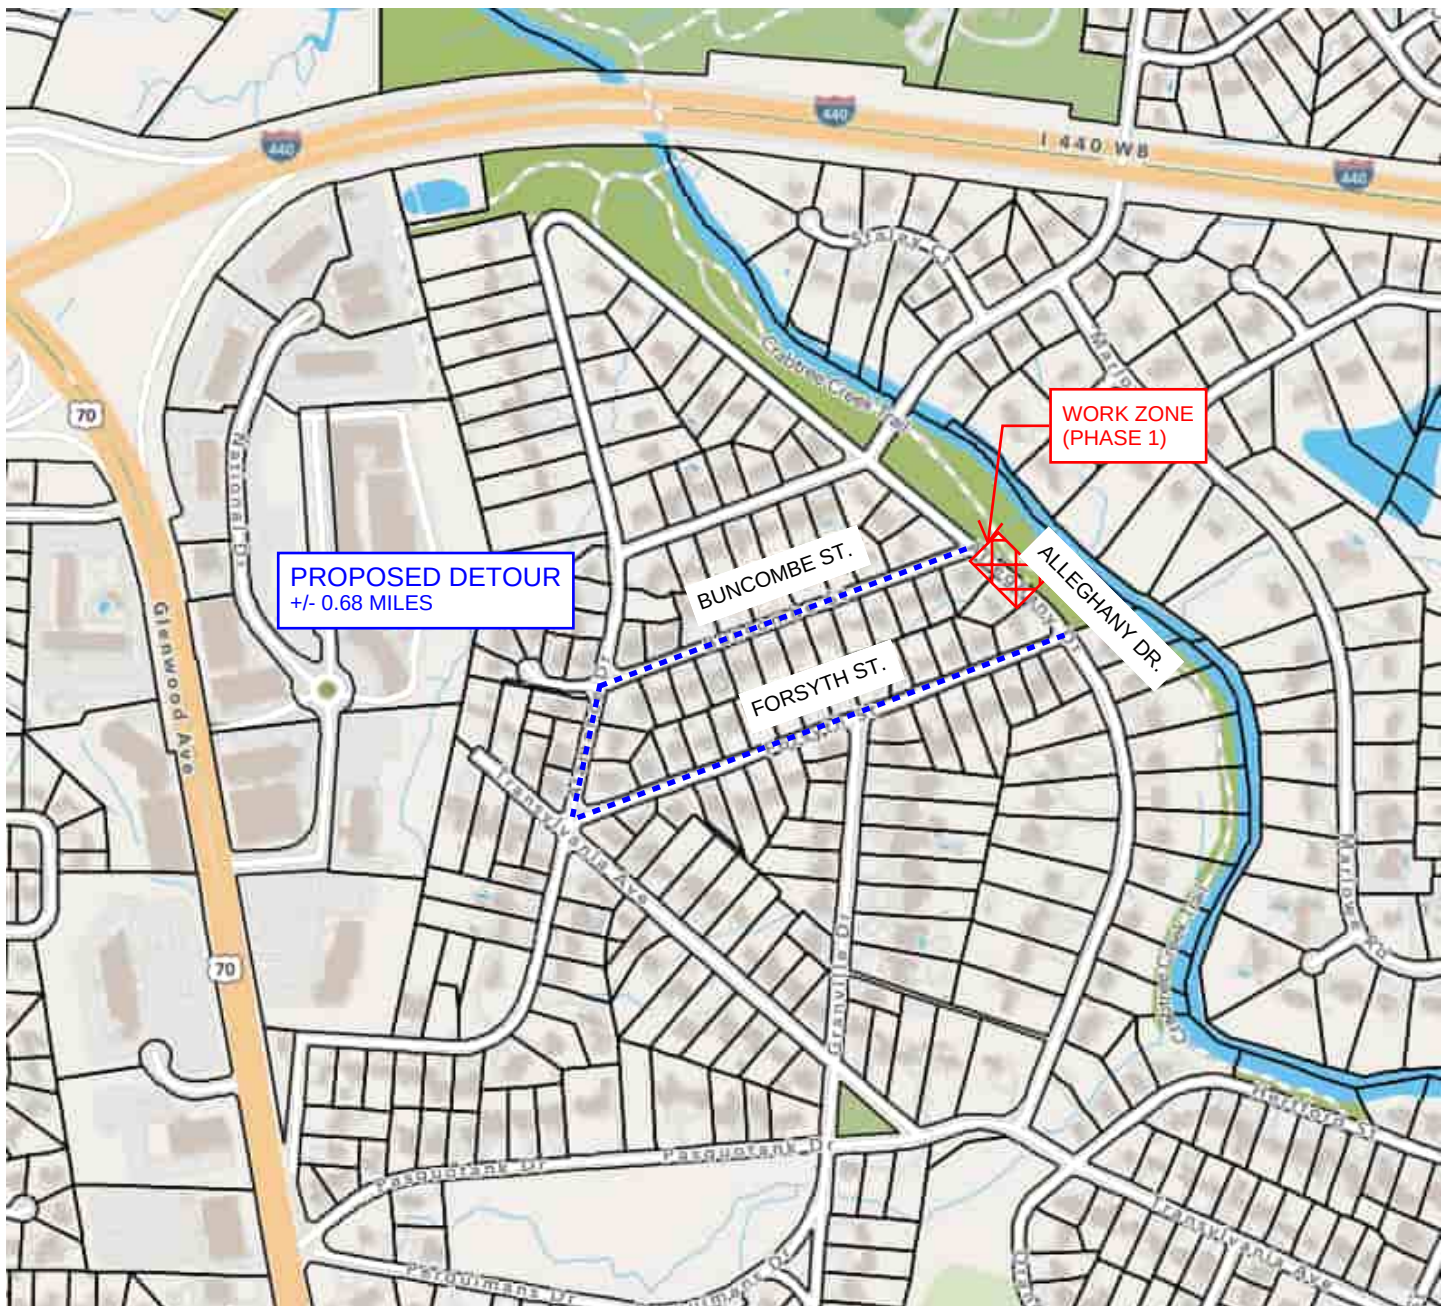

GENERAL NOTES

- * PROPOSED PHASING FOR TRAFFIC CONTROL TO REQUIRE TEMPORARY ROAD CLOSURES AND DETOUR ROUTES.
- * CLOSURES AND DETOUR ROUTES TO BE ALONG ROADS MAINTAINED BY THE CITY.
- * CONTRACTOR CAN COMPLETE PHASE 1, 2 AND PHASE 3 IN ANY ORDER BUT SHALL NOT BE CONSTRUCTED SIMULTANEOUSLY.

PHASE 1 - @ ALLEGHANY DRIVE

STEP 01:


CLOSE SECTION(S) OF ALLEGHANY DRIVE AND PROVIDE OFFSITE DETOUR ROUTE.

STEP 02:

INSTALL FINAL PAVEMENT MARKINGS AND OPEN LANES TO TRAFFIC.

* IMPROVEMENTS TO INCLUDE SANITARY SEWER , STORM DRAINAGE, PAVEMENT OVERLAY, PAVEMENT MARKINGS

* DOES NOT INCLUDE TRAFFIC CONTROL FOR CRABTREE CREEK TRAIL.

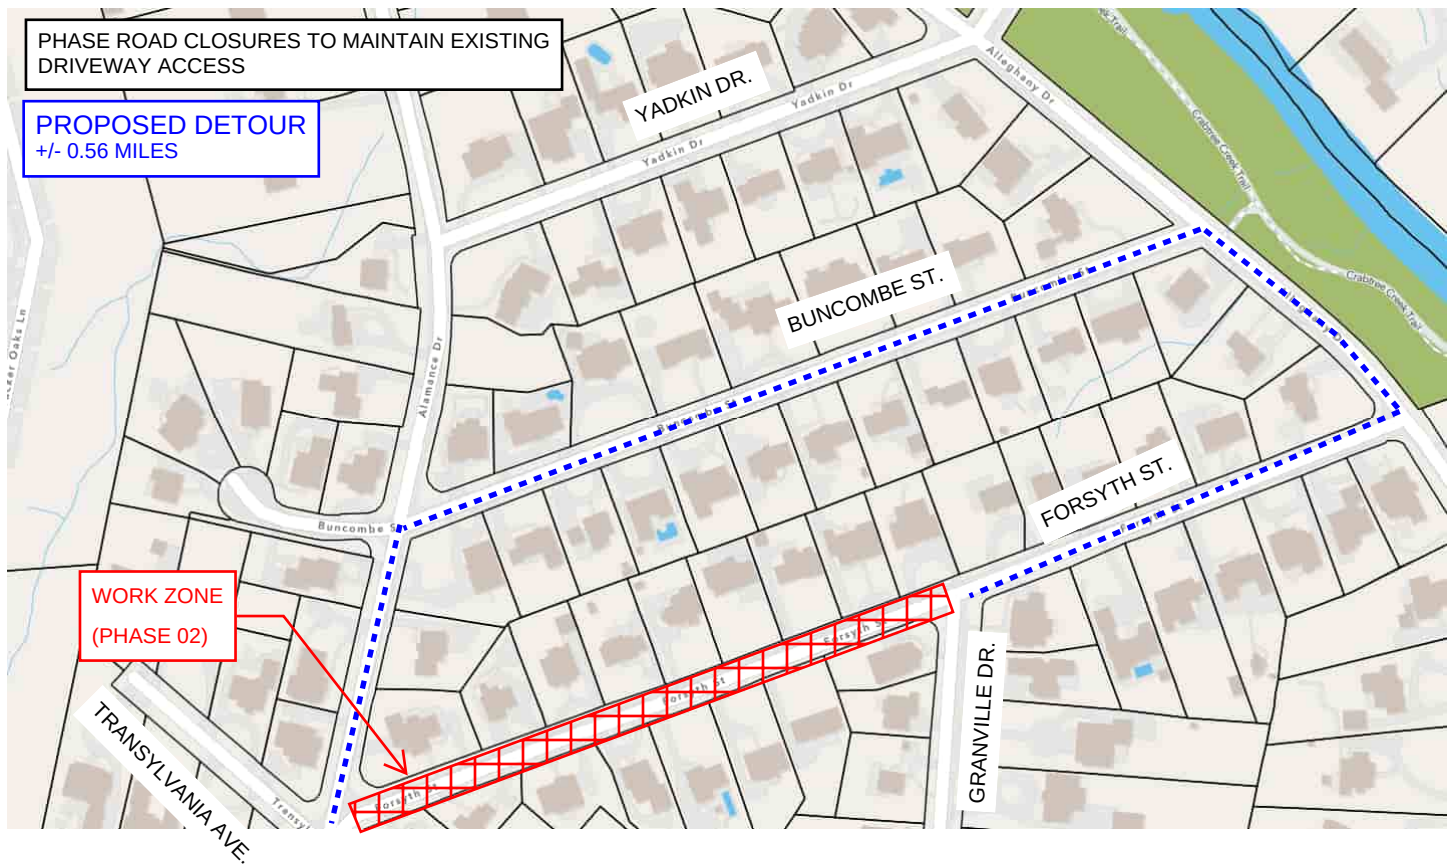

PHASE 2 - @ INTERSECTION OF ALAMANCE DRIVE & FORSYTH STREET


STEP 01:

CLOSE SECTION(S) OF FORSYTH STREET AND PROVIDE OFFSITE DETOUR ROUTE.

* IMPROVEMENTS TO INCLUDE STORM DRAINAGE, CURB AND GUTTER, ASPHALT PATCHING, AND DRIVEWAY CONNECTIONS .

STEP 02:

INSTALL FINAL PAVEMENT MARKINGS AND OPEN LANES TO TRAFFIC.

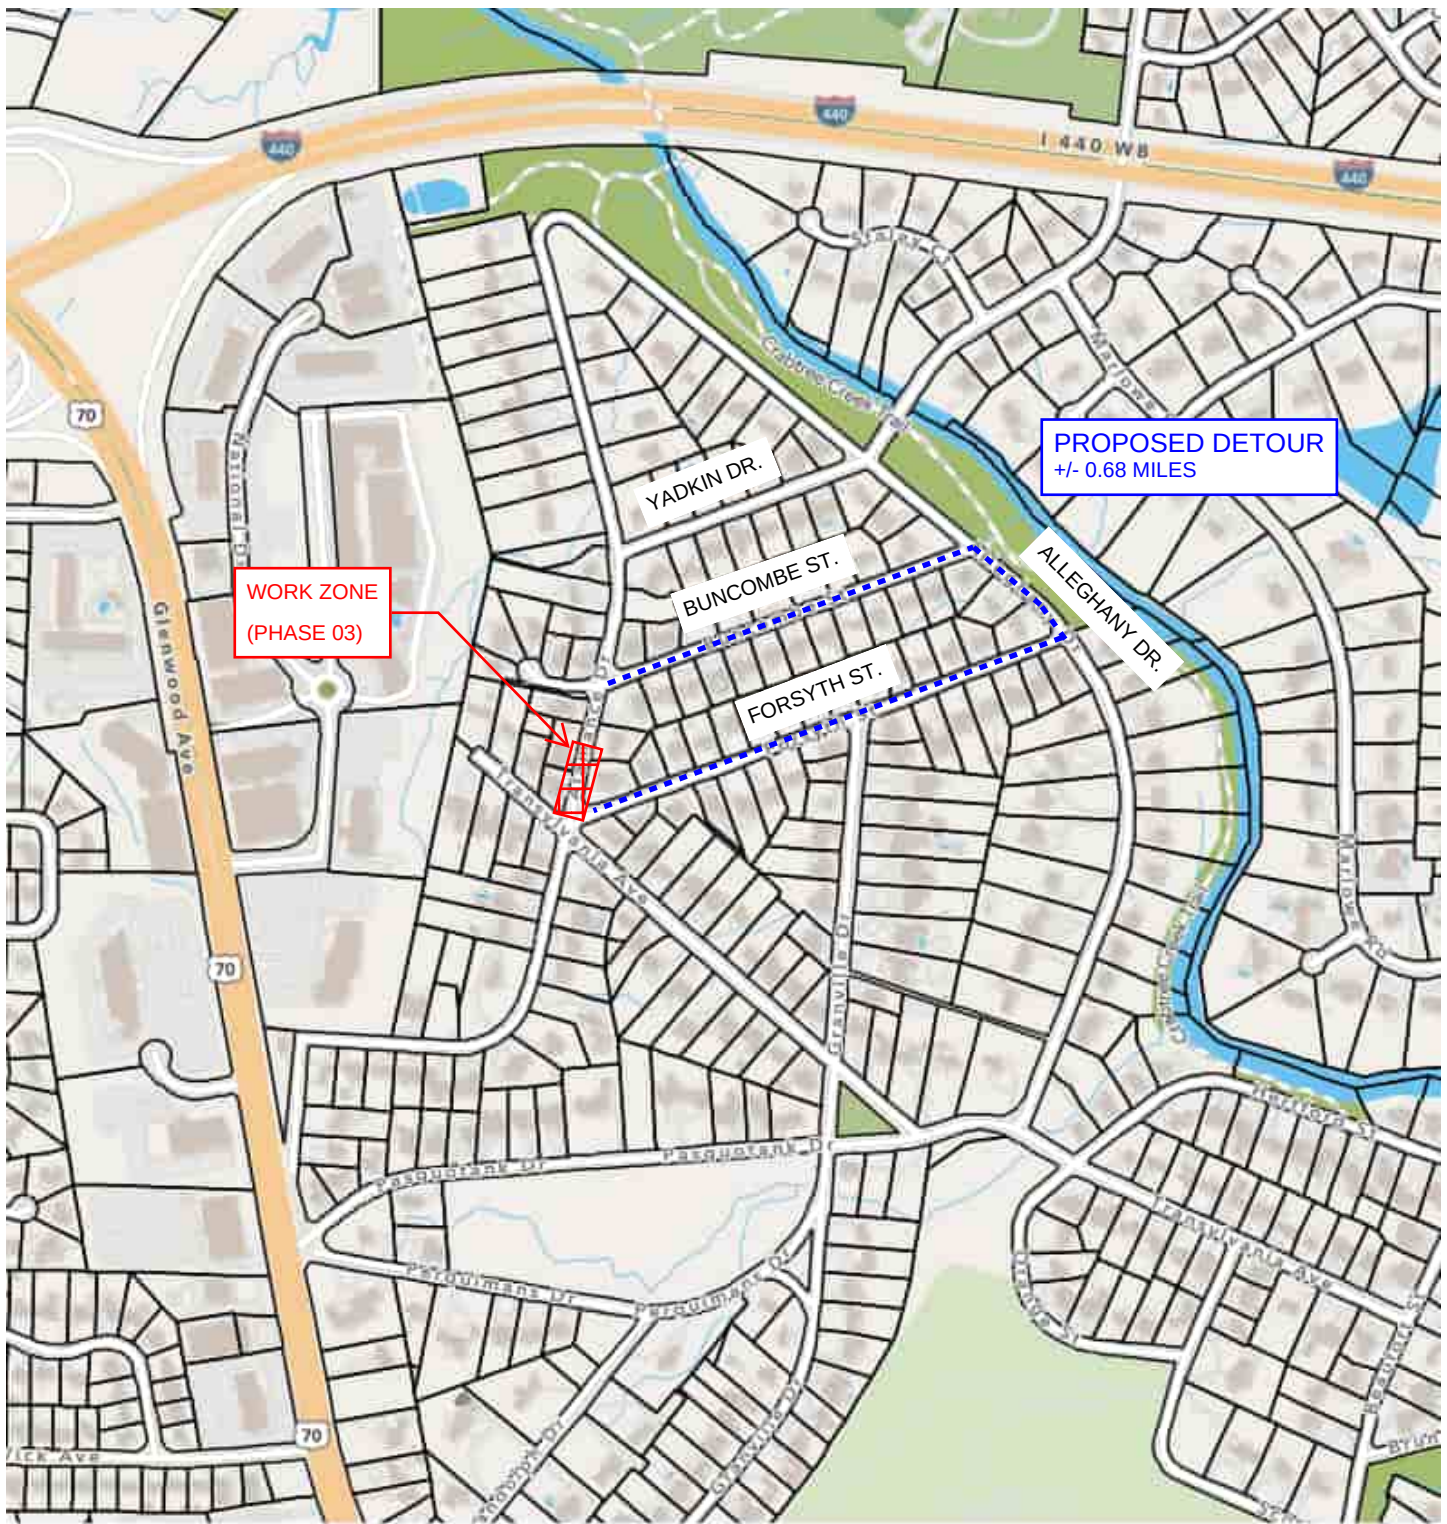

PHASE 3 - @ ALAMANCE DRIVE

STEP 01:

INSTALL ADVANCED WARNING SIGNS.

STEP 02:

CLOSE ALAMANCE DRIVE AND PROVIDE OFFSITE DETOUR ROUTE.

MAINTAIN EXISTING TRAFFIC PATTERNS ALONG FORSYTH STREET.

* IMPROVEMENTS TO INCLUDE STORM DRAINAGE, CURB AND GUTTER, AND ASPHALT PATCHING .