


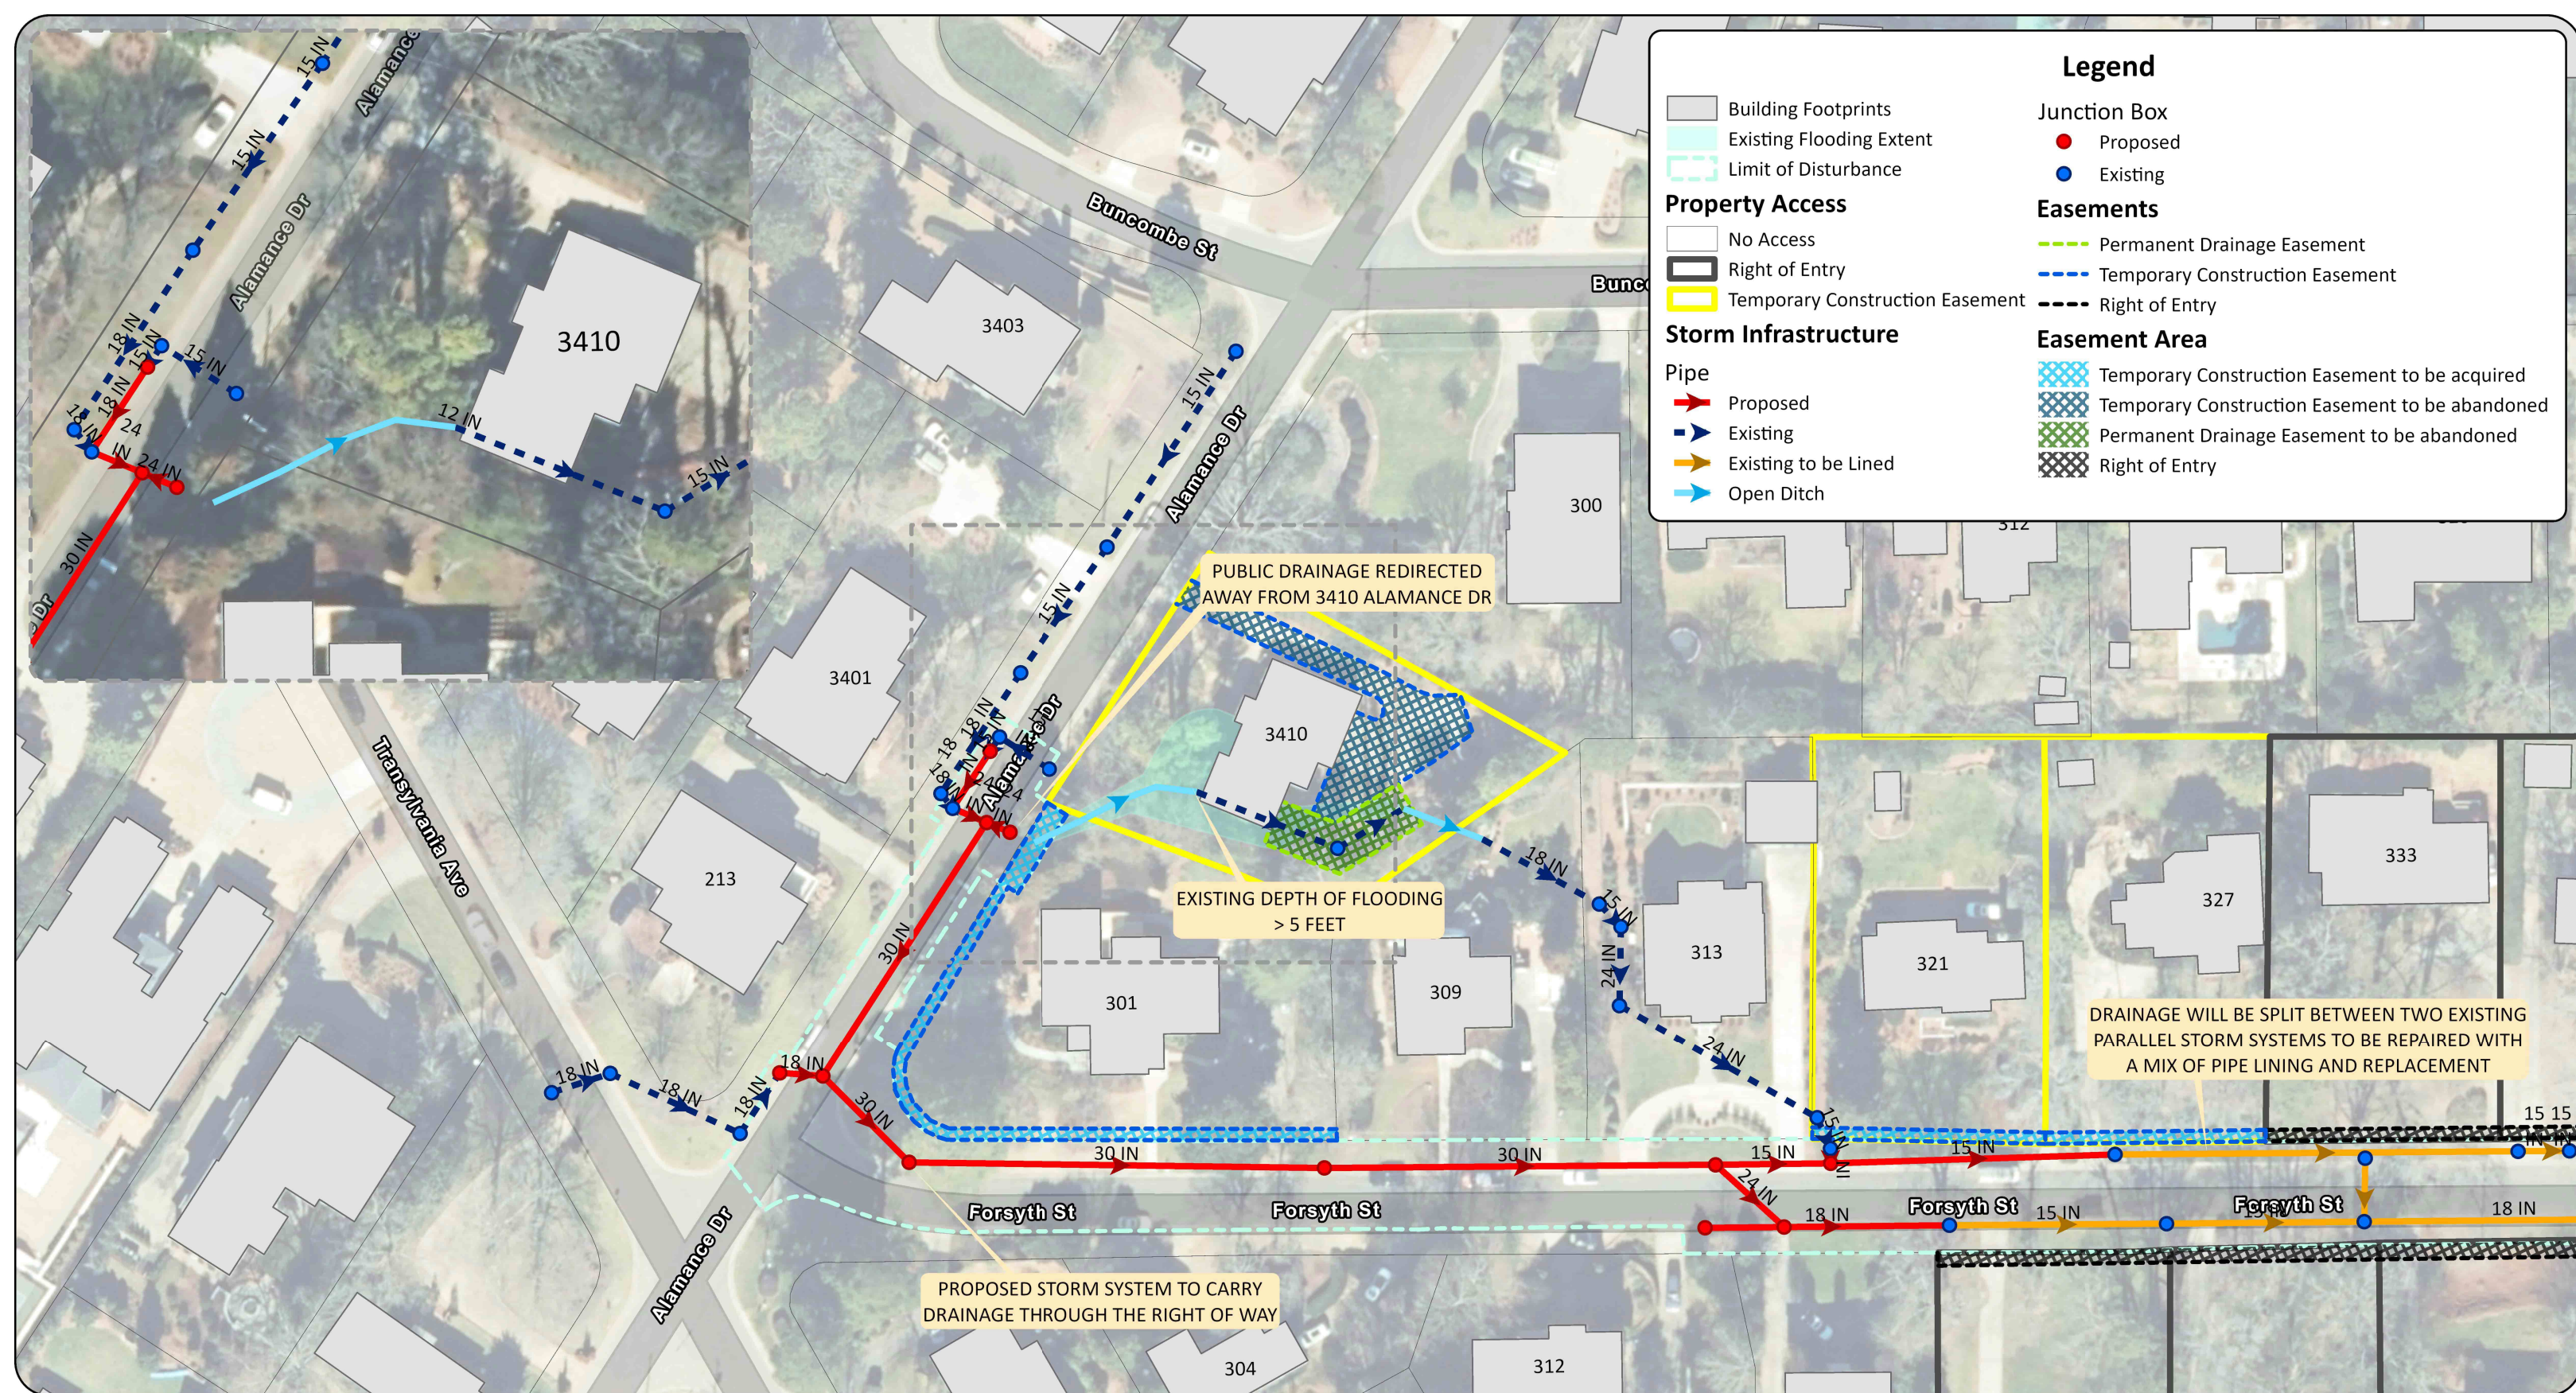

Legend

Junction Box

- Proposed
- Existing

Easements

- Permanent Drainage Easement
- Temporary Construction Easement
- Right of Entry

Easement Area

- Temporary Construction Easement to be acquired
- Temporary Construction Easement to be abandoned
- Permanent Drainage Easement to be abandoned
- Right of Entry


Property Access

- No Access
- Right of Entry
- Temporary Construction Easement

Storm Infrastructure

Pipe


- Proposed
- Existing
- Existing to be Lined
- Open Ditch

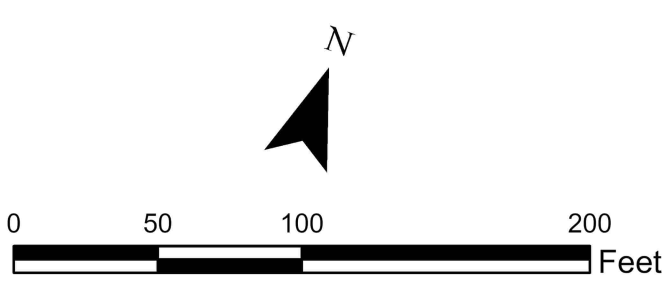


ALAMANCE DRIVE DRAINAGE IMPROVEMENT PROJECT

JANUARY 22, 2026 PUBLIC MEETING - EXHIBIT 1 (ALAMANCE DRIVE IMPROVEMENTS)

RALEIGH, NORTH CAROLINA

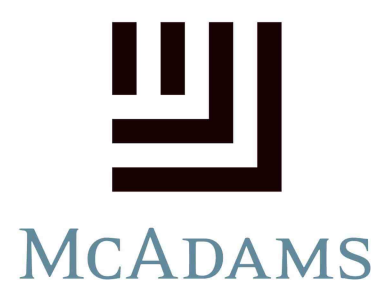


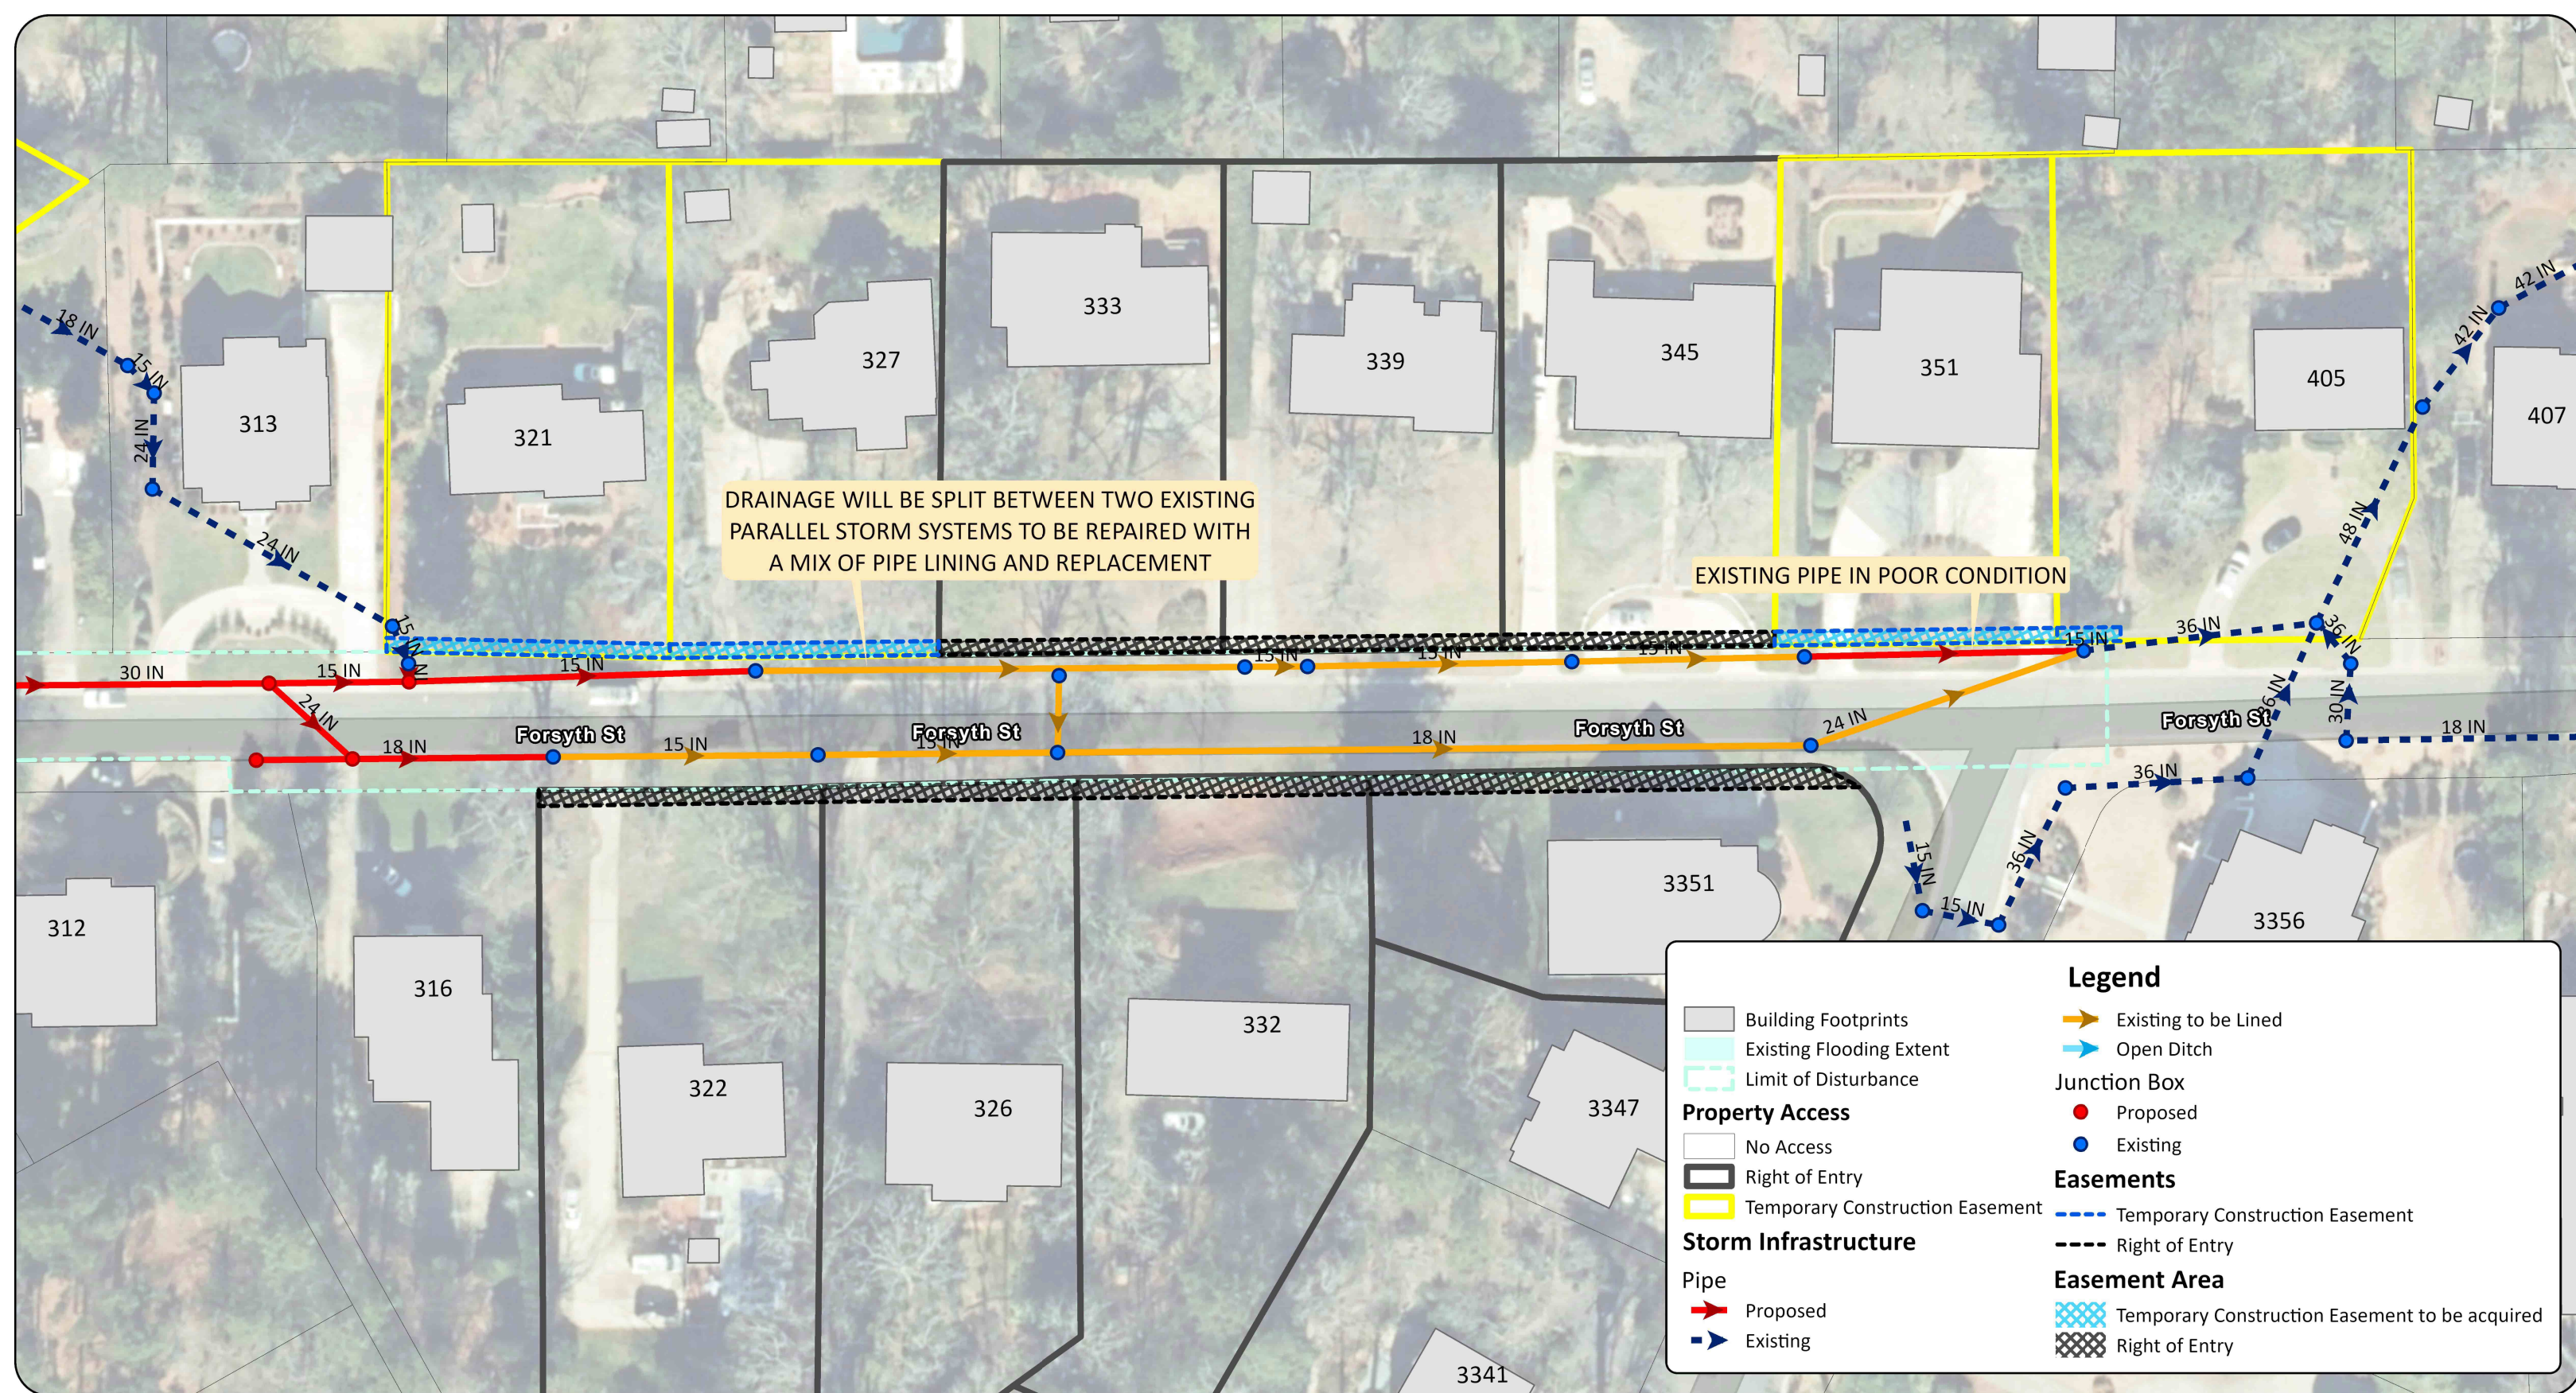

ALAMANCE DRIVE DRAINAGE IMPROVEMENT PROJECT

JANUARY 22, 2026 PUBLIC MEETING - EXHIBIT 2 (FORSYTH STREET IMPROVEMENTS)

RALEIGH, NORTH CAROLINA

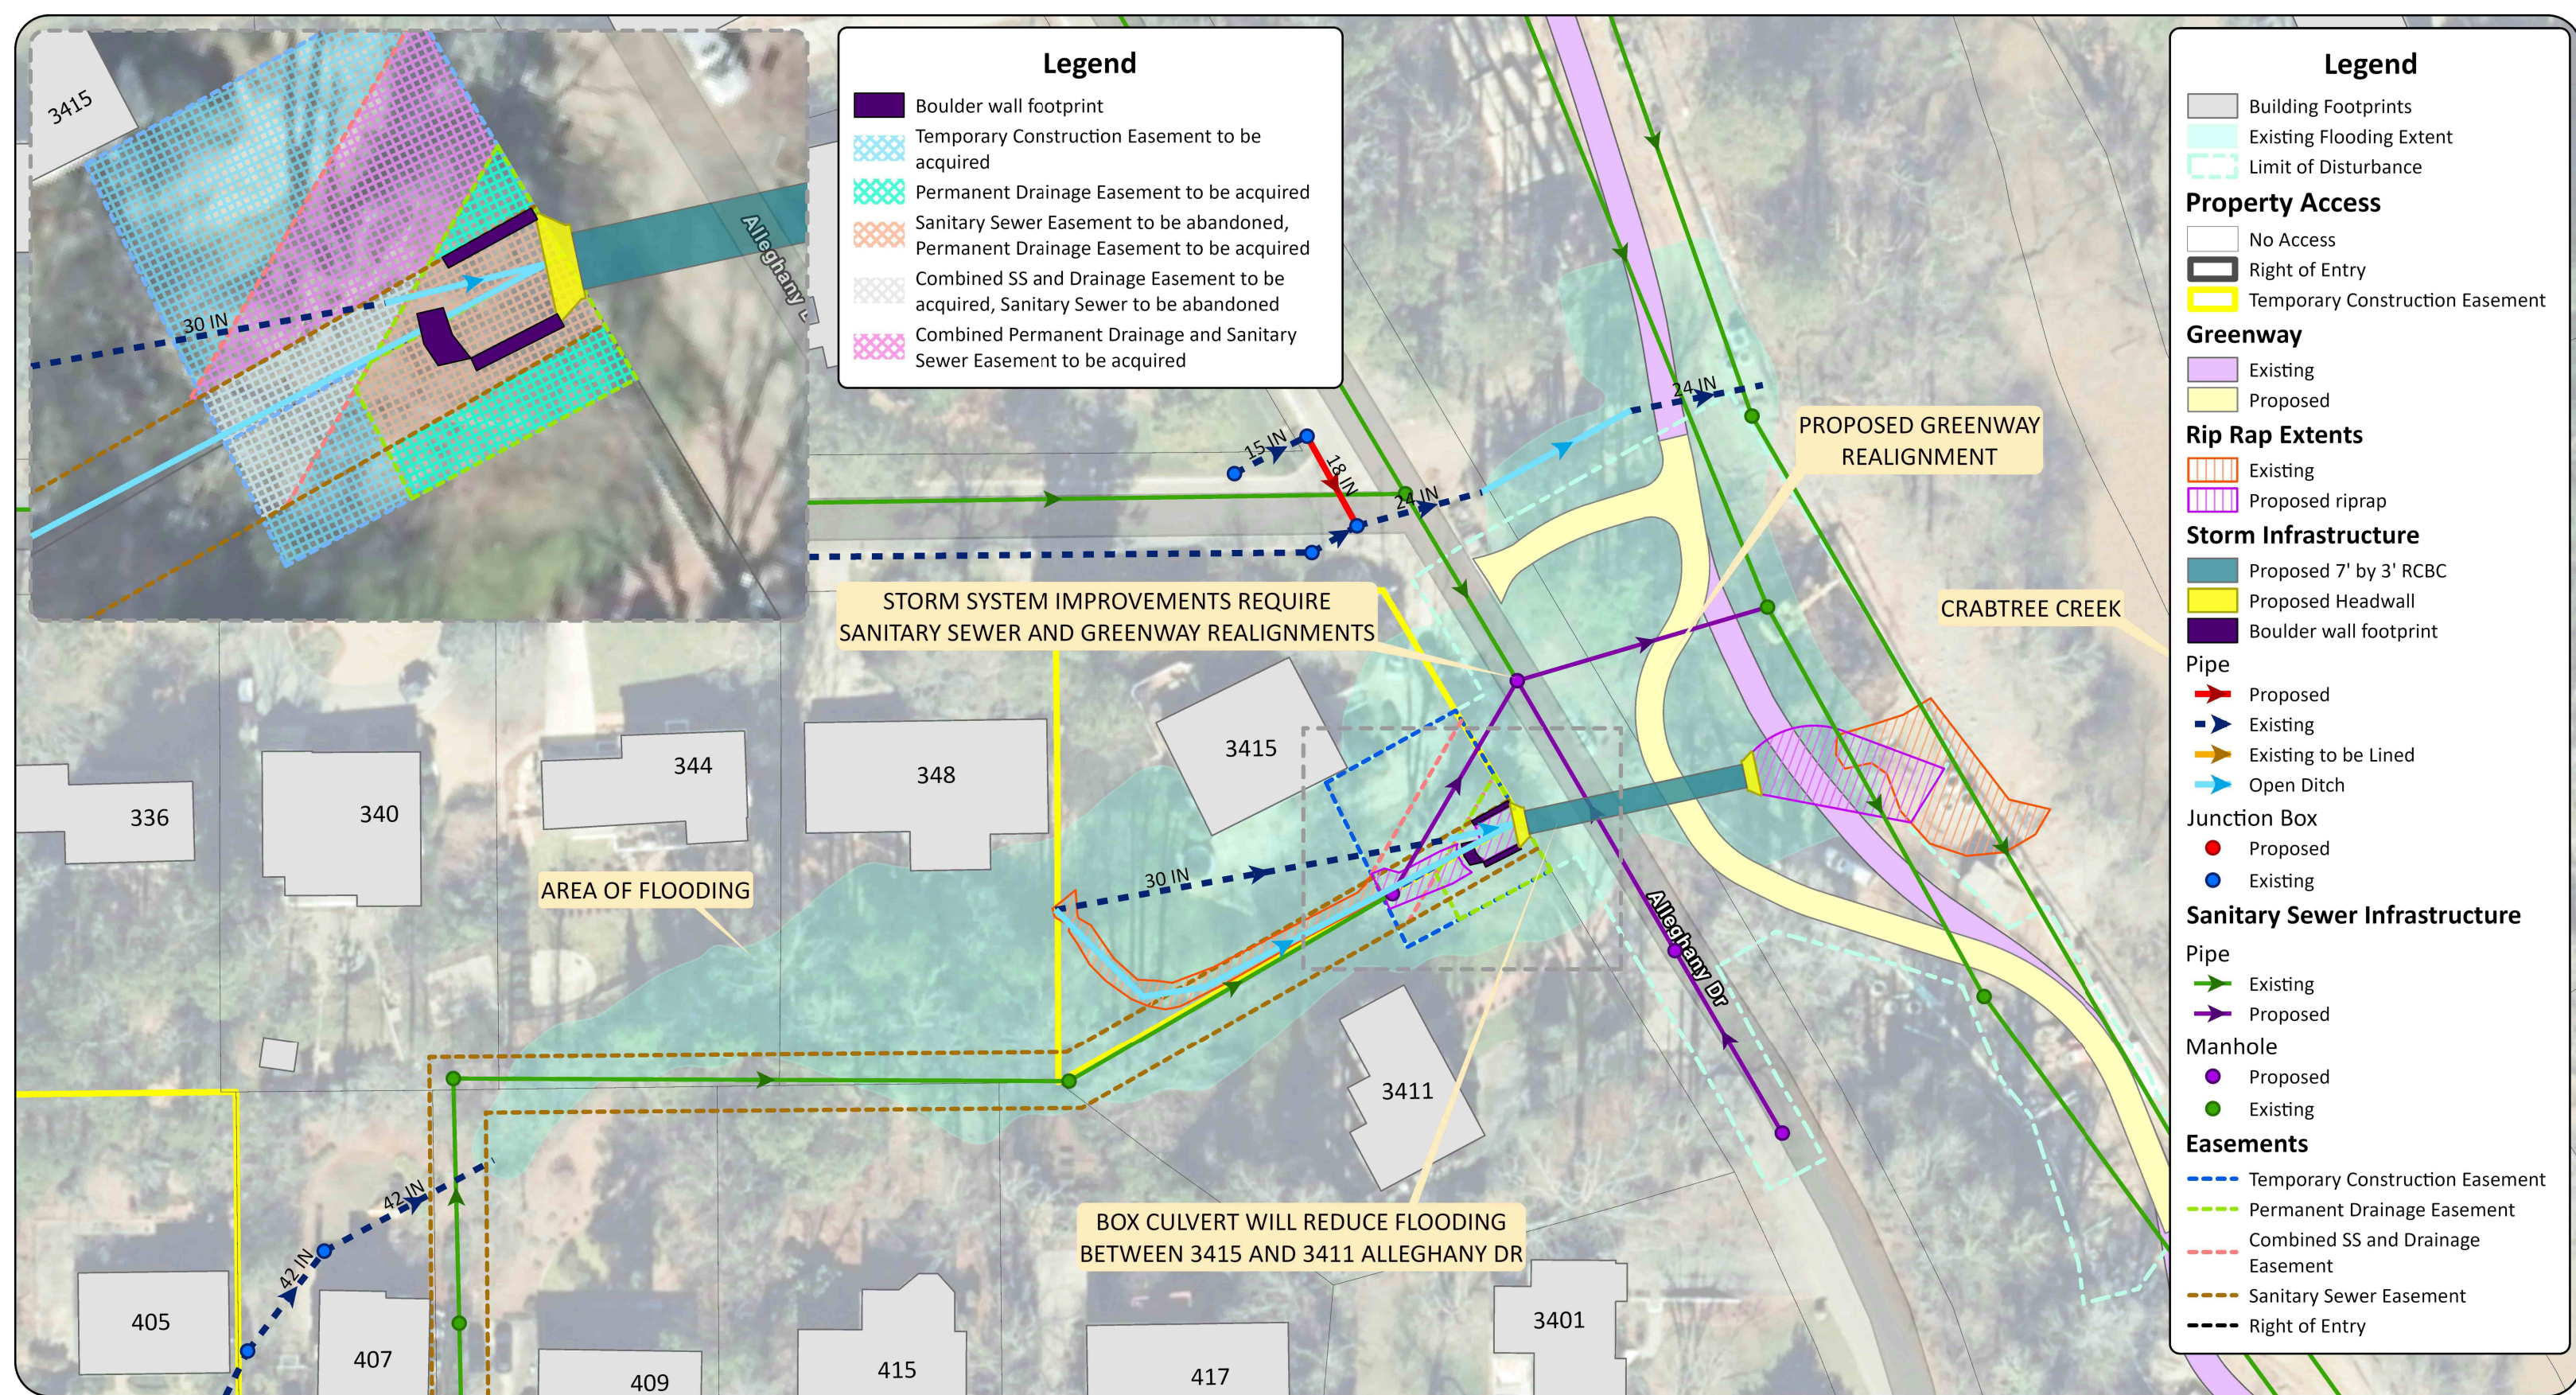

ALAMANCE DRIVE DRAINAGE IMPROVEMENT PROJECT

JANUARY 22, 2026 PUBLIC MEETING - EXHIBIT 3 (ALLEGHANY DRIVE IMPROVEMENTS)

RALEIGH, NORTH CAROLINA

