WAKE WESTERN BRT
DESIGN PUBLIC MEETING MAP
WAKE COUNTY

Raleigh

LOCATION: WAKE BRT WESTERN BOULEVARD CORRIDOR FROM DOWNTOWN CARY TO DOWNTOWN RALEIGH

SEPTEMBER 2026

SHEET 1 OF 13

INCOMPLETE PLANS
DO NOT USE FOR R/W ACQUISITION

PRELIMINARY PLANS
DO NOT USE FOR CONSTRUCTION

50' 0' 50' 100'
25'
(ENGLISH)

UTILITY INFORMATION

TO PROVIDE GREATER VISUAL CLARITY, EXISTING AND PROPOSED UTILITIES ARE NOT SHOWN ON THESE MAPS OR ON OTHER DISPLAYS. THE UTILITY INFORMATION SHOWN ON THESE MAPS IS LIMITED TO LOCATIONS OF MAJOR EXISTING AND POTENTIAL UTILITY EASEMENTS. THE DESIGNS SHOWN ON THESE MAPS, INCLUDING UTILITY EASEMENTS, ARE PRELIMINARY AND ARE SUBJECT TO CHANGE.

DESIGN DATA

FUNCTIONAL CLASS. = MINOR ARTERIAL
DESIGN SPEED = 30 MPH
MAX SUPERELEV. = 0.04
DATE OF ORTHOPHOTOGRAPHY = MAR. 2026 (NEARMAP)

RIGHT OF WAY NOTE

RIGHT OF WAY WIDTHS ARE PRELIMINARY AND ARE SUBJECT TO CHANGE BASED ON FINAL DESIGNS.

DRIVEWAY NOTE

DRIVEWAYS ARE PRELIMINARY AND ARE SUBJECT TO CHANGE. DRIVEWAY LOCATIONS WILL BE FINALIZED AT A LATER DATE.

LEGEND

- 🟫 BUILDINGS
- ▭ EXISTING RIGHT OF WAY
- 🟩 PROPOSED RIGHT OF WAY
- ▨ PROPOSED EASEMENTS (DRAINAGE, CONSTRUCTION, AND UTILITY)
- ▭ EXISTING ROADWAY
- ▨ EXISTING ROADWAY TO BE REMOVED
- 🟨 PROPOSED PAVEMENT
- ▭ PROPOSED FUTURE ROADWAY
- 🟩 PROPOSED GRASS MEDIAN
- ┄ BRT IN MIXED TRAFFIC
- 🟥 BRT ONLY LANE
- 🟥 BRT CONCRETE PAVEMENT
- 🟦 BRT STATION
- ▨ FUTURE BRT STATION
- 🟥 PROPOSED STRUCTURES, ISLANDS, WALLS, CURB AND GUTTER
- ▨ EXISTING STRUCTURES, ISLANDS, WALLS, CURB AND GUTTER TO BE RETAINED
- ▨ EXISTING SIDEWALK TO BE RETAINED
- ▨ EXISTING CULVERTS TO BE RETAINED
- ▨ EXISTING STRUCTURES, ISLANDS, WALLS, SIDEWALK, CURB AND GUTTER TO BE REMOVED
- 🟨 PROP MUP /SIDEWALK
- 🟪 RAILROAD RIGHT OF WAY
- 🟦 LAKES, RIVER, STREAMS AND PONDS
- ▭ EXISTING UTILITY EASEMENT
- ▨ CEMETERIES
- HPB HISTORIC PROPERTY BOUNDARY
- ⚹⚹⚹ WETLAND
- —JS— WETLAND LIMITS BOUNDARY
- — JURISDICTIONAL STREAM LINES
- ▭ PROPERTY LINES
- — — C — — PROP CUT SLOPE
- — — F — — PROP FILL SLOPE
- - - - - CITY LIMITS
- 2028 PRESENT AVERAGE DAILY TRAFFIC
- 2048 FUTURE AVERAGE DAILY TRAFFIC
- 🚦 EXIST TRAFFIC SIGNAL
- 🚦 PROPOSED TRAFFIC SIGNAL

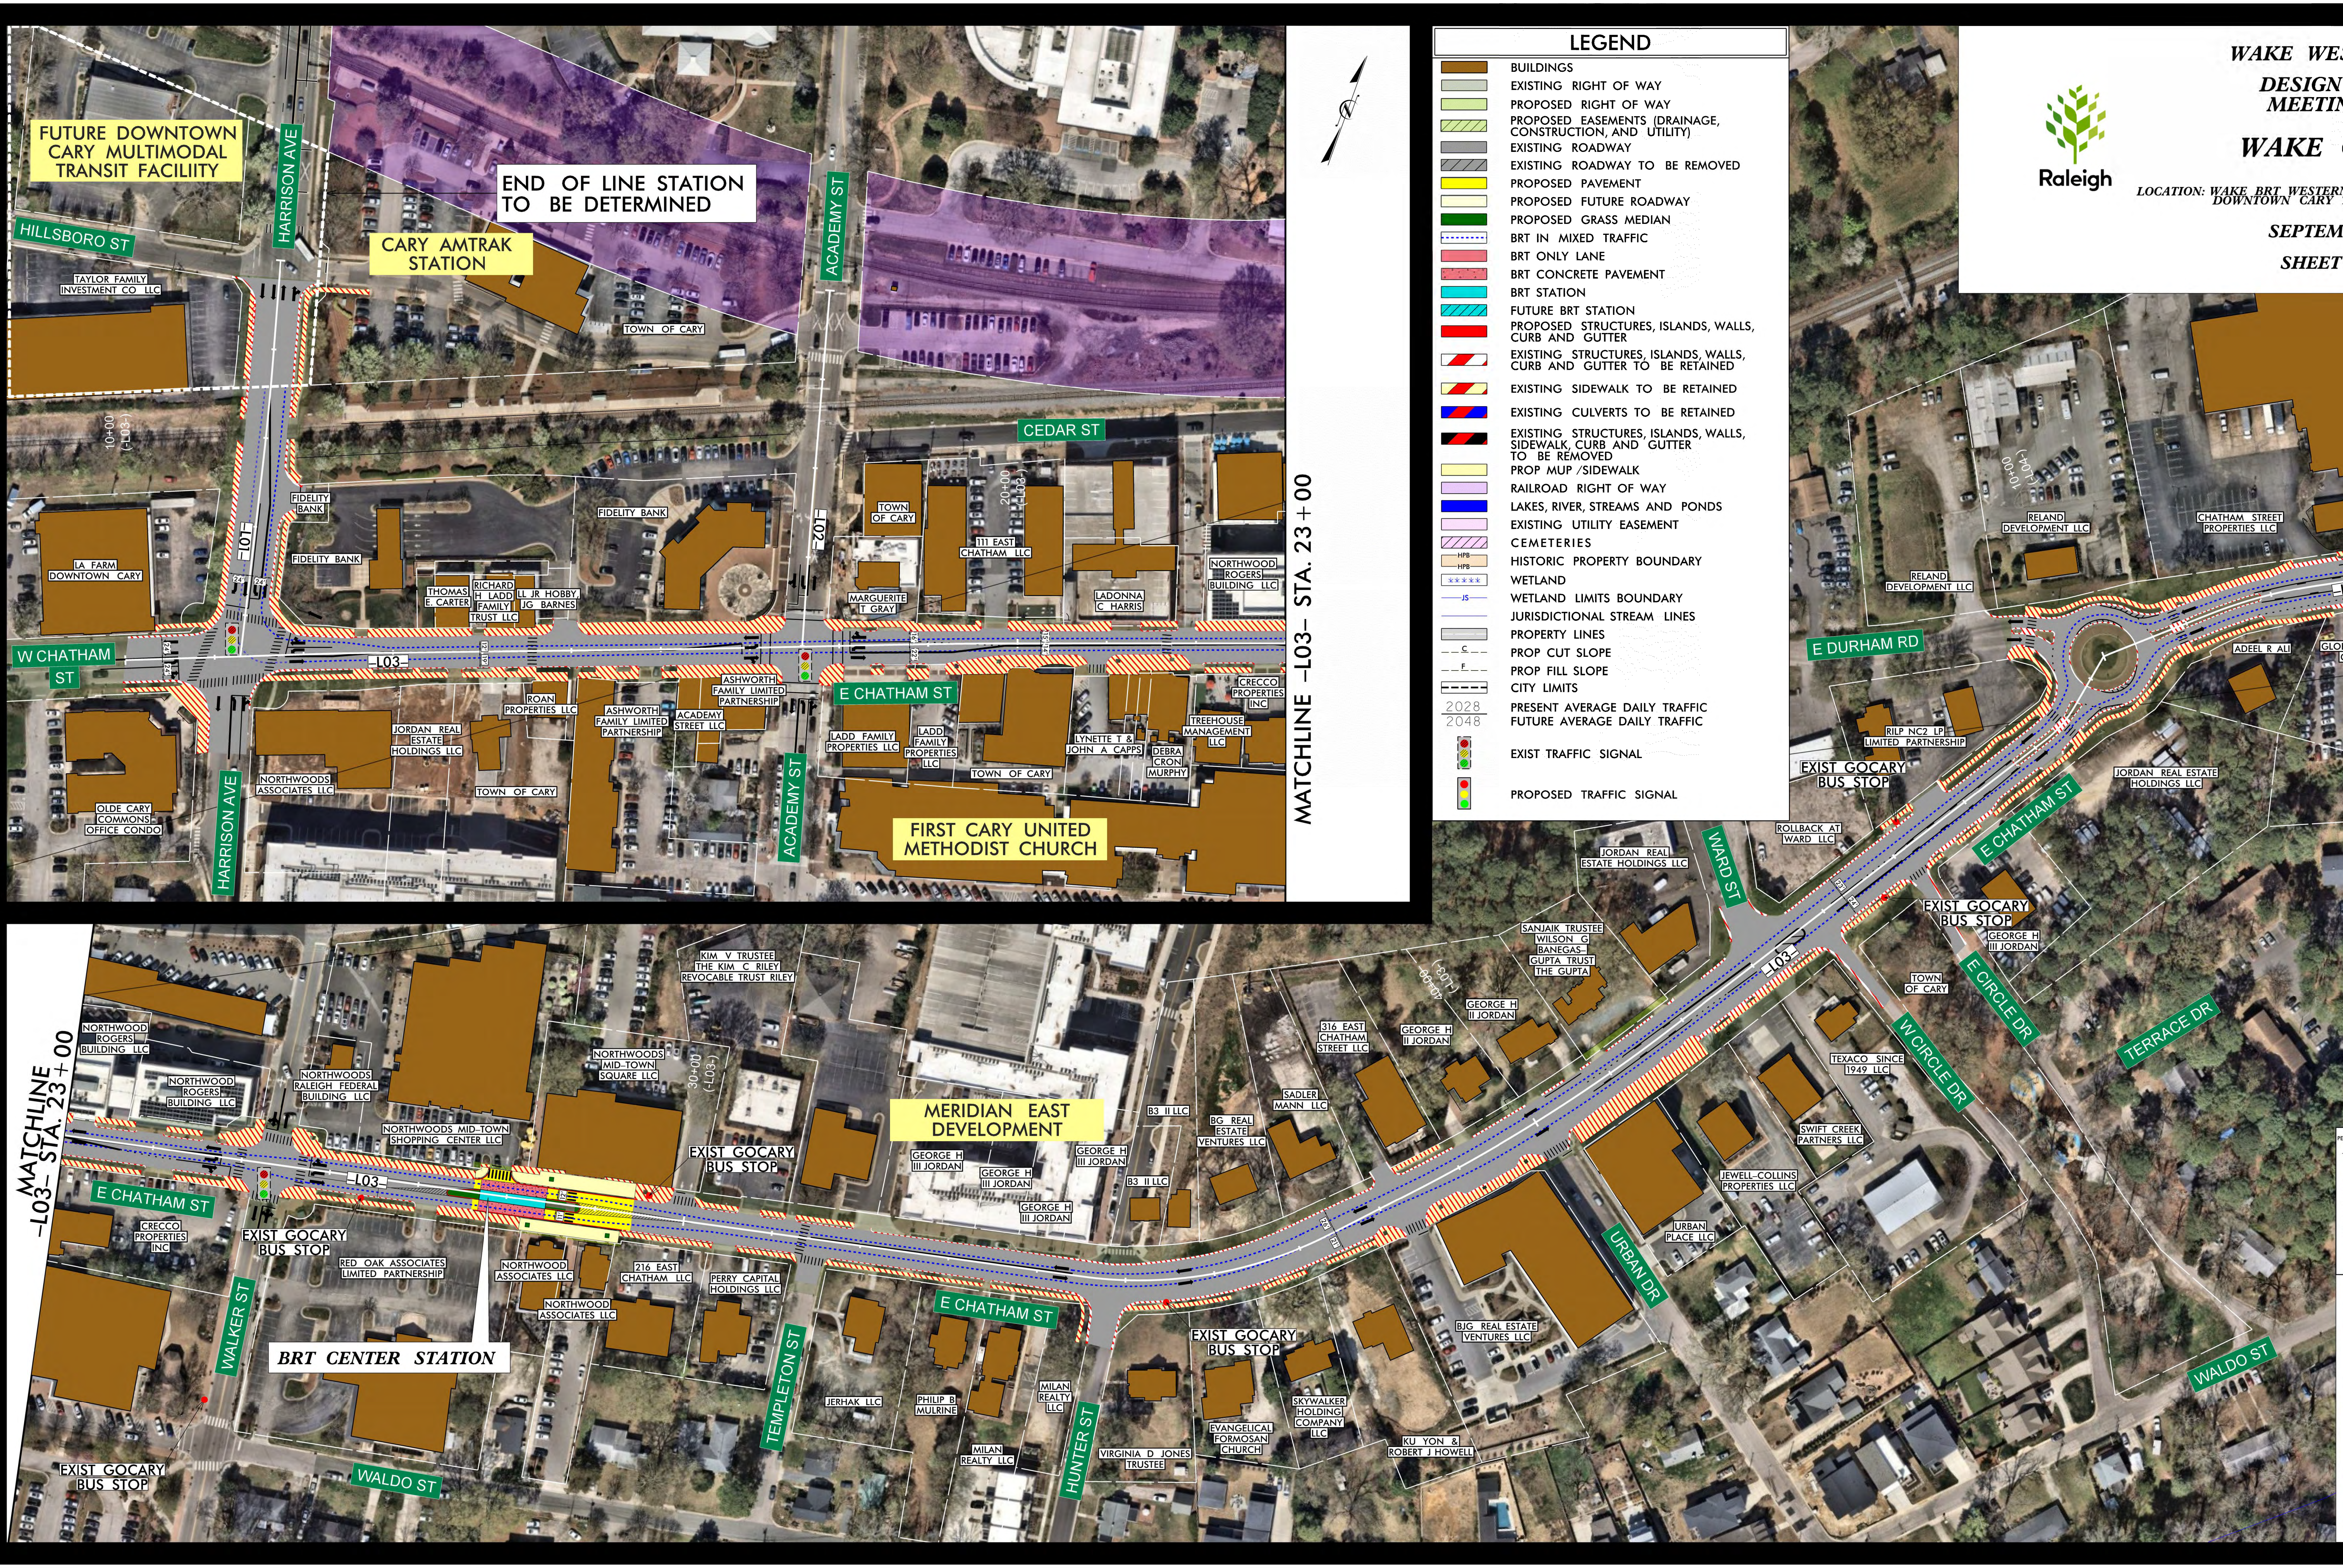
FUTURE DOWNTOWN CARY MULTIMODAL TRANSIT FACILITY
END OF LINE STATION TO BE DETERMINED
CARY AMTRAK STATION
HILLSBORO ST
HARRISON AVE
ACADEMY ST
CEDAR ST
W CHATHAM ST
E CHATHAM ST
FIRST CARY UNITED METHODIST CHURCH
MATCHLINE –L03– STA. 23+00
MERIDIAN EAST DEVELOPMENT
BRT CENTER STATION
EXIST GOCARY BUS STOP
WALKER ST
TEMPLETON ST
HUNTER ST
URBAN DR
WALDO ST
WARD ST
E DURHAM RD
W CIRCLE DR
E CIRCLE DR
TERRACE DR
RAINBOW CT
PRELIMINARY

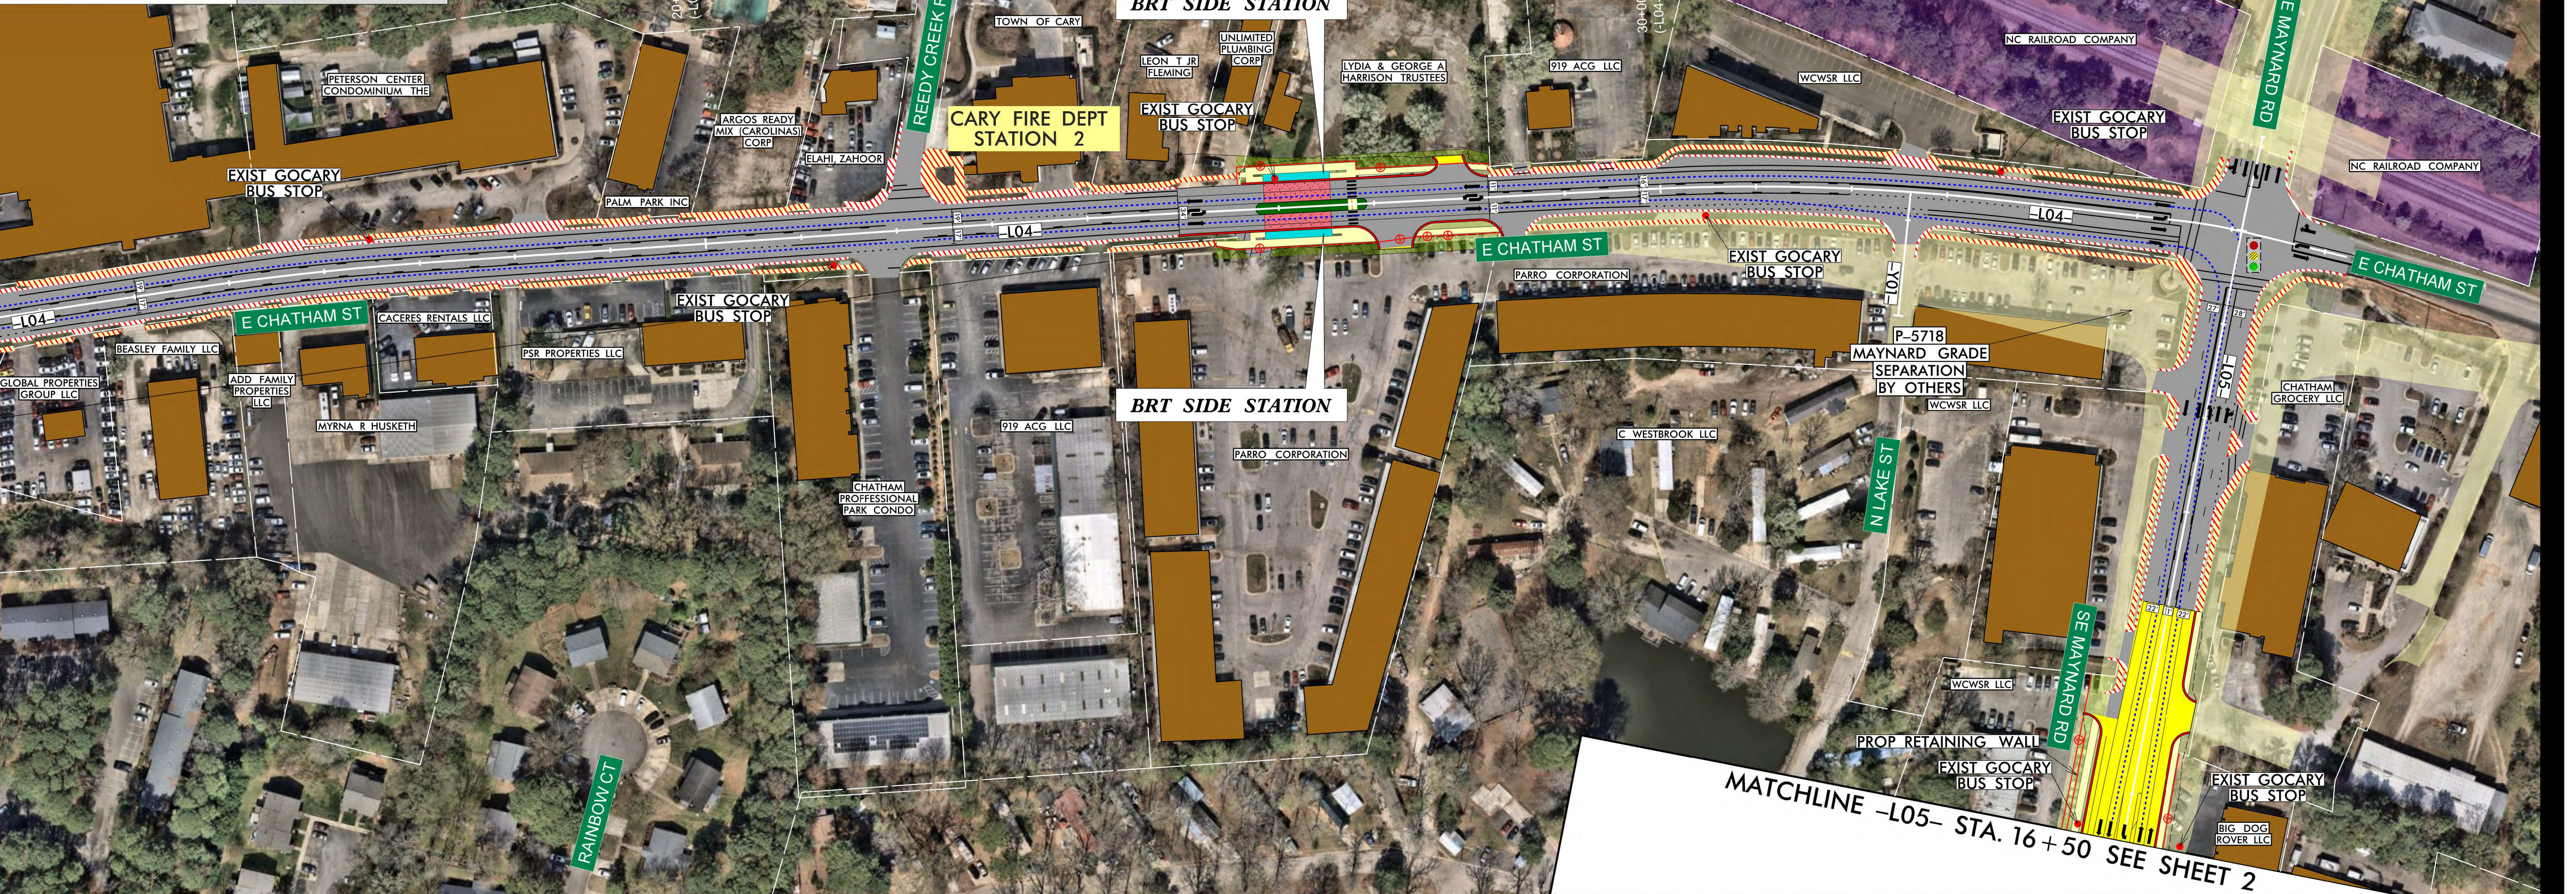
BRT SIDE STATION
BRT SIDE STATION
CARY FIRE DEPT STATION 2
REEDY CREEK RD
E CHATHAM ST
EXIST GOCARY BUS STOP
N LAKE ST
SE MAYNARD RD
P-5718 MAYNARD GRADE SEPARATION BY OTHERS
PROP RETAINING WALL
MATCHLINE –L05– STA. 16+50 SEE SHEET 2

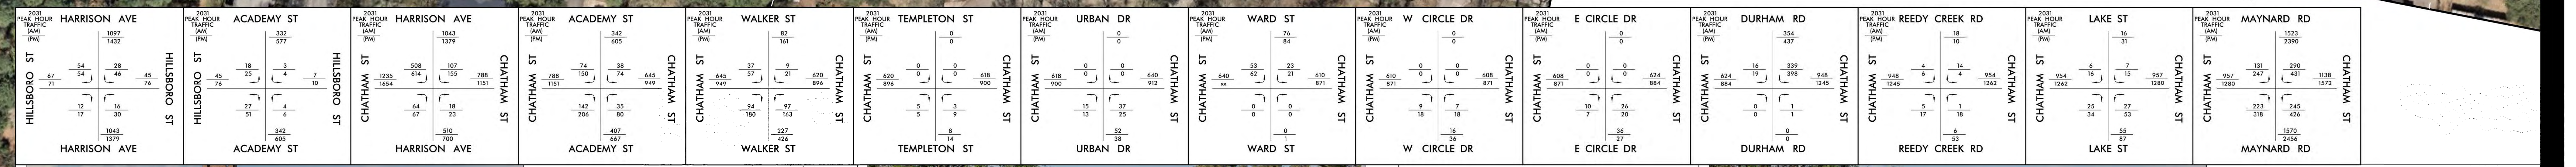
HARRISON AVE
ACADEMY ST
HARRISON AVE
ACADEMY ST
WALKER ST
TEMPLETON ST
URBAN DR
WARD ST
W CIRCLE DR
E CIRCLE DR
DURHAM RD
REEDY CREEK RD
LAKE ST
MAYNARD RD

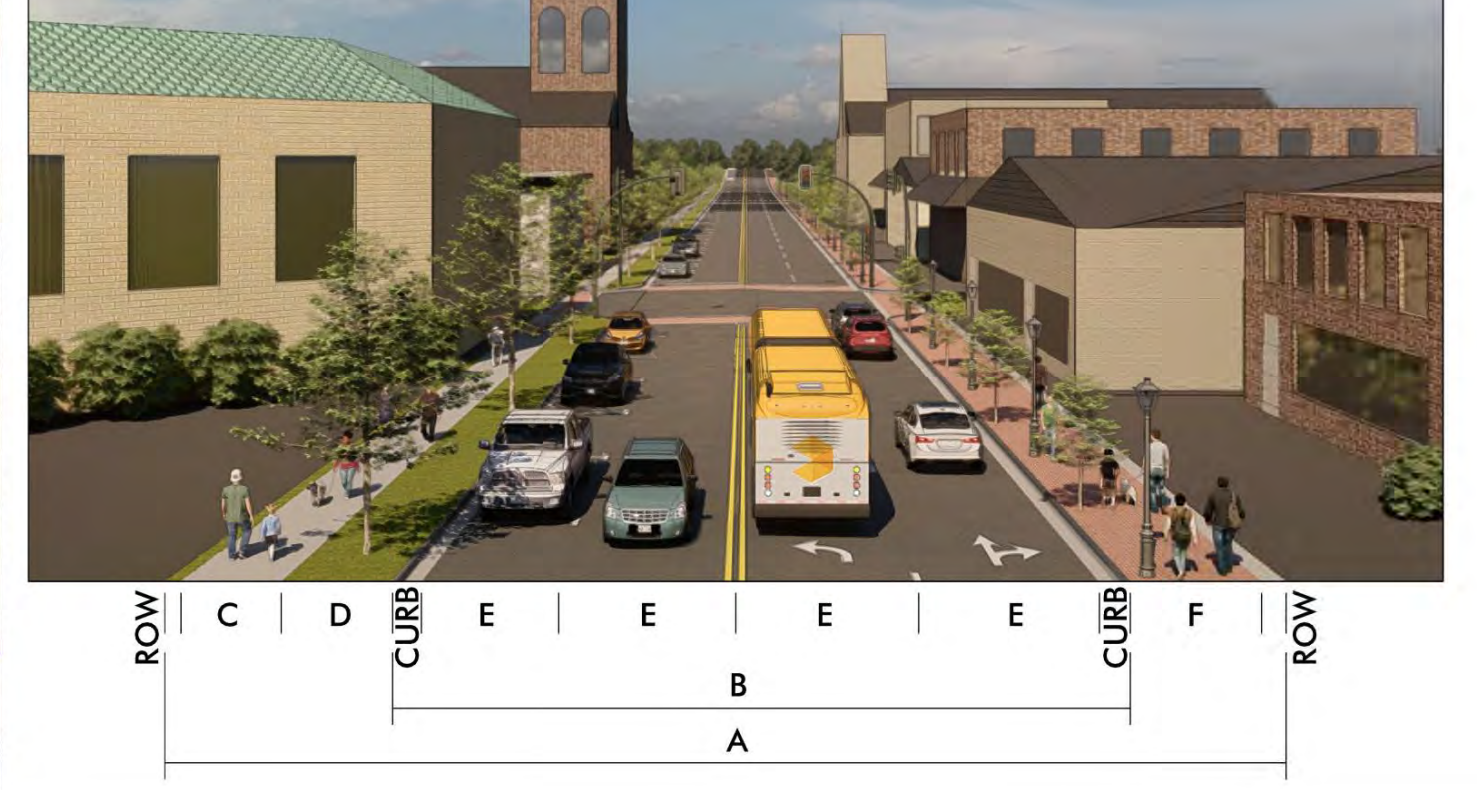
ROW
C
D
CURB
E
E
E
E
CURB
F
ROW
B
A

N. ACADEMY ST.

WIDTH
A: RIGHT–OF–WAY WIDTH: EXISTING
B: BACK OF CURB TO BACK OF CURB: EXISTING

STREETSCAPE
C: SIDEWALK: EXISTING
D: BUFFER (PLANTED): EXISTING
F: SIDEPATH: EXISTING

TRAVELWAY
E: TRAVEL LANE: EXISTING

GENERAL
WALKWAY TYPE: BRICK /CONCRETE
PLANTING TYPE: GRASS /LANDSCAPING

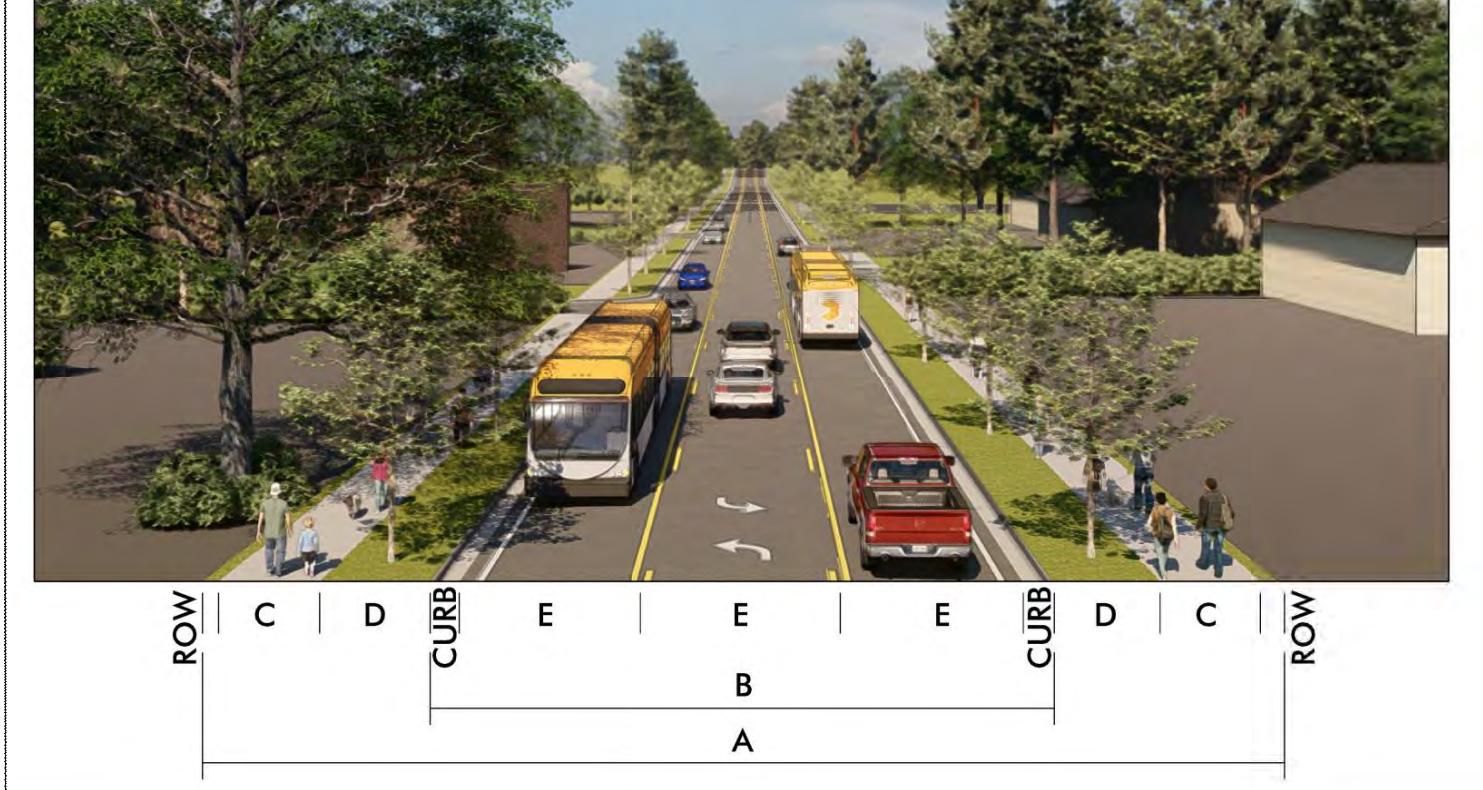
ROW
C
D
CURB
E
E
E
CURB
D
C
ROW
B
A

E. CHATHAM ST.
(HARRISON AVE. TO ROUNDABOUT)

WIDTH
A: RIGHT–OF–WAY WIDTH: EXISTING
B: BACK OF CURB TO BACK OF CURB: EXISTING

STREETSCAPE
C: SIDEWALK: EXISTING
D: BUFFER (PLANTED): EXISTING

TRAVELWAY
E: TRAVEL LANE: EXISTING

GENERAL
WALKWAY TYPE: BRICK /CONCRETE
PLANTING TYPE: GRASS /LANDSCAPING

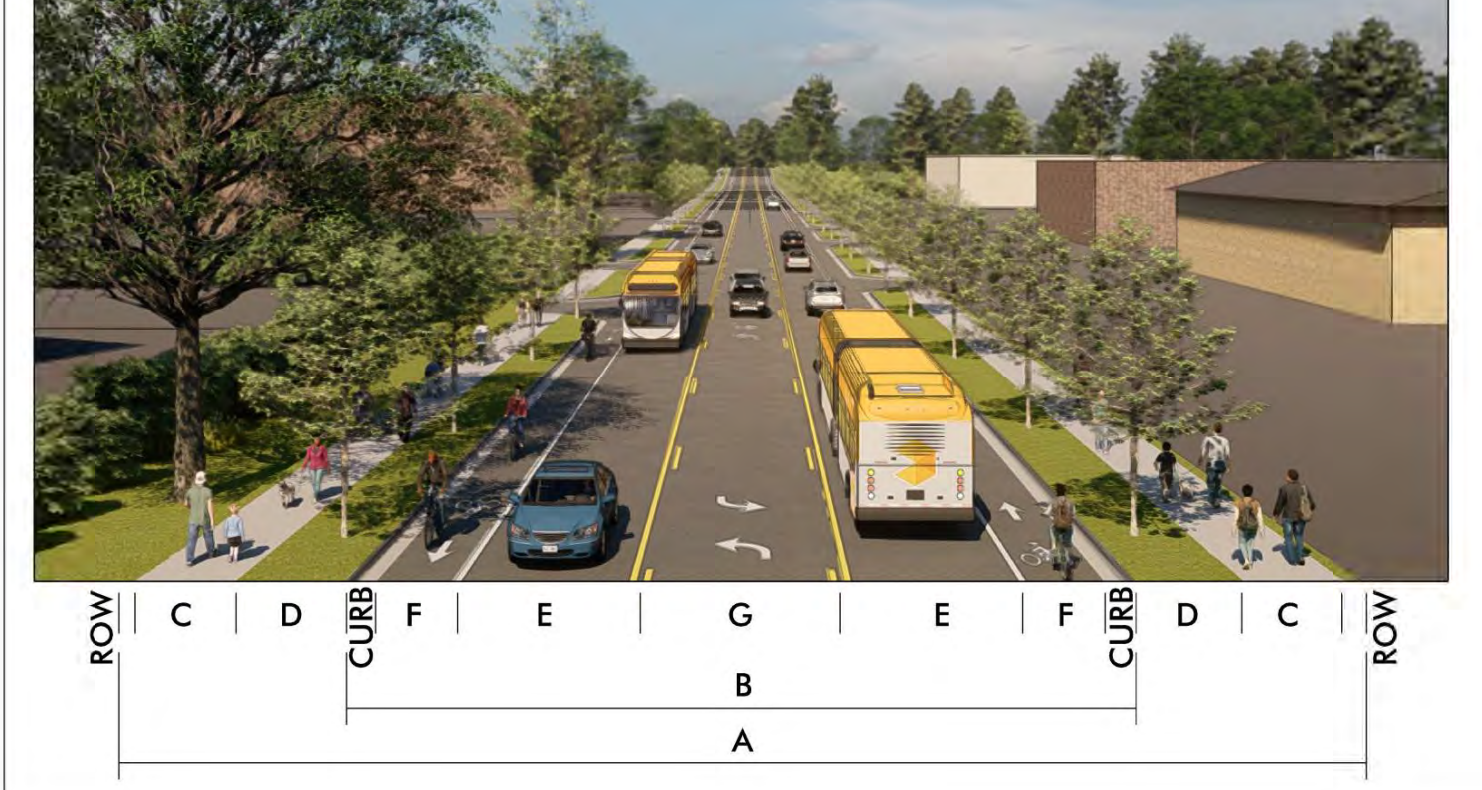
ROW
C
D
CURB
F
E
G
E
F
CURB
D
C
ROW
B
A

E. CHATHAM ST.
(ROUNDABOUT TO SE MAYNARD RD.)

WIDTH
A: RIGHT–OF–WAY WIDTH: EXISTING
B: BACK OF CURB TO BACK OF CURB: EXISTING

STREETSCAPE
C: SIDEWALK: EXISTING
D: BUFFER (PLANTED): EXISTING

TRAVELWAY
E: TRAVEL LANE: EXISTING
F: BIKE LANE: EXISTING
G: CENTER TURN LANE: EXISTING

GENERAL
WALKWAY TYPE: CONCRETE
PLANTING TYPE: GRASS /LANDSCAPING

Raleigh
WAKE WESTERN BRT
DESIGN PUBLIC MEETING MAP
WAKE COUNTY
LOCATION: WAKE BRT WESTERN BLVD CORRIDOR FROM DOWNTOWN CARY TO DOWNTOWN RALEIGH
SEPTEMBER 2026
SHEET 1 OF 13

WAKE WESTERN BRT
DESIGN PUBLIC MEETING MAP
WAKE COUNTY
LOCATION: WAKE BRT WESTERN BLVD CORRIDOR FROM DOWNTOWN CARY TO DOWNTOWN RALEIGH
SEPTEMBER 2026
SHEET 1 OF 13
Raleigh

RIGHT OF WAY NOTE

RIGHT OF WAY WIDTHS ARE PRELIMINARY AND ARE SUBJECT TO CHANGE BASED ON FINAL DESIGNS.

DRIVEWAY NOTE

DRIVEWAYS ARE PRELIMINARY AND ARE SUBJECT TO CHANGE. DRIVEWAY LOCATIONS WILL BE FINALIZED AT A LATER DATE.

UTILITY INFORMATION

TO PROVIDE GREATER VISUAL CLARITY, EXISTING AND PROPOSED UTILITIES ARE NOT SHOWN ON THESE MAPS OR ON OTHER DISPLAYS. THE UTILITY INFORMATION SHOWN ON THESE MAPS IS LIMITED TO LOCATIONS OF MAJOR EXISTING AND POTENTIAL UTILITY EASEMENTS. THE DESIGNS SHOWN ON THESE MAPS, INCLUDING UTILITY EASEMENTS, ARE PRELIMINARY AND ARE SUBJECT TO CHANGE.

DESIGN DATA

FUNCTIONAL CLASS. = MINOR ARTERIAL
DESIGN SPEED = 50 MPH
MAX SUPERELEV. = 0.04
DATE OF ORTHOPHOTOGRAPHY = MAR. 2026 (NEARMAP)

Raleigh

WAKE WESTERN BRT

DESIGN PUBLIC MEETING MAP

WAKE COUNTY

LOCATION: WAKE BRT WESTERN BOULEVARD CORRIDOR FROM DOWNTOWN CARY TO DOWNTOWN RALEIGH

SEPTEMBER 2026

SHEET 2 OF 13

INCOMPLETE PLANS
DO NOT USE FOR R/W ACQUISITION

PRELIMINARY PLANS
DO NOT USE FOR CONSTRUCTION

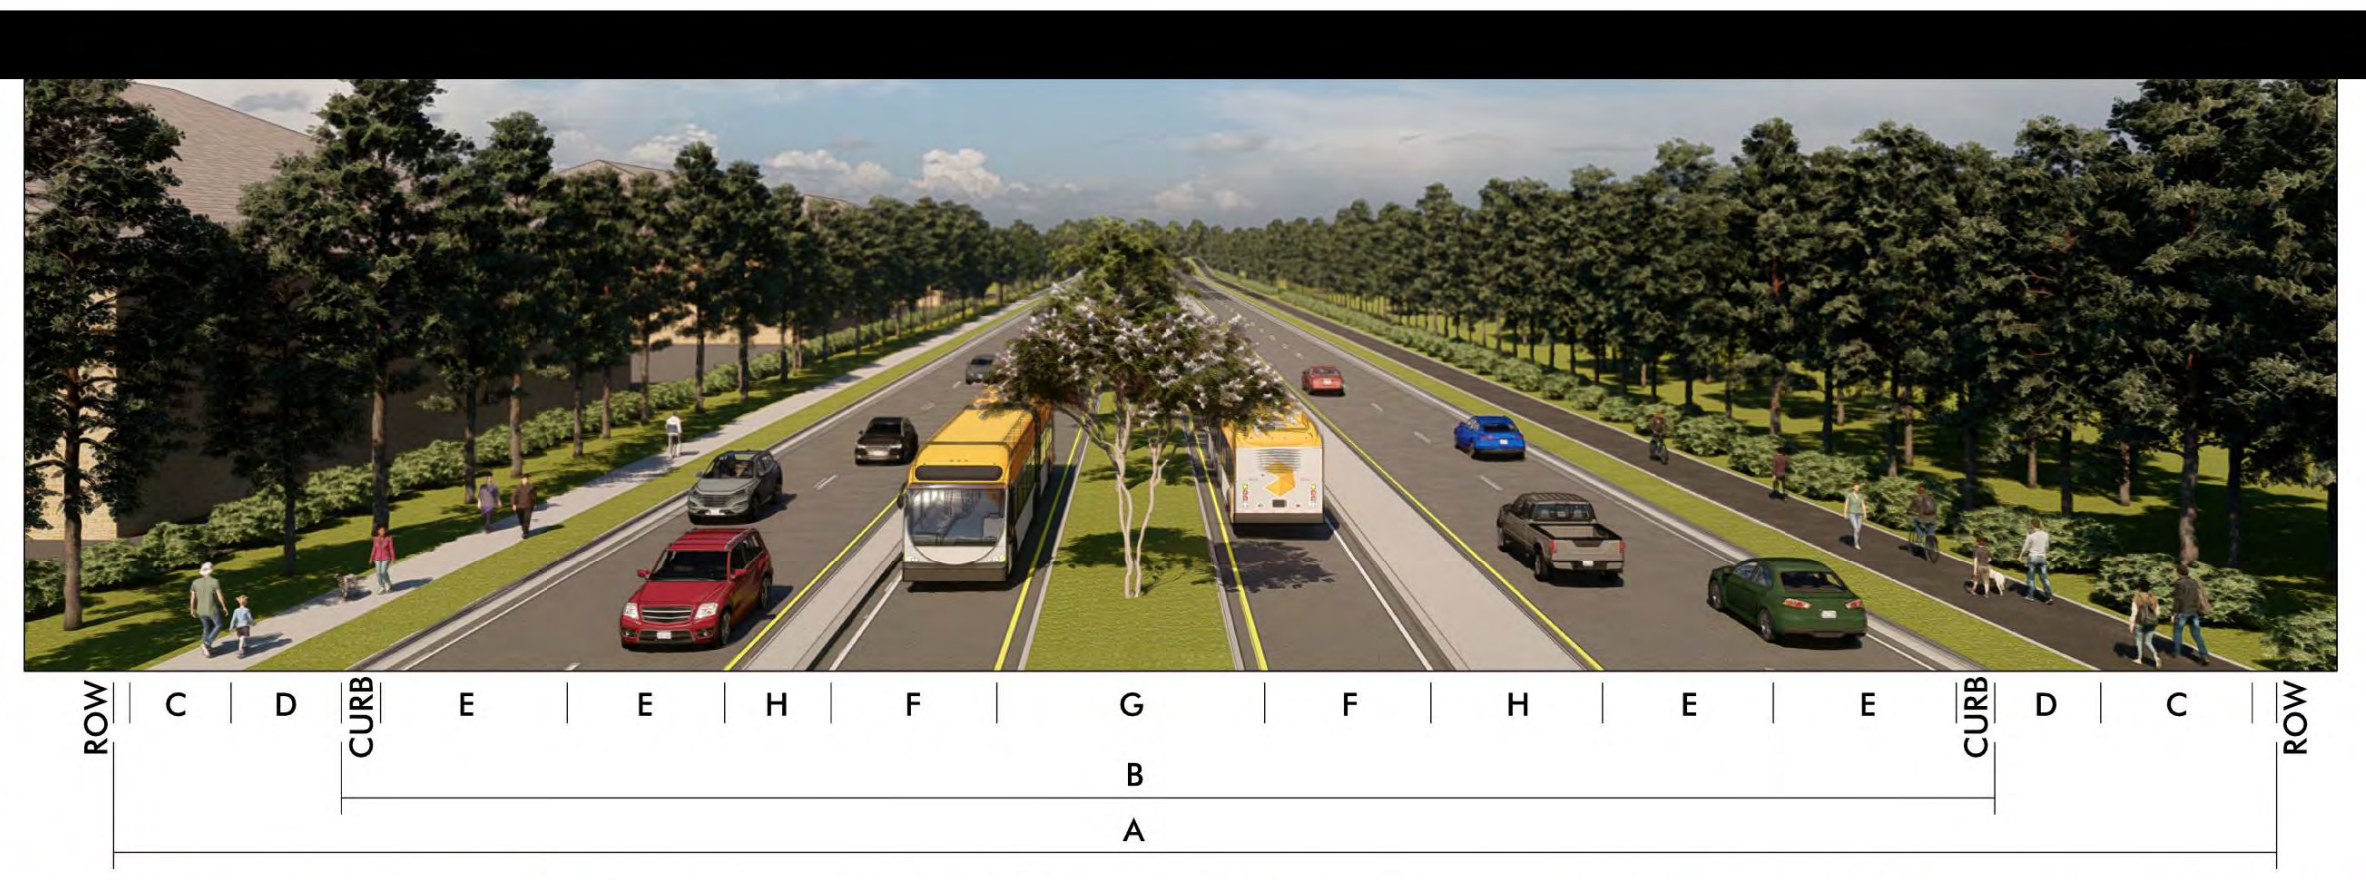
ROW
C
D
CURB
E
E
H
F
G
F
H
E
E
CURB
D
C
ROW
B
A

SE MAYNARD RD.

WIDTH
A: RIGHT–OF–WAY WIDTH: VARIES 110′ TO 175′
B: BACK OF CURB TO BACK OF CURB: VARIES 63′ TO 110′

STREETSCAPE
C: SIDEWALK: 5′
D: BUFFER (PLANTED): 6′
I: SIDEPATH: 10′

TRAVELWAY
E: TRAVEL LANE: 11′
F: BRT LANE:11′
G: GRASS MEDIAN: VARIES 0′ TO 23′
H: MONOLITHIC ISLAND: VARIES 0′ TO 19′

GENERAL
WALKWAY TYPE: ASPHALT /CONCRETE
PLANTING TYPE: GRASS /LANDSCAPING

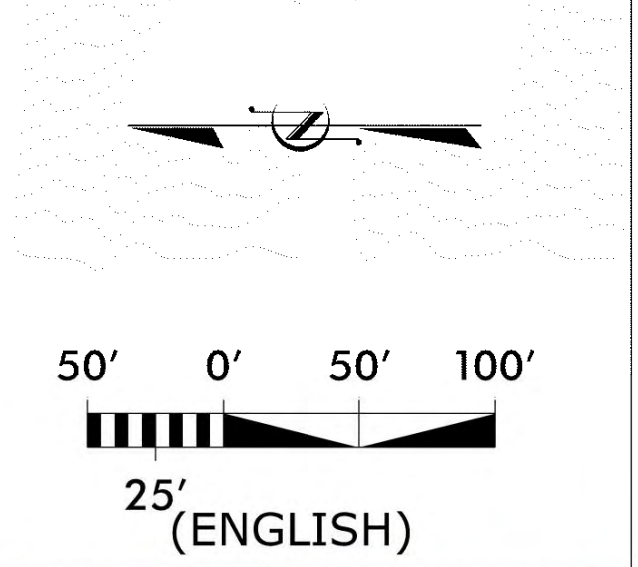
50′
0′
50′
100′
25′
(ENGLISH)

MATCHLINE –L05– STA. 16+50 SEE SHEET 1
KYLE ST
BARNES ST
STONE ST
YORK ST
WALNUT CREEK
MAYNARD GRADE SEPARATION BY OTHERS
WACO ST
MACON DR
MACON DR
1391 MAYNARD LLC
REED ST
BERN ST
REED ST
TATE ST
20+00 (-L05-)
MOBILE ESTATES CO
MOBILE ESTATES CO
MOBILE ESTATES CO
EXIST GOCARY BUS STOP
BRT QUEUE JUMP
WALNUT CREEK
BIG DOG ROVER LLC
PROP RETAINING WALL
MAYNARD OFFICE CENTER CONDOS
30+00 (-L05-)
-L05-
-Y02-
-Y03-
SE MAYNARD RD
SE MAYNARD RD
1391 MAYNARD LLC
EXIST GOCARY BUS STOP
PROP RETAINING WALL
MAPLE AVE
NCDMV DRIVER LICENSE OFFICE
WCWSR LLC
PROP RETAINING WALL
TOWN OF CARY
C WESTBROOK LLC
POPLAR ST
N LAKE ST
WALNUT CREEK
TAMMY LYNN MEMORIAL FOUNDATION
WARD, ADAM
MORALES–HERNANDEZ, MAYDENI L & HERNANDEX–ESCOBAR, ELVIRA R
REYES, WALTER A REYES, MARCEL RIVAS
ENDRES, BONNIE
WOLDHET, TIRHAS
DICKSON, JUSTIN ALEXANDER
TOWN OF CARY
N MONTREAL CT
S MONTREAL CT
HAWEYE BUILDING CO
BRT CENTER STATION
EXIST GOCARY BUS STOP
QUINARD DR
-Y05-
-Y04-
TKAB INVESTMENTS LLC
40+00 (-L05-)
PROP RETAINING WALL
CARY MASONIC LODGE
FARMAH INVESTMENT PROPERTIES LLC
FARMAH INVESTMENT PROPERTIES LLC
FARMAH INVESTMENT PROPERTIES LLC
FARMAH INVESTMENT PROPERTIES LLC
FARMAH INVESTMENT PROPERTIES LLC
MOLLY CT
MAYNARD SUMMIT WAY
MERRIWOOD DR
KCP RE LLC
HOLLY HILL CT
MARRIWOOD ASSOCIATES
WEKESA, ALICE NELIMA
TOWN OF CARY
EXIST GOCARY BUS STOP
SE MAYNARD RD
WAKE COUNTY BOARD OF EDUCATION
EXIST GOCARY BUS STOP
VILLAGE GREENWAY
50+00 (-L05-)
MERRIWOOD DR
VILLAGE GREENWAY
HOLLY HILL CT
MARRIWOOD ASSOCIATES
-Y06-
HAIDUC & TRANG DUC LE
HAIDUC & TRANG DUC LE
EXIST GOCARY BUS STOP
DC & EC HOLDINGS LLC
KEVIN WEST WALKER
NIPA & RAJESH M SUTARIYA
60+00 (-L05-)
CHARLES NORWOOD & ANNETTE WEST WALKER
FRANCES W DAWES
YVONNE S & ADAM S CAUDILL
WAKE COUNTY BOARD OF EDUCATION
-L05-
EXIST GOCARY BUS STOP
PROP RETAINING WALL
WAKE COUNTY BOARD OF EDUCATION
SE MAYNARD RD
TOWN OF CARY
MAYNARD ROAD MULTI–FAMILY DEVELOPMENT BY OTHERS
EAST CARY MAGNET MIDDLE SCHOOL
MATCHLINE –L05– STA. 63+50 SEE SHEET 3
22'
33'
44'
11'
26

LEGEND

▬	BUILDINGS	▬	PROP MUP /SIDEWALK
▬	EXISTING RIGHT OF WAY	▬	RAILROAD RIGHT OF WAY
▬	PROPOSED RIGHT OF WAY	▬	LAKES, RIVER, STREAMS AND PONDS
▨	PROPOSED EASEMENTS (DRAINAGE, CONSTRUCTION, AND UTILITY)	▬	EXISTING UTILITY EASEMENT
▬	EXISTING ROADWAY	▨	CEMETERIES
▨	EXISTING ROADWAY TO BE REMOVED	HPB	HISTORIC PROPERTY BOUNDARY
▬	PROPOSED PAVEMENT	⩡⩡⩡⩡⩡	WETLAND
▬	PROPOSED FUTURE ROADWAY	—JS—	WETLAND LIMITS BOUNDARY
▬	PROPOSED GRASS MEDIAN	——	JURISDICTIONAL STREAM LINES
······	BRT IN MIXED TRAFFIC	▬	PROPERTY LINES
▬	BRT ONLY LANE	– – C – –	PROP CUT SLOPE
▬	BRT CONCRETE PAVEMENT	– – F – –	PROP FILL SLOPE
▬	BRT STATION	- - - -	CITY LIMITS
▨	FUTURE BRT STATION	2028 2048	PRESENT AVERAGE DAILY TRAFFIC FUTURE AVERAGE DAILY TRAFFIC
▬	PROPOSED STRUCTURES, ISLANDS, WALLS, CURB AND GUTTER	🚦	EXIST TRAFFIC SIGNAL
▨	EXISTING STRUCTURES, ISLANDS, WALLS, CURB AND GUTTER TO BE RETAINED	🚦	PROPOSED TRAFFIC SIGNAL
▨	EXISTING SIDEWALK TO BE RETAINED		
▨	EXISTING CULVERTS TO BE RETAINED		
▨	EXISTING STRUCTURES, ISLANDS, WALLS, SIDEWALK, CURB AND GUTTER TO BE REMOVED		

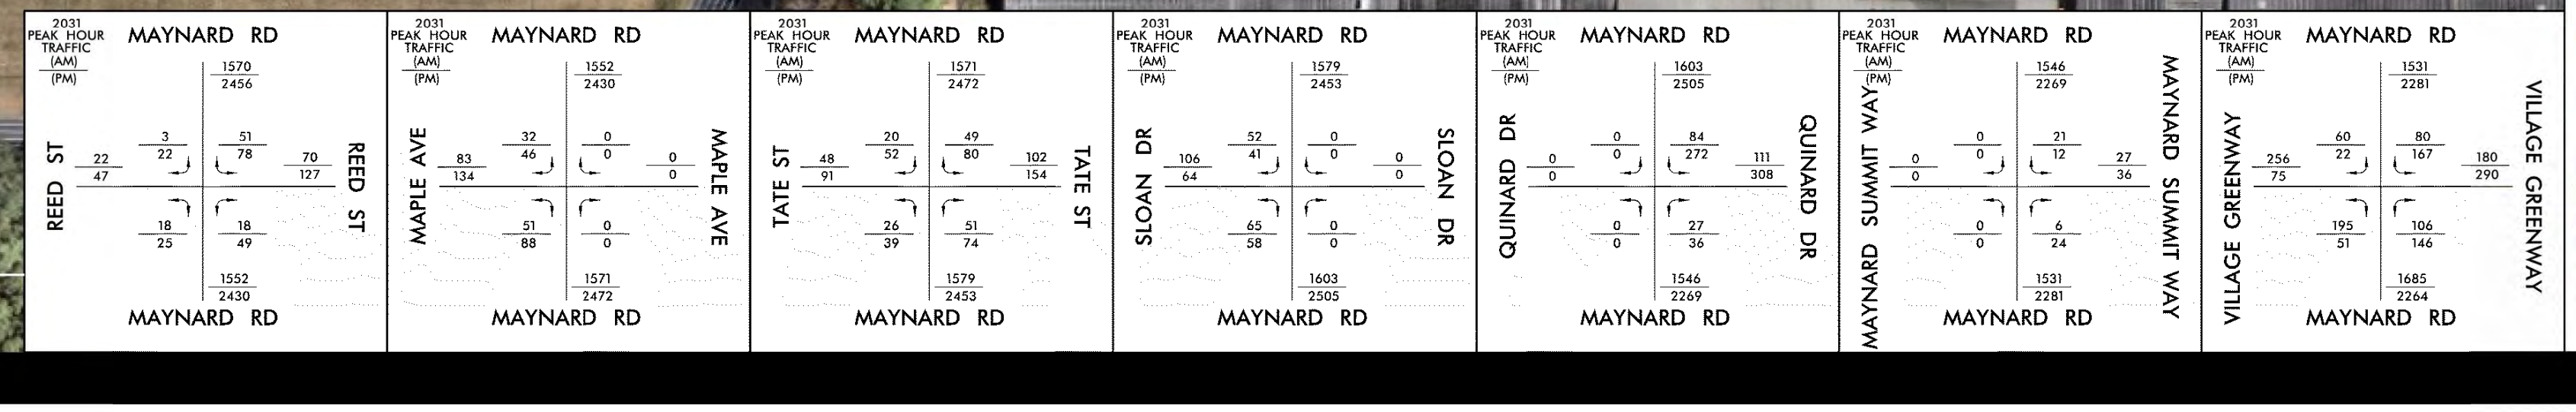
2031 PEAK HOUR TRAFFIC (AM) (PM)
MAYNARD RD
1570/2456
REED ST
22/47
3/22
51/78
70/127
REED ST
18/25
18/49
1552/2430
MAYNARD RD
2031 PEAK HOUR TRAFFIC (AM) (PM)
MAYNARD RD
1552/2430
MAPLE AVE
83/134
32/46
0/0
0/0
MAPLE AVE
51/88
0/0
1571/2472
MAYNARD RD
2031 PEAK HOUR TRAFFIC (AM) (PM)
MAYNARD RD
1571/2472
TATE ST
48/91
20/52
49/80
102/154
TATE ST
26/39
51/74
1579/2453
MAYNARD RD
2031 PEAK HOUR TRAFFIC (AM) (PM)
MAYNARD RD
1579/2453
SLOAN DR
106/64
52/41
0/0
0/0
SLOAN DR
65/58
0/0
1603/2505
MAYNARD RD
2031 PEAK HOUR TRAFFIC (AM) (PM)
MAYNARD RD
1603/2505
QUINARD DR
0/0
0/0
84/272
111/308
QUINARD DR
0/0
27/36
1546/2269
MAYNARD RD
2031 PEAK HOUR TRAFFIC (AM) (PM)
MAYNARD RD
1546/2269
MAYNARD SUMMIT WAY
0/0
0/0
21/12
27/36
MAYNARD SUMMIT WAY
0/0
6/24
1531/2281
MAYNARD RD
2031 PEAK HOUR TRAFFIC (AM) (PM)
MAYNARD RD
1531/2281
VILLAGE GREENWAY
256/75
60/22
80/167
180/290
VILLAGE GREENWAY
195/51
106/146
1685/2264
MAYNARD RD

LEGEND
BUILDINGS
EXISTING RIGHT OF WAY
PROPOSED RIGHT OF WAY
PROPOSED EASEMENTS (DRAINAGE, CONSTRUCTION, AND UTILITY)
EXISTING ROADWAY
EXISTING ROADWAY TO BE REMOVED
PROPOSED PAVEMENT
PROPOSED FUTURE ROADWAY
PROPOSED GRASS MEDIAN
BRT IN MIXED TRAFFIC
BRT ONLY LANE
BRT CONCRETE PAVEMENT
BRT STATION
FUTURE BRT STATION
PROPOSED STRUCTURES, ISLANDS, WALLS, CURB AND GUTTER
EXISTING STRUCTURES, ISLANDS, WALLS, CURB AND GUTTER TO BE RETAINED
EXISTING SIDEWALK TO BE RETAINED
EXISTING CULVERTS TO BE RETAINED
EXISTING STRUCTURES, ISLANDS, WALLS, SIDEWALK, CURB AND GUTTER TO BE REMOVED
PROP MUP /SIDEWALK
RAILROAD RIGHT OF WAY
LAKES, RIVER, STREAMS AND PONDS
EXISTING UTILITY EASEMENT
CEMETERIES
HISTORIC PROPERTY BOUNDARY
WETLAND
WETLAND LIMITS BOUNDARY
JURISDICTIONAL STREAM LINES
PROPERTY LINES
PROP CUT SLOPE
PROP FILL SLOPE
CITY LIMITS
PRESENT AVERAGE DAILY TRAFFIC
FUTURE AVERAGE DAILY TRAFFIC
EXIST TRAFFIC SIGNAL
PROPOSED TRAFFIC SIGNAL

Raleigh
WAKE WESTERN BRT
DESIGN PUBLIC MEETING MAP
WAKE COUNTY
LOCATION: WAKE BRT WESTERN BLVD CORRIDOR FROM DOWNTOWN CARY TO DOWNTOWN RALEIGH
SEPTEMBER 2026
SHEET 2 OF 13

WAKE WESTERN BRT
DESIGN PUBLIC MEETING MAP
WAKE COUNTY
LOCATION: WAKE BRT WESTERN BLVD CORRIDOR FROM DOWNTOWN CARY TO DOWNTOWN RALEIGH
SEPTEMBER 2026
SHEET 2 OF 13
Raleigh

RIGHT OF WAY NOTE

RIGHT OF WAY WIDTHS ARE PRELIMINARY AND ARE SUBJECT TO CHANGE BASED ON FINAL DESIGNS.

DRIVEWAY NOTE

DRIVEWAYS ARE PRELIMINARY AND ARE SUBJECT TO CHANGE. DRIVEWAY LOCATIONS WILL BE FINALIZED AT A LATER DATE.

UTILITY INFORMATION

TO PROVIDE GREATER VISUAL CLARITY, EXISTING AND PROPOSED UTILITIES ARE NOT SHOWN ON THESE MAPS OR ON OTHER DISPLAYS. THE UTILITY INFORMATION SHOWN ON THESE MAPS IS LIMITED TO LOCATIONS OF MAJOR EXISTING AND POTENTIAL UTILITY EASEMENTS. THE DESIGNS SHOWN ON THESE MAPS, INCLUDING UTILITY EASEMENTS, ARE PRELIMINARY AND ARE SUBJECT TO CHANGE.

DESIGN DATA

FUNCTIONAL CLASS. = MINOR ARTERIAL
DESIGN SPEED = 50 MPH
MAX SUPERELEV. = 0.04
DATE OF ORTHOPHOTOGRAPHY = MAR. 2026 (NEARMAP)

LEGEND

🟫	BUILDINGS	🟨	PROP MUP /SIDEWALK
▭	EXISTING RIGHT OF WAY	🟪	RAILROAD RIGHT OF WAY
🟩	PROPOSED RIGHT OF WAY	🟦	LAKES, RIVER, STREAMS AND PONDS
▨	PROPOSED EASEMENTS (DRAINAGE, CONSTRUCTION, AND UTILITY)	▭	EXISTING UTILITY EASEMENT
⬛	EXISTING ROADWAY	▨	CEMETERIES
▨	EXISTING ROADWAY TO BE REMOVED	▭	HISTORIC PROPERTY BOUNDARY
🟨	PROPOSED PAVEMENT	⚹⚹⚹⚹⚹	WETLAND
▭	PROPOSED FUTURE ROADWAY	---JS---	WETLAND LIMITS BOUNDARY
🟩	PROPOSED GRASS MEDIAN	-------	JURISDICTIONAL STREAM LINES
┈┈┈	BRT IN MIXED TRAFFIC	▭	PROPERTY LINES
🟥	BRT ONLY LANE	--C--	PROP CUT SLOPE
▨	BRT CONCRETE PAVEMENT	--F--	PROP FILL SLOPE
🟦	BRT STATION	----	CITY LIMITS
▨	FUTURE BRT STATION	2028 2048	PRESENT AVERAGE DAILY TRAFFIC FUTURE AVERAGE DAILY TRAFFIC
🟥	PROPOSED STRUCTURES, ISLANDS, WALLS, CURB AND GUTTER	●	EXIST TRAFFIC SIGNAL
▨	EXISTING STRUCTURES, ISLANDS, WALLS, CURB AND GUTTER TO BE RETAINED	●	PROPOSED TRAFFIC SIGNAL
▨	EXISTING SIDEWALK TO BE RETAINED		
▨	EXISTING CULVERTS TO BE RETAINED		
▨	EXISTING STRUCTURES, ISLANDS, WALLS, SIDEWALK, CURB AND GUTTER TO BE REMOVED		

Raleigh

WAKE WESTERN BRT

DESIGN PUBLIC MEETING MAP

WAKE COUNTY

LOCATION: WAKE BRT WESTERN BOULEVARD CORRIDOR FROM DOWNTOWN CARY TO DOWNTOWN RALEIGH

SEPTEMBER 2026

SHEET 3 OF 13

INCOMPLETE PLANS
DO NOT USE FOR R/W ACQUISITION

PRELIMINARY PLANS
DO NOT USE FOR CONSTRUCTION

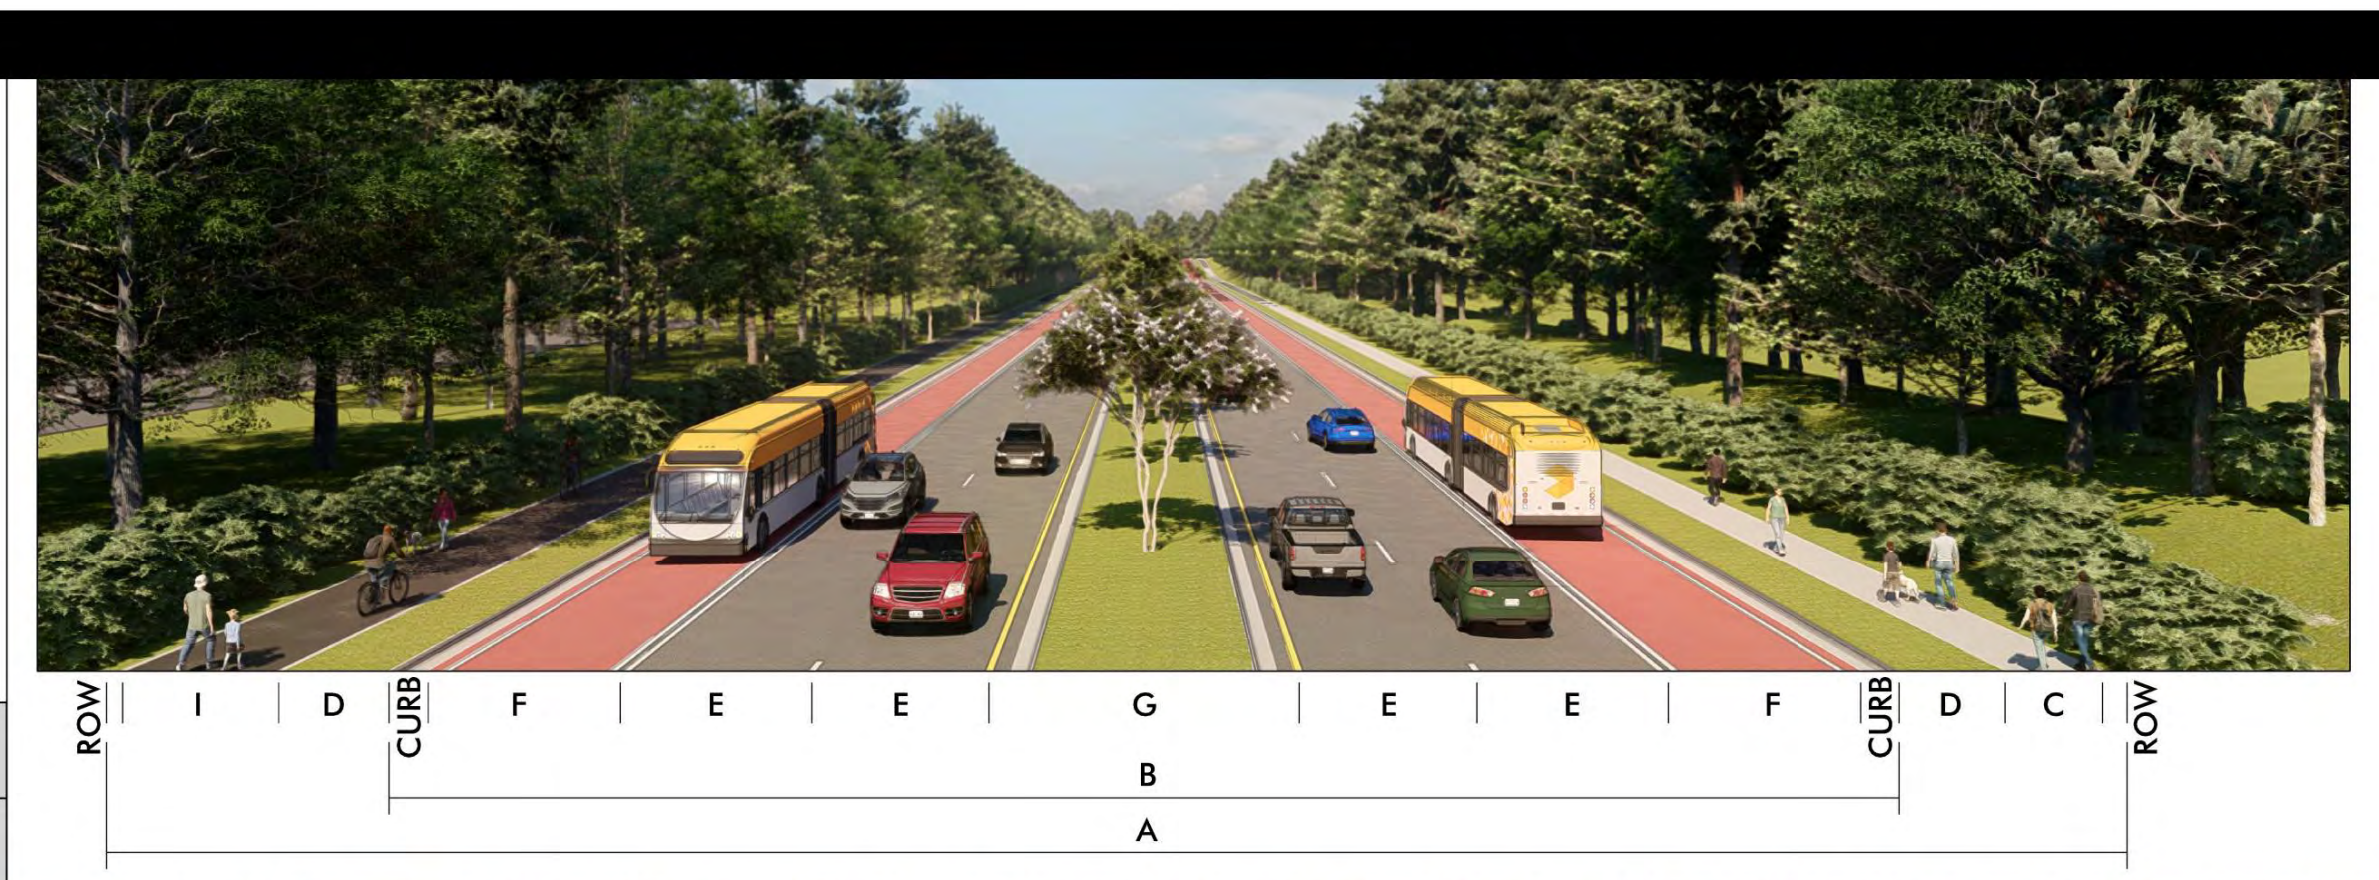
ROW
I
D
CURB
F
E
E
G
E
E
F
CURB
D
C
ROW
B
A

CARY TOWNE BLVD.

WIDTH
A: RIGHT-OF-WAY WIDTH: EXISTING
B: BACK OF CURB TO BACK OF CURB: VARIES 94.5′ TO 110.5′

STREETSCAPE
C: SIDEWALK: 6′
D: BUFFER (PLANTED): 6′
I: SIDEPATH: 10′

TRAVELWAY
E: TRAVEL LANE: 12′
F: BRT /BAT LANE:12′
G: GRASS MEDIAN / MONOLITHIC ISLAND: VARIES 7′ TO 21′

GENERAL
WALKWAY TYPE: ASPHALT /CONCRETE
PLANTING TYPE: GRASS /LANDSCAPING

50′ 0′ 50′ 100′
25′
(ENGLISH)

MATCHLINE -L05- STA. 63+50 SEE SHEET 2
GTT CORP
MAYNARD ROAD MULTI-FAMILY DEVELOPMENT BY OTHERS
TOWN OF CARY
YVONNE S & ADAM S CAUDILL
GTT CORP
EXIST GOCARY BUS STOP
GEORGE EDWARD PARRIS
MCDONALD'S
SE MAYNARD RD
-L05-
ADAMS ELEMENTARY SCHOOL
MCDONALDS CORPORATION
BRT SIDE STATION
DENNING & DORIS S HEIRS CARY OIL CO INC
PROP RETAINING WALL
WAKE COUNTY BOARD OF EDUCATION
BRT QUEUE JUMP
CARY TOWNE BLVD
20+00 (-L06A-)
PRINCIPAL LN
WAKE COUNTY BOARD OF EDUCATION
-L06A-
GTT CORPORATION
-L05NB-
PROP RETAINING WALL
-Y07-
HARRIS TEETER
70+00 (-L05-)
EXIST GOCARY BUS STOP
BRT SIDE STATION
CARY TOWNE BLVD
CARY TOWNE CENTER PROPERTY LLC
CARY TOWNE CTR
CARY TOWNE CENTER PROPERTY LLC
-Y08-
CARY TOWNE BLVD RETIREMENT RESIDENCE LLC
GTT CORPORATION
SE MAYNARD RD
-L05NB-
CONVENTION DR
RIDGEVIEW WALK DR
FENTON DEVELOPMENT
USEF HCG FENTON LLC
30+00 (-L06A-)
HCG FENTON PHASE D LLC
-Y09-
BRT SIDE STATION
-SW01-
-SW02-
TRINITY RD
-Y10-
40+00 (-L06A-)
BRT QUEUE JUMP
CARY TOWNE BLVD
STATE OF NORTH CAROLINA
BRT SIDE STATION
BAPTIST STATE CONVENTION OF NC TRS
WALNUT CREEK
STATE OF NORTH CAROLINA
10+00 (-L06B-)
NAYANA & SUVAS SHAH
BEN RAYMOND HEIRS & ROBERT L STROTHER
HGC FENTON PHASE D LLC
-L06B-
-L06A-
I-40 EB RAMP
20+00 (-L06B-)
CARY TOWNE BLVD
TOWN OF CARY
STATE OF NORTH CAROLINA
WALNUT CREEK
-L06A-
I-40 EB RAMP
MATCHLINE -L06B- STA. 20+00 SEE SHEET 4
2031 PEAK HOUR TRAFFIC (AM)/(PM)
MAYNARD RD
1920/2264
CARY TOWNE BLVD
798/1212
184/234
568/587
1808/2305
112/153
738/893
2018/2489
CARY TOWNE BLVD
MAYNARD RD
2031 PEAK HOUR TRAFFIC (AM)/(PM)
PRINCIPAL LN
122/178
CARY TOWNE BLVD
1808/2305
58/91
50/67
2277/2559
135/146
611/410
759/562
CARY TOWNE BLVD
PRINCIPAL LN
2031 PEAK HOUR TRAFFIC (AM)/(PM)
TRINITY RD
1033/1817
CARY TOWNE BLVD
2277/2559
444/690
589/1127
2428/3002
0/0
3/3
0/0
CARY TOWNE BLVD
TRINITY RD
2031 PEAK HOUR TRAFFIC (AM)/(PM)
I-40 EB RAMPS
624/710
CARY TOWNE BLVD
2428/3002
532/454
90/0
1712/2012
451/841
177/81
630/954
CARY TOWNE BLVD
I-40 EB RAMPS

LEGEND
BUILDINGS
EXISTING RIGHT OF WAY
PROPOSED RIGHT OF WAY
PROPOSED EASEMENTS (DRAINAGE, CONSTRUCTION, AND UTILITY)
EXISTING ROADWAY
EXISTING ROADWAY TO BE REMOVED
PROPOSED PAVEMENT
PROPOSED FUTURE ROADWAY
PROPOSED GRASS MEDIAN
BRT IN MIXED TRAFFIC
BRT ONLY LANE
BRT CONCRETE PAVEMENT
BRT STATION
FUTURE BRT STATION
PROPOSED STRUCTURES, ISLANDS, WALLS, CURB AND GUTTER
EXISTING STRUCTURES, ISLANDS, WALLS, CURB AND GUTTER TO BE RETAINED
EXISTING SIDEWALK TO BE RETAINED
EXISTING CULVERTS TO BE RETAINED
EXISTING STRUCTURES, ISLANDS, WALLS, SIDEWALK, CURB AND GUTTER TO BE REMOVED
PROP MUP /SIDEWALK
RAILROAD RIGHT OF WAY
LAKES, RIVER, STREAMS AND PONDS
EXISTING UTILITY EASEMENT
CEMETERIES
HISTORIC PROPERTY BOUNDARY
WETLAND
WETLAND LIMITS BOUNDARY
JURISDICTIONAL STREAM LINES
PROPERTY LINES
PROP CUT SLOPE
PROP FILL SLOPE
CITY LIMITS
2028 PRESENT AVERAGE DAILY TRAFFIC
2048 FUTURE AVERAGE DAILY TRAFFIC
EXIST TRAFFIC SIGNAL
PROPOSED TRAFFIC SIGNAL

Raleigh
WAKE WESTERN BRT
DESIGN PUBLIC MEETING MAP
WAKE COUNTY
LOCATION: WAKE BRT WESTERN BOULEVARD CORRIDOR FROM DOWNTOWN CARY TO DOWNTOWN RALEIGH
SEPTEMBER 2026
SHEET 3 OF 13

WAKE WESTERN BRT

DESIGN PUBLIC MEETING MAP

WAKE COUNTY

LOCATION: WAKE BRT WESTERN BOULEVARD CORRIDOR FROM DOWNTOWN CARY TO DOWNTOWN RALEIGH

SEPTEMBER 2026

SHEET 4 OF 13

INCOMPLETE PLANS
DO NOT USE FOR R/W ACQUISITION

PRELIMINARY PLANS
DO NOT USE FOR CONSTRUCTION

50′ 0′ 50′ 100′
25′ (ENGLISH)

RIGHT OF WAY NOTE

RIGHT OF WAY WIDTHS ARE PRELIMINARY AND ARE SUBJECT TO CHANGE BASED ON FINAL DESIGNS.

DRIVEWAY NOTE

DRIVEWAYS ARE PRELIMINARY AND ARE SUBJECT TO CHANGE. DRIVEWAY LOCATIONS WILL BE FINALIZED AT A LATER DATE.

UTILITY INFORMATION

TO PROVIDE GREATER VISUAL CLARITY, EXISTING AND PROPOSED UTILITIES ARE NOT SHOWN ON THESE MAPS OR ON OTHER DISPLAYS. THE UTILITY INFORMATION SHOWN ON THESE MAPS IS LIMITED TO LOCATIONS OF MAJOR EXISTING AND POTENTIAL UTILITY EASEMENTS. THE DESIGNS SHOWN ON THESE MAPS, INCLUDING UTILITY EASEMENTS, ARE PRELIMINARY AND ARE SUBJECT TO CHANGE.

DESIGN DATA

FUNCTIONAL CLASS. = MINOR ARTERIAL
DESIGN SPEED = 50 MPH
MAX SUPERELEV. = 0.04
DATE OF ORTHOPHOTOGRAPHY = MAR. 2026 (NEARMAP)

MATCHLINE –L06B– STA. 20+00 SEE SHEET 3
INTERSTATE 40
INTERSTATE 40
INTERSTATE 40
I-40 WB RAMPS
CARY TOWNE BLVD
CARY TOWNE BLVD
BRT QUEUE JUMP
–L06B–
30+00 (-L06B-)
CANARY FALLS LN
PEBBLE VIEW DR
FARM GATE RD
BACARRA LN
BACARRA LN
ADIAN TRAIL
BACARRA APARTMENT COMPLEX
BACARRA, LLC
BACARRA, LLC
40+00 (-L06B-)
BRT CENTER STATION
–Y11A–
–Y11B–
1052 LLC
WESTERN BLVD
DAYBROOK CIRCLE
FLOWERFIELD LN
DAYBROOK CIRCLE
OAKDALE FARM WAY
SHALLOW CROSSING PL
CLAIRMONT AT FAIRGATE APARTMENT COMPLEX
JEFFERSON TOWNE DR
KV LEGENDS OWNER LLC
WESLEY APARTMENT COMPLEX
CRESCENT MOON CT
MEREDITH ANNE CT
WISLEY MEADOW DR
SADDLE SEAT DR
–Y12–
50+00 (-L06B-)
LIBERTY HEALTHCARE PROPERTIES OF NORTH CAROLINA LLC
CITY OF RALEIGH
ROUTE 2 BOX 236 LLC
BASHFORD RD
–Y13–
THOMPSON, ASHLEY THOMPSON, ROGER
HAMOUDA, HECHMI HAMOUDA, HINDA ZONE
TRAMMELL, STACY TRAMMELL, WILLIAM
HAMOUDA, HECHMI HAMOUDA, HINDA ZONE
VALENCIA, MIRIAM EFIGENCIA ROJAS
SINGLETON ST
60+00 (-L06B-)
IRELAN DR
ZOUHIR ABBADI, MALIkA RHAOUATE
BRANGLE, MICHAEL
LEWANDOWSKI, KAREN J
VIE RALEIGH LLC
–Y14–
BIRDLE PATH DR
HUNTERS RUN LLC
KATHY DUPREY
AICHA PETERSON, GEORGE O ALLAM
ANTONIA M ARNOLD
PRESTIGE PROPERTY HOLDINGS LLC
NGUYEN, TIEN V NGUYEN, THANH XUAN T
CLARK, KOLBY HUNTER THOMAS, LUCIA ALLYSIN–WEST
KILGALLON, JAMIE L OLIVER, JOSEPH G
FOSTORIA CT
DELBARTON CT
DA REALTY LLC
MYERS, CLIFFORD A MYERS, RHONDA
MYERS, CLIFFORD A MYERS, RHONDA
BASHFORD CREST LN
WESTERN BLVD
WENDEL, KENNETH L
SAVANNAH VALVERDE & MARY CATHERINE TWIGGS
DALISAIDA, ABDELLAH A FOKAR
OAK RUN TOWNHOUSES HOMEOWNERS
CAPRICE CT
ORT ASSOCIATES
CITY OF RALEIGH
WESTERN BLVD
GINKO ARBOR CREEK LLC
OAK RUN DR
MATCHLINE –L06B– STA. 69+00 SEE SHEET 5
12′
23′
24′

LEGEND

🟫	BUILDINGS	🟨	PROP MUP /SIDEWALK
▭	EXISTING RIGHT OF WAY	🟪	RAILROAD RIGHT OF WAY
🟩	PROPOSED RIGHT OF WAY	🟦	LAKES, RIVER, STREAMS AND PONDS
▨	PROPOSED EASEMENTS (DRAINAGE, CONSTRUCTION, AND UTILITY)	▭	EXISTING UTILITY EASEMENT
▭	EXISTING ROADWAY	▨	CEMETERIES
▨	EXISTING ROADWAY TO BE REMOVED	HPB	HISTORIC PROPERTY BOUNDARY
🟨	PROPOSED PAVEMENT	⚹⚹⚹⚹⚹	WETLAND
▭	PROPOSED FUTURE ROADWAY	—JS—	WETLAND LIMITS BOUNDARY
🟩	PROPOSED GRASS MEDIAN	—	JURISDICTIONAL STREAM LINES
-----	BRT IN MIXED TRAFFIC	▭	PROPERTY LINES
🟥	BRT ONLY LANE	– – C – –	PROP CUT SLOPE
▨	BRT CONCRETE PAVEMENT	– – F – –	PROP FILL SLOPE
🟦	BRT STATION	- - - - -	CITY LIMITS
▨	FUTURE BRT STATION	2028 2048	PRESENT AVERAGE DAILY TRAFFIC FUTURE AVERAGE DAILY TRAFFIC
🟥	PROPOSED STRUCTURES, ISLANDS, WALLS, CURB AND GUTTER	🚦	EXIST TRAFFIC SIGNAL
▨	EXISTING STRUCTURES, ISLANDS, WALLS, CURB AND GUTTER TO BE RETAINED	🚦	PROPOSED TRAFFIC SIGNAL
▨	EXISTING SIDEWALK TO BE RETAINED		
▨	EXISTING CULVERTS TO BE RETAINED		
▨	EXISTING STRUCTURES, ISLANDS, WALLS, SIDEWALK, CURB AND GUTTER TO BE REMOVED		

LEGEND

BUILDINGS
EXISTING RIGHT OF WAY
PROPOSED RIGHT OF WAY
PROPOSED EASEMENTS (DRAINAGE, CONSTRUCTION, AND UTILITY)
EXISTING ROADWAY
EXISTING ROADWAY TO BE REMOVED
PROPOSED PAVEMENT
PROPOSED FUTURE ROADWAY
PROPOSED GRASS MEDIAN
BRT IN MIXED TRAFFIC
BRT ONLY LANE
BRT CONCRETE PAVEMENT
BRT STATION
FUTURE BRT STATION
PROPOSED STRUCTURES, ISLANDS, WALLS, CURB AND GUTTER
EXISTING STRUCTURES, ISLANDS, WALLS, CURB AND GUTTER TO BE RETAINED
EXISTING SIDEWALK TO BE RETAINED
EXISTING CULVERTS TO BE RETAINED
EXISTING STRUCTURES, ISLANDS, WALLS, SIDEWALK, CURB AND GUTTER TO BE REMOVED
PROP MUP /SIDEWALK
RAILROAD RIGHT OF WAY
LAKES, RIVER, STREAMS AND PONDS
EXISTING UTILITY EASEMENT
CEMETERIES
HISTORIC PROPERTY BOUNDARY
WETLAND
WETLAND LIMITS BOUNDARY
JURISDICTIONAL STREAM LINES
PROPERTY LINES
PROP CUT SLOPE
PROP FILL SLOPE
CITY LIMITS
2028 2048 PRESENT AVERAGE DAILY TRAFFIC FUTURE AVERAGE DAILY TRAFFIC
EXIST TRAFFIC SIGNAL
PROPOSED TRAFFIC SIGNAL

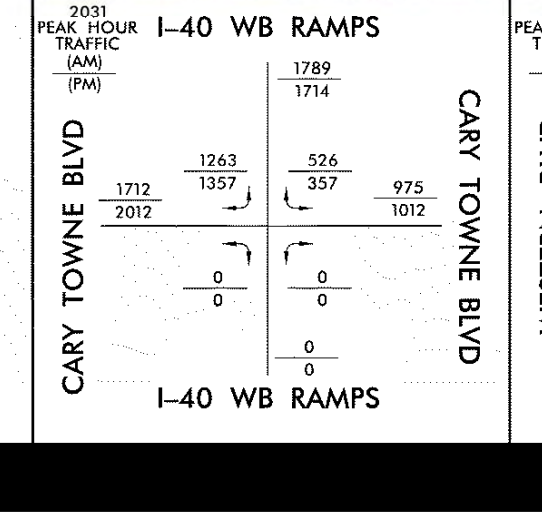
2031 PEAK HOUR TRAFFIC (AM) (PM)
I-40 WB RAMPS
CARY TOWNE BLVD
CARY TOWNE BLVD
1789/1714
1712/2012
1263/1357
526/357
975/1012
0/0
0/0
0/0
I-40 WB RAMPS

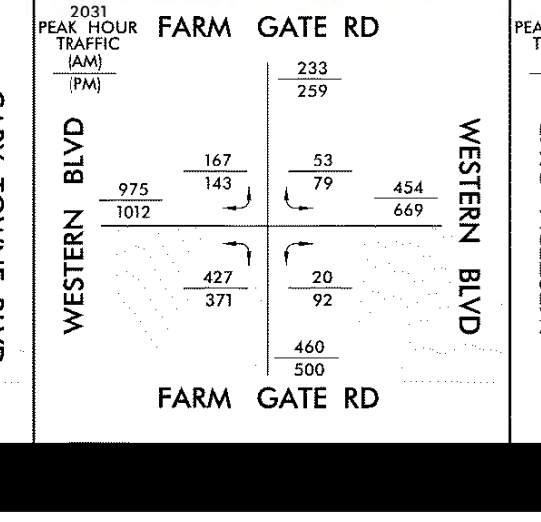
2031 PEAK HOUR TRAFFIC (AM) (PM)
FARM GATE RD
WESTERN BLVD
WESTERN BLVD
233/259
975/1012
167/143
53/79
454/669
427/371
20/92
460/500
FARM GATE RD

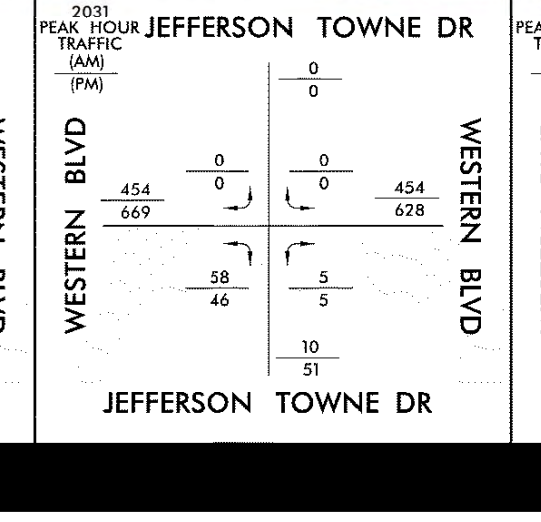
2031 PEAK HOUR TRAFFIC (AM) (PM)
JEFFERSON TOWNE DR
WESTERN BLVD
WESTERN BLVD
0/0
454/669
0/0
0/0
454/628
58/46
5/5
10/51
JEFFERSON TOWNE DR

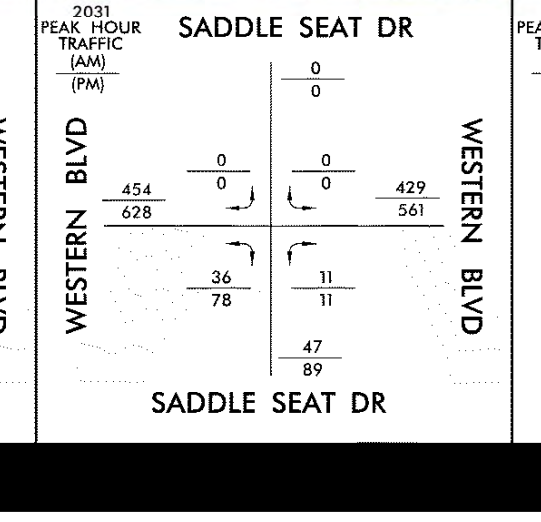
2031 PEAK HOUR TRAFFIC (AM) (PM)
SADDLE SEAT DR
WESTERN BLVD
WESTERN BLVD
0/0
454/628
0/0
0/0
429/561
36/78
11/11
47/89
SADDLE SEAT DR

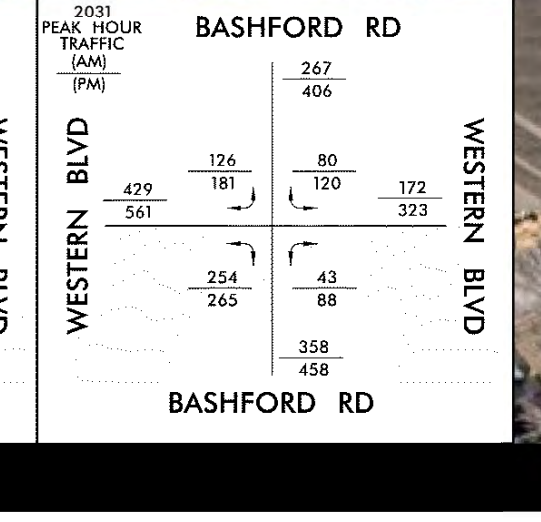
2031 PEAK HOUR TRAFFIC (AM) (PM)
BASHFORD RD
WESTERN BLVD
WESTERN BLVD
267/406
429/561
126/181
80/120
172/323
254/265
43/88
358/458
BASHFORD RD

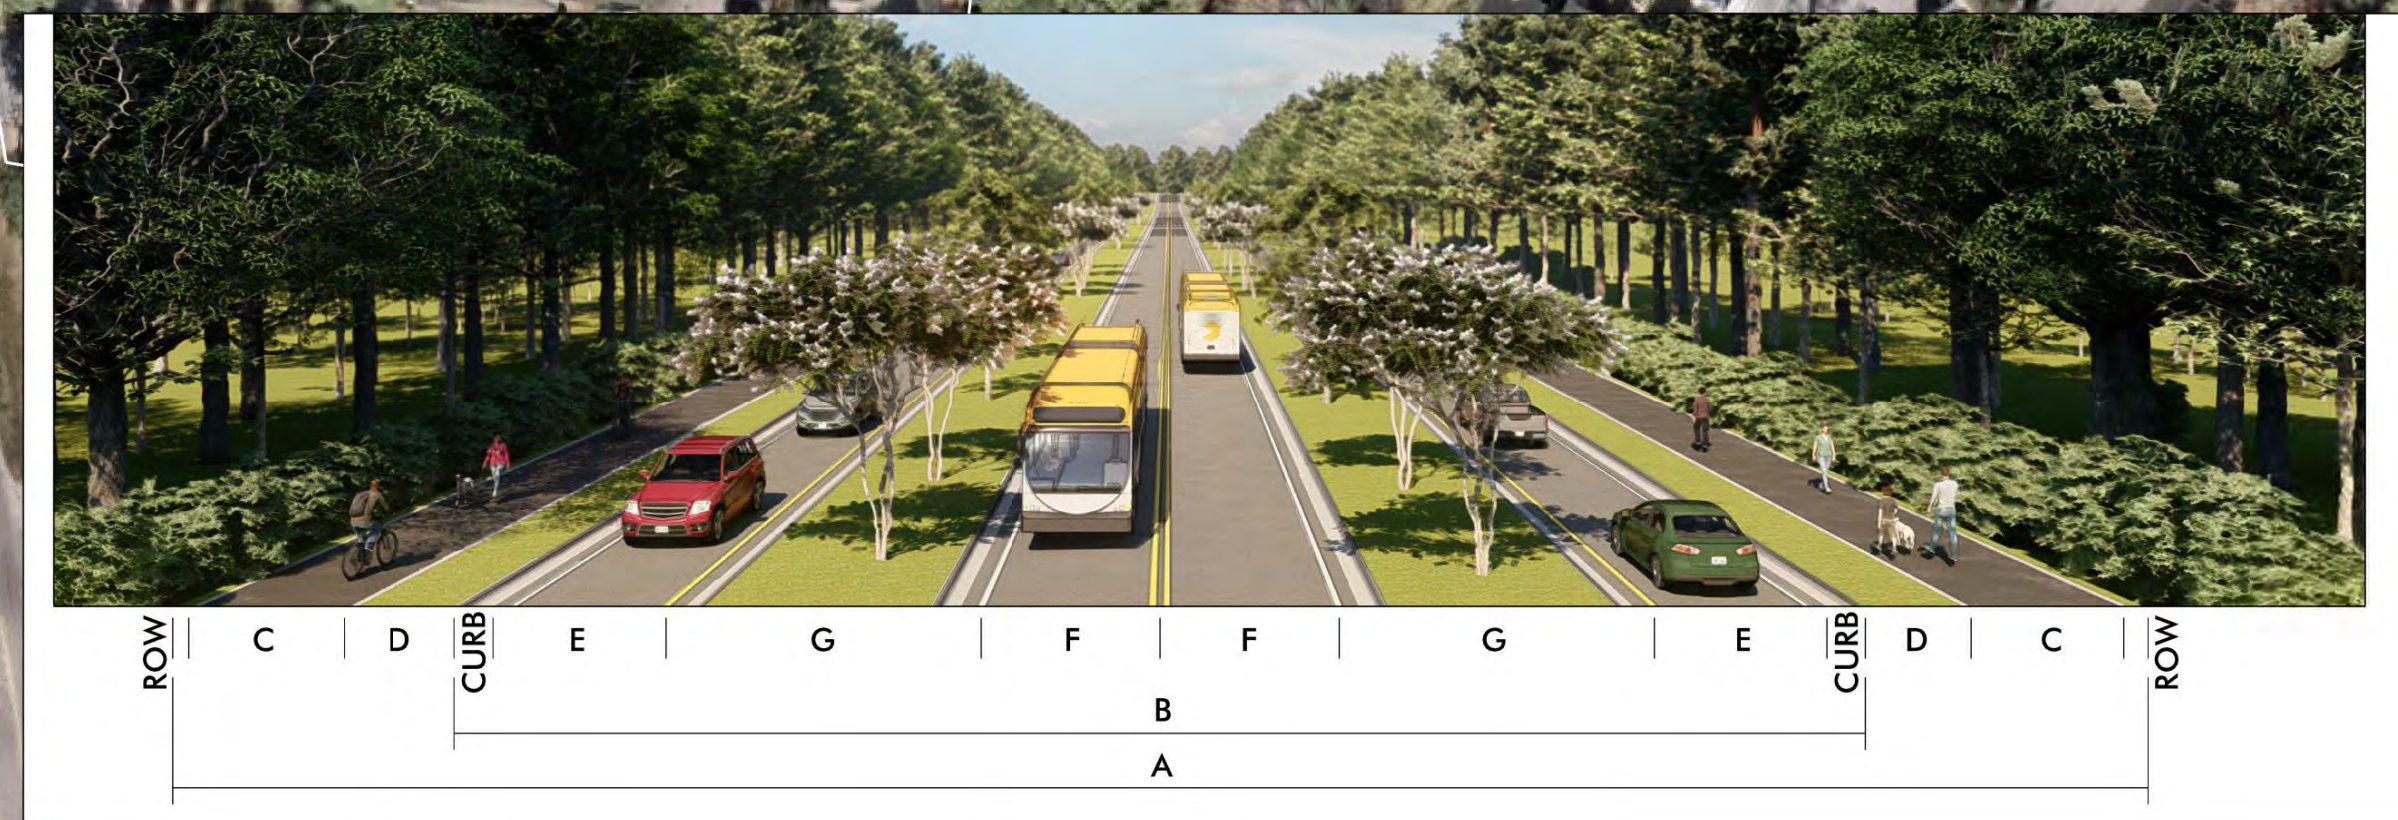
ROW
C
D
CURB
E
G
F
F
G
E
CURB
D
C
ROW
B
A

WESTERN BLVD.

WIDTH
A: RIGHT–OF–WAY WIDTH: VARIES 120′ TO 131′
B: BACK OF CURB TO BACK OF CURB: VARIES 69′ TO 87′

STREETSCAPE
C: SIDEPATH: 10′
D: BUFFER (PLANTED): 6′

TRAVELWAY
E: TRAVEL LANE: 12′
F: BRT LANE:12′
G: GRASS MEDIAN /MONOLITHIC ISLAND: VARIES 5.5′ TO 16.5′

GENERAL
WALKWAY TYPE: ASPHALT
PLANTING TYPE: GRASS /LANDSCAPING

WAKE WESTERN BRT
DESIGN PUBLIC MEETING MAP
WAKE COUNTY
LOCATION: WAKE BRT WESTERN BLVD CORRIDOR FROM DOWNTOWN CARY TO DOWNTOWN RALEIGH
SEPTEMBER 2026
SHEET 4 OF 13

WAKE WESTERN BRT
DESIGN PUBLIC MEETING MAP
WAKE COUNTY
LOCATION: WAKE BRT WESTERN BLVD CORRIDOR FROM DOWNTOWN CARY TO DOWNTOWN RALEIGH
SEPTEMBER 2026
SHEET 4 OF 13

RIGHT OF WAY NOTE

RIGHT OF WAY WIDTHS ARE PRELIMINARY AND ARE SUBJECT TO CHANGE BASED ON FINAL DESIGNS.

DRIVEWAY NOTE

DRIVEWAYS ARE PRELIMINARY AND ARE SUBJECT TO CHANGE. DRIVEWAY LOCATIONS WILL BE FINALIZED AT A LATER DATE.

UTILITY INFORMATION

TO PROVIDE GREATER VISUAL CLARITY, EXISTING AND PROPOSED UTILITIES ARE NOT SHOWN ON THESE MAPS OR ON OTHER DISPLAYS. THE UTILITY INFORMATION SHOWN ON THESE MAPS IS LIMITED TO LOCATIONS OF MAJOR EXISTING AND POTENTIAL UTILITY EASEMENTS. THE DESIGNS SHOWN ON THESE MAPS, INCLUDING UTILITY EASEMENTS, ARE PRELIMINARY AND ARE SUBJECT TO CHANGE.

DESIGN DATA

FUNCTIONAL CLASS. = MINOR ARTERIAL
DESIGN SPEED = 50 MPH
MAX SUPERELEV. = 0.04
DATE OF ORTHOPHOTOGRAPHY = MAR. 2026 (NEARMAP)

WAKE WESTERN BRT

DESIGN PUBLIC MEETING MAP

WAKE COUNTY

LOCATION: WAKE BRT WESTERN BOULEVARD CORRIDOR FROM DOWNTOWN CARY TO DOWNTOWN RALEIGH

SEPTEMBER 2026

SHEET 5 OF 13

INCOMPLETE PLANS
DO NOT USE FOR R/W ACQUISITION

PRELIMINARY PLANS
DO NOT USE FOR CONSTRUCTION

JONES FRANKLIN RD.

WIDTH
A: RIGHT–OF–WAY WIDTH: EXISTING
B: BACK OF CURB TO BACK OF CURB: VARIES 72′ TO 78′

STREETSCAPE
C: SIDEPATH: 10′
D: BUFFER (PLANTED): 6′

TRAVELWAY
E: TRAVEL LANE: 12′
F: BRT /BAT LANE:12′
G: GRASS MEDIAN /MONOLITHIC ISLAND: VARIES 5.5′ TO 16.5′

GENERAL
WALKWAY TYPE: ASPHALT
PLANTING TYPE: GRASS /LANDSCAPING

ROW
C
D
CURB
F
E
E
E
E
F
CURB
C
ROW
B
A
50′
0′
50′
100′
25′
(ENGLISH)
403 WEST APARTMENT COMPLEX
WOLF DEN LN
WOLF WOOD DR
WOLF WAY
WOLF VIEW DR
WOLF GLEN CT
EXISTING ROW AND PROPERTY LINES APPROXIMATED AT THIS LOCATION
OAKDALE DR
PALOMA RALEIGH APARTMENT COMPLEX
WHITEHURST WAY
REPUBLIC AT RALEIGH APARTMENT COMPLEX
VAN LIEW WAY
CASE TERRACE
SHAVLIK TRAIL
FEATHERS LN
WAYCROSS ST
BURTON AVE
RED LN
ASHBURY DR
ASHBURY RD
MATCHLINE –L06B– STA. 69+00 SEE SHEET 4
70+00 (-L06B-)
80+00 (-L06B-)
90+00 (-L06B-)
100+00 (-L06B-)
VIE RALEIGH LLC
UNIVERSITY HOUSE RALEIGH LP
CITY OF RALEIGH
SOUTHERN REPAIR SERVICE INC
EVERETT REALTY LLC
OWENS, TIMOTHY F
TIMOTHY F OWENS
-Y15-
-L06B-
BRT CENTER STATION
WESTERN BLVD
WOLF CREEK DEVELOPMENT PHASE TWO LLC
UNIVERSITY HOUSE RALEIGH
JEFFREY L CUTLIP
JRA REAL ESTATE LLC
GINKGO ARBOR CREEK LLC
CHESNUT HILLS APARTMENTS LLC
MILCHEST PL
CHESNUT HILLS APARTMENT COMPLEX
CHESTHILL DR
EVERGREEN CONSTRUCTION CO
REDWOLF CROSSINGS TOWNHOMES HOMEOWNERS ASSOCIATION
PROP RETAINING WALL
EXISTING ROW AND PROPERTY LINES APPROXIMATED AT THESE LOCATIONS
PRICE, VAN JR
PRICE, JANET W
MORRIS E HONEA
XEBEC WAY
-Y22-
MKL HOLDINGS COMPANY
CHRIST FIRST CHRISTIAN FELLOWSHIP CENTER CDCFC INC
DAVOLD & ARSHAD AHMADI-TORSHIZI
AMY MICHEIIE AHMADI-TORSHIZI, SOHAIR GIBBS
BETTY ANNE GEORGE W LENNON
BULLUCK, JEFF C
BULLUCK, JOYCE B
LEE, RICHARD S JR
LENNON, GEORGE W
LENNON, BETTY ANNE
PURVIS, JOSEPH D
PURVIS, LISA B
HUYNH, DUY
-Y21-
-Y18-
-Y19-
RITE LIVING LLC
FATHEMA, HANIJ AZAM CHOWDHURY, MOHAMMAD SHAFIUL
ANTONY, ALVIN KANDATT TRUSTEE YAP, LLAMADO JENNIFER TRUSTEE
FAREED, FIAZ KHAJA FIAZUDDIN, MOHIB
ZHOU, MINWEN NIAN, CHENGFENG
SHABBIR, SELMAN SHABBIR, SEYMA B
JSK CREATIVE HOLDINGS LLC
SMITH, SAMANTHA A
FIELDSPRING LN
YEUNG, SHIN YIING
YEUNG, CHING-KIT
PEDERSEN, BJORN PEDERSEN, RUTH H
ASFARI, AMIN LEANA, VASILICA
BUCK JONES RD
WILMOT DR
EXIST GORALEIGH & GOCARY BUS STOP
BELLSOUTH TELECOMMUNICATIONS INC
EXIST GOTRIANGLE BUS STOP
JONES FRANKLIN RD
-L07-
10+00 (-L07-)
20+00 (-L07-)
HUNT CLUB LN
HUNTERS GLEN LL LLC
BRT SIDE STATION
EXIST GORALEIGH BUS STOP
BRT SIDE STATION
EXIST GOTRIANGLE & GORALEIGH & GOCARY BUS STOP
SONIC DRIVE-IN
BRT QUEUE JUMP
SPIRIT MASTER FUNDING VII LLC
SRP PLAZA WEST LLC
PLAZA WEST SHOPPING CENTER
PLAZA WEST OFFICE CONDOMINIUM
T ED TRUSTEE THOMAS EDWARD BAILEY REVOCABLE TRUST BAILEY
T ED TRUSTEE THOMAS EDWARD BAILEY REVOCABLE TRUST
DEMITRIUS J & JOHN ILIOROULOS
15 JONES FRANKLIN ROAD LLC
CASTLEBURY PROPERTIES LLC
MARY GEORGAR BASIL G BAKS
WILLIE B & EMILY JANE WALTON
-L08WB-
HILLSBOROUGH ST
EXIST GOTRIANGLE BUS STOP
XL SOCCER WORLD LLC
SOFIVE SOCCER CENTERS
MATCHLINE –L08WB– STA. 17+00 SEE SHEET 6
2031 PEAK HOUR TRAFFIC (AM) (PM)
WOLFE WOOD DR
WESTERN BLVD
BUCK JONES RD
XEBEC WAY
FIELD SPRING LN
WESTERN BLVD (-L06B-)
JONES FRANKLIN RD
HUNT CLUB LN
HILLSBOROUGH ST
ROW
C
D
CURB
F
G
F
E
E
CURB
D
C
ROW
B
A

WESTERN BLVD.

WIDTH
A: RIGHT–OF–WAY WIDTH: VARIES 120′ TO 131′
B: BACK OF CURB TO BACK OF CURB: VARIES 69′ TO 87′

STREETSCAPE
C: SIDEPATH: 10′
D: BUFFER (PLANTED): 6′

TRAVELWAY
E: TRAVEL LANE: 12′
F: BRT LANE:12′
G: GRASS MEDIAN /MONOLITHIC ISLAND: VARIES 5.5′ TO 16.5′

GENERAL
WALKWAY TYPE: ASPHALT
PLANTING TYPE: GRASS /LANDSCAPING

LEGEND

🟫	BUILDINGS	🟨	PROP MUP /SIDEWALK
⬜	EXISTING RIGHT OF WAY	🟪	RAILROAD RIGHT OF WAY
🟩	PROPOSED RIGHT OF WAY	🟦	LAKES, RIVER, STREAMS AND PONDS
▨	PROPOSED EASEMENTS (DRAINAGE, CONSTRUCTION, AND UTILITY)	🟪	EXISTING UTILITY EASEMENT
⬛	EXISTING ROADWAY	▨	CEMETERIES
▨	EXISTING ROADWAY TO BE REMOVED	HPB	HISTORIC PROPERTY BOUNDARY
🟨	PROPOSED PAVEMENT	⩡⩡⩡⩡⩡	WETLAND
⬜	PROPOSED FUTURE ROADWAY	—JS—	WETLAND LIMITS BOUNDARY
🟩	PROPOSED GRASS MEDIAN	—	JURISDICTIONAL STREAM LINES
┈	BRT IN MIXED TRAFFIC	— —	PROPERTY LINES
🟥	BRT ONLY LANE	— C —	PROP CUT SLOPE
🟥	BRT CONCRETE PAVEMENT	— F —	PROP FILL SLOPE
🟦	BRT STATION	- - - -	CITY LIMITS
▨	FUTURE BRT STATION	2028 2048	PRESENT AVERAGE DAILY TRAFFIC FUTURE AVERAGE DAILY TRAFFIC
🟥	PROPOSED STRUCTURES, ISLANDS, WALLS, CURB AND GUTTER	🚦	EXIST TRAFFIC SIGNAL
▨	EXISTING STRUCTURES, ISLANDS, WALLS, CURB AND GUTTER TO BE RETAINED	🚦	PROPOSED TRAFFIC SIGNAL
▨	EXISTING SIDEWALK TO BE RETAINED		
▨	EXISTING CULVERTS TO BE RETAINED		
▨	EXISTING STRUCTURES, ISLANDS, WALLS, SIDEWALK, CURB AND GUTTER TO BE REMOVED		

LEGEND
BUILDINGS
EXISTING RIGHT OF WAY
PROPOSED RIGHT OF WAY
PROPOSED EASEMENTS (DRAINAGE, CONSTRUCTION, AND UTILITY)
EXISTING ROADWAY
EXISTING ROADWAY TO BE REMOVED
PROPOSED PAVEMENT
PROPOSED FUTURE ROADWAY
PROPOSED GRASS MEDIAN
BRT IN MIXED TRAFFIC
BRT ONLY LANE
BRT CONCRETE PAVEMENT
BRT STATION
FUTURE BRT STATION
PROPOSED STRUCTURES, ISLANDS, WALLS, CURB AND GUTTER
EXISTING STRUCTURES, ISLANDS, WALLS, CURB AND GUTTER TO BE RETAINED
EXISTING SIDEWALK TO BE RETAINED
EXISTING CULVERTS TO BE RETAINED
EXISTING STRUCTURES, ISLANDS, WALLS, SIDEWALK, CURB AND GUTTER TO BE REMOVED
PROP MUP /SIDEWALK
RAILROAD RIGHT OF WAY
LAKES, RIVER, STREAMS AND PONDS
EXISTING UTILITY EASEMENT
CEMETERIES
HISTORIC PROPERTY BOUNDARY
WETLAND
WETLAND LIMITS BOUNDARY
JURISDICTIONAL STREAM LINES
PROPERTY LINES
PROP CUT SLOPE
PROP FILL SLOPE
CITY LIMITS
PRESENT AVERAGE DAILY TRAFFIC
FUTURE AVERAGE DAILY TRAFFIC
EXIST TRAFFIC SIGNAL
PROPOSED TRAFFIC SIGNAL

WAKE WESTERN BRT
DESIGN PUBLIC MEETING MAP
WAKE COUNTY
LOCATION: WAKE BRT WESTERN BLVD CORRIDOR FROM DOWNTOWN CARY TO DOWNTOWN RALEIGH
SEPTEMBER 2026
SHEET 5 OF 13

SHEET 5 OF 13

RIGHT OF WAY NOTE

RIGHT OF WAY WIDTHS ARE PRELIMINARY AND ARE SUBJECT TO CHANGE BASED ON FINAL DESIGNS.

DRIVEWAY NOTE

DRIVEWAYS ARE PRELIMINARY AND ARE SUBJECT TO CHANGE. DRIVEWAY LOCATIONS WILL BE FINALIZED AT A LATER DATE.

UTILITY INFORMATION

TO PROVIDE GREATER VISUAL CLARITY, EXISTING AND PROPOSED UTILITIES ARE NOT SHOWN ON THESE MAPS OR ON OTHER DISPLAYS. THE UTILITY INFORMATION SHOWN ON THESE MAPS IS LIMITED TO LOCATIONS OF MAJOR EXISTING AND POTENTIAL UTILITY EASEMENTS. THE DESIGNS SHOWN ON THESE MAPS, INCLUDING UTILITY EASEMENTS, ARE PRELIMINARY AND ARE SUBJECT TO CHANGE.

DESIGN DATA

FUNCTIONAL CLASS. = PRINCIPAL ARTERIAL
DESIGN SPEED = 50 MPH
MAX SUPERELEV. = 0.04
DATE OF ORTHOPHOTOGRAPHY = MAR. 2026 (NEARMAP)

Raleigh

WAKE WESTERN BRT

DESIGN PUBLIC MEETING MAP

WAKE COUNTY

LOCATION: WAKE BRT WESTERN BOULEVARD CORRIDOR FROM DOWNTOWN CARY TO DOWNTOWN RALEIGH

SEPTEMBER 2026

SHEET 6 OF 13

INCOMPLETE PLANS
DO NOT USE FOR R/W ACQUISITION

PRELIMINARY PLANS
DO NOT USE FOR CONSTRUCTION

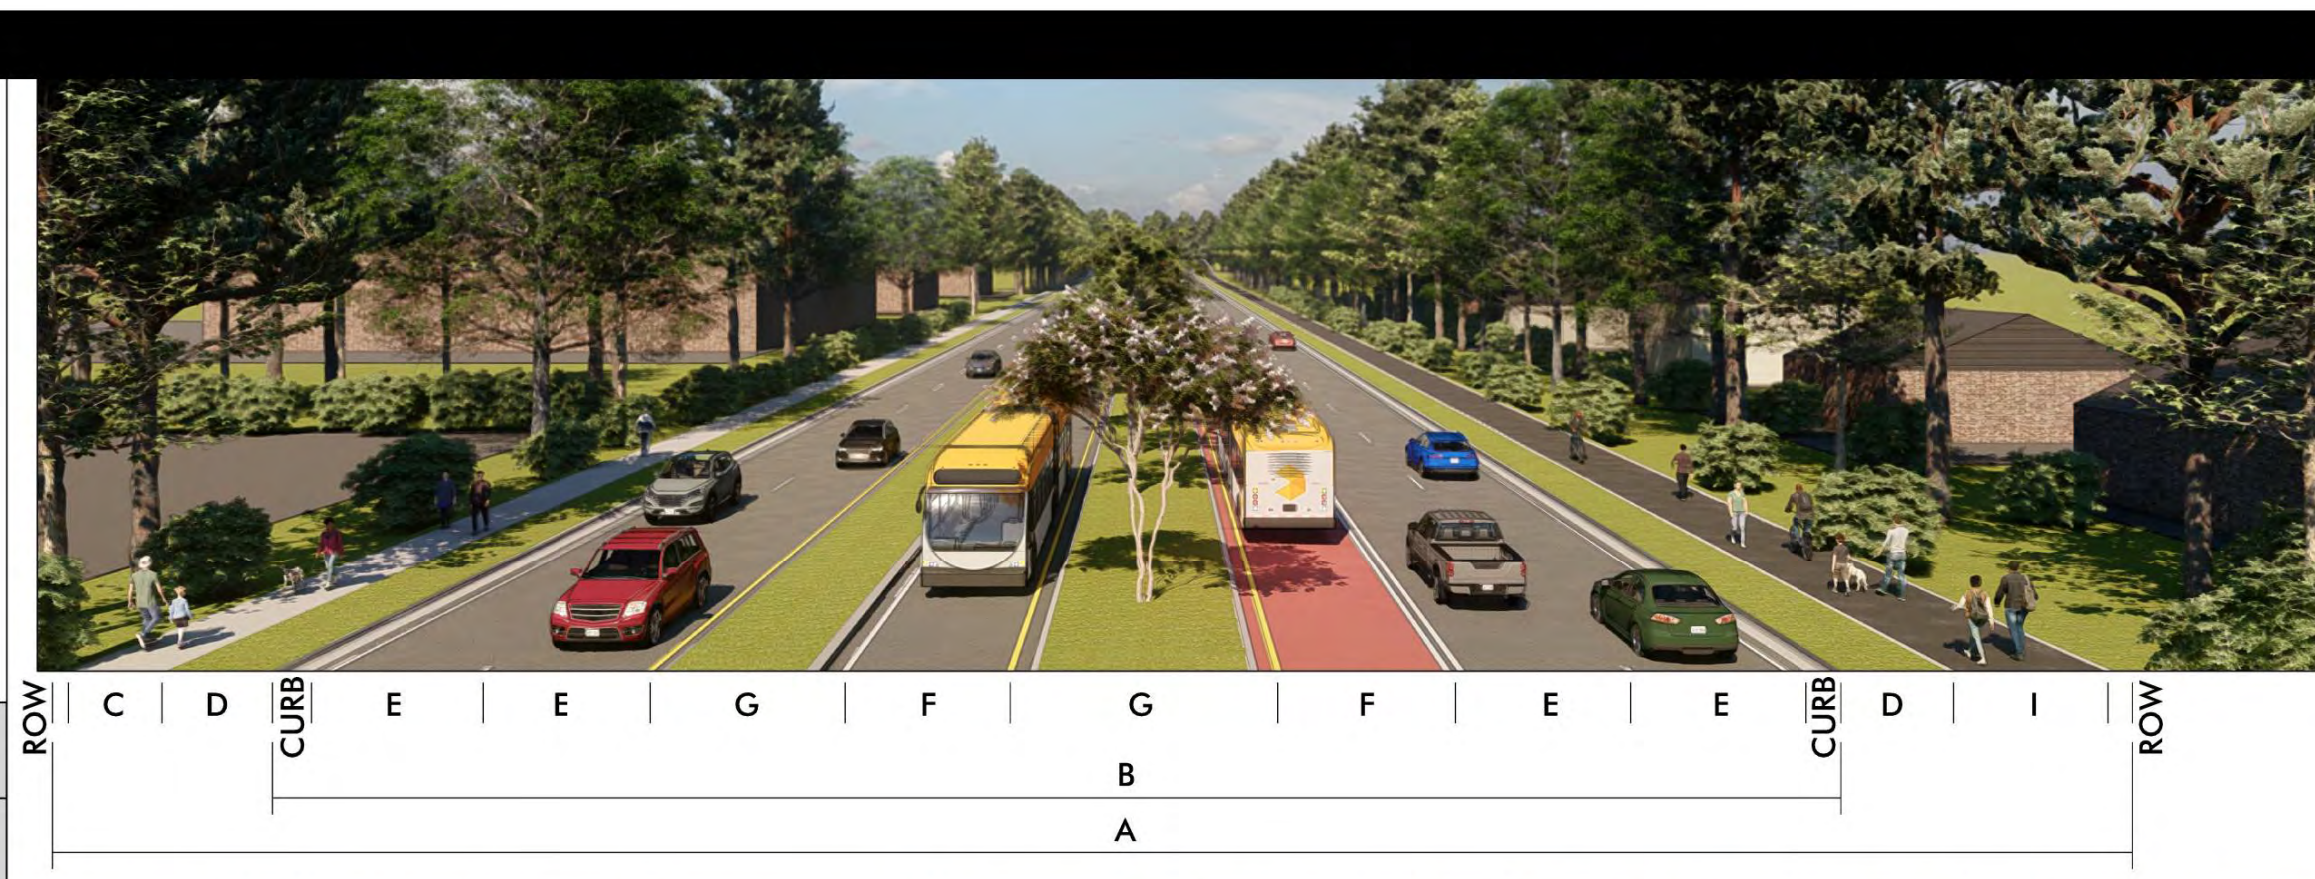
ROW
C
D
CURB
E
E
G
F
G
F
E
E
CURB
D
I
ROW
B
A

WESTERN BLVD.

WIDTH
A: RIGHT-OF-WAY WIDTH: VARIES EXISTING TO 156′
B: BACK OF CURB TO BACK OF CURB: VARIES 76.5′ TO 123′

STREETSCAPE
C: SIDEWALK: 6′
D: BUFFER (PLANTED): 6′
I: SIDEPATH: 10′

TRAVELWAY
E: TRAVEL LANE: 11′
F: BRT LANE: VARIES 11′ TO 12′
G: GRASS MEDIAN / MONOLITHIC ISLAND: VARIES 0′ TO 15′

GENERAL
WALKWAY TYPE: ASPHALT
PLANTING TYPE: GRASS / LANDSCAPING

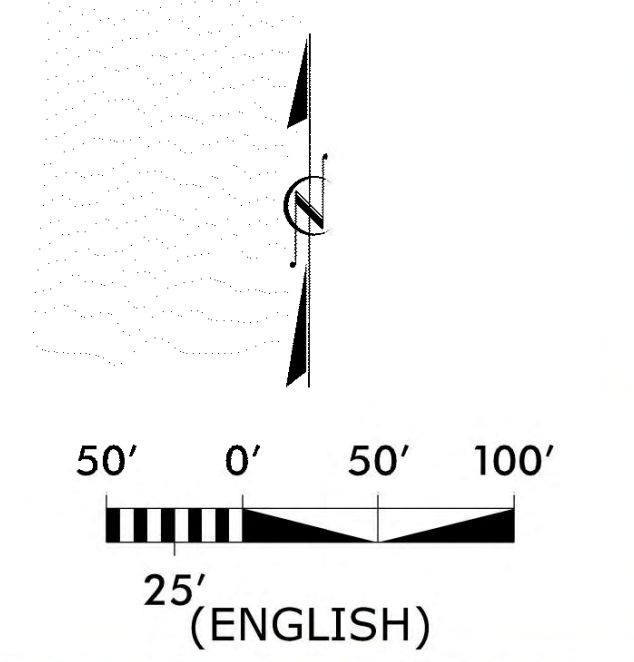
50′
0′
50′
100′
25′
(ENGLISH)

LEGEND

🟫	BUILDINGS
▨	EXISTING RIGHT OF WAY
🟩	PROPOSED RIGHT OF WAY
▨	PROPOSED EASEMENTS (DRAINAGE, CONSTRUCTION, AND UTILITY)
▨	EXISTING ROADWAY
▨	EXISTING ROADWAY TO BE REMOVED
🟨	PROPOSED PAVEMENT
▨	PROPOSED FUTURE ROADWAY
🟩	PROPOSED GRASS MEDIAN
┅	BRT IN MIXED TRAFFIC
🟥	BRT ONLY LANE
▨	BRT CONCRETE PAVEMENT
🟦	BRT STATION
▨	FUTURE BRT STATION
🟥	PROPOSED STRUCTURES, ISLANDS, WALLS, CURB AND GUTTER
▨	EXISTING STRUCTURES, ISLANDS, WALLS, CURB AND GUTTER TO BE RETAINED
▨	EXISTING SIDEWALK TO BE RETAINED
▨	EXISTING CULVERTS TO BE RETAINED
▨	EXISTING STRUCTURES, ISLANDS, WALLS, SIDEWALK, CURB AND GUTTER TO BE REMOVED
▨	PROP MUP /SIDEWALK
🟪	RAILROAD RIGHT OF WAY
🟦	LAKES, RIVER, STREAMS AND PONDS
▨	EXISTING UTILITY EASEMENT
▨	CEMETERIES
HPB	HISTORIC PROPERTY BOUNDARY
⩛⩛⩛	WETLAND
—JS—	WETLAND LIMITS BOUNDARY
—	JURISDICTIONAL STREAM LINES
▭	PROPERTY LINES
— — C — —	PROP CUT SLOPE
— — F — —	PROP FILL SLOPE
- - - -	CITY LIMITS
2028 2048	PRESENT AVERAGE DAILY TRAFFIC FUTURE AVERAGE DAILY TRAFFIC
🚦	EXIST TRAFFIC SIGNAL
🚦	PROPOSED TRAFFIC SIGNAL

MATCHLINE -L08WB- STA. 17+00 SEE SHEET 5
HILLSBOROUGH ST
-Y23B-
-Y23A-
EXIST GORALEIGH BUS STOP
BRADFORD PEAR CT
CAROLINA AVE
20+00 (-L08WB-)
10+00 (-L09-)
HILLSBOROUGH INVESTMENTS LLC
HILLSBOROUGH INVESTMENTS LLC
-Y25-
KELLEY HAMILTON & JOHN MARCHALL II FLYNN
ERSKINE TROY MCCAULEY
GLEN J ROSCIANO
LISA ACHATZ HAMMOND
MVR PROPERTIES LLC
MOUNT VERNON ASSOC LLC
LESLIE K & JOSEPH A GALLAGHER
MVR PROPERTIES LLC
WESTERN BLVD
-L08WB-
-L09-
-L08EB-
44′
33′
22′
25′
-Y24-
TENZING INVESTMENTS LLC
GLEN JAMES ROSCIANO
JERHAK LLC
EXIST GORALEIGH BUS STOP
TENZING INVESTMENTS LLC
JOAQUIN K VIGIL
JOHN MCCRIMMON JR CALLOWAY
LUCY L DIXON
HUNTERS GLEN LL LLC
CAROLINA AVE
-Y26-
GROVE AVE
LARRY JOE MCCLAMROCK
POECKE LLC
A SQUARED LLC
HEATHER DR
-Y28-
-Y27-
BRT SPLIT ISLAND STATION
COMMERCIAL SOFTWARE INC
JOYCE W TRUSTEE BOSTROM DIANNE W TRUSTEE BOSTROM
COLEMAN, CHRIS W COLEMAN, J EDDIE
COLEMAN, CHRISTOPHER W
DASMESH INC
PROP RETAINING WALL
20+00 (-L09-)
POWELL DR
-Y29B-
-Y29A-
EXIST GORALEIGH & GOTRIANGLE BUS STOP
JSMBB, LLC
NORTH STAR INVESTMENTS OF RALEIGH LLC
5104 WESTERN BOULEVARD CONDOMINIUM
5100 WESTERN BOULEVARD LLC
PINELAND CIRCLE
-Y30-
LINDSAY & MICHAEL W JR RIVERA, VALENTIN RODRIGUEZ BOULEVARD LLC
A SQUARED LLC
A SQUARED LLC
A SQUARED LLC
A SQUARED LLC
EXIST GORALEIGH & GOTRIANGLE BUS STOP
DIANNE TRUSTEE DIANNE BOSTROM REVOCABLE TRUST BOSTROM
WAKE COUNTY FARM BUREAU INC
COX BUSINESS ADVENTURES LLC
W&J LEASING COMPANY INC
W&J LEASING COMPANY INC
W&J LEASING COMPANY INC
BRT SPLIT ISLAND STATION
ROOPKALA INC
ANGELA K GUPTA
SANJAIK GUPTA
WILLIAM P D WYNNE
BOLICK PARK HOMEOWNERS ASSOCIATION INC
ALERCIA CT
MOYE DR
-Y31-
30+00 (-L09-)
JAMES S STYRON & AMANDA M FALKENBURY
PINELAND CIRCLE
-Y32-
ROBERT F RUSSELL
JAMAL J MOSABBEH 2004-0000359 LLC
TRAVIS & DIANE DENNING ALLEN
JEAN D & CHARLES R PHILBRICK
ROBERT L DANIELS
ROBERT LEE DANIELS
PROP FIRE STATION MEDIAN BREAK
TREK LN
VIOLET ANN WOODELL
GANNETT ST
ALTHA ST
40+00 (-L09-)
CHURCH OF GOD OF PROPHECY
CHURCH OF GOD OF PROPHECY
EXIST GORALEIGH BUS STOP
RALEIGH FIRE STATION 8
CITY OF RALEIGH
WESTERN PROFESSIONAL CENTER CONDO
CENTERBUD PL
DORIS I & JOHN L IRVIN #10 LLC ET AL EGERTON
EXIST GORALEIGH BUS STOP
ALL SAINTS ANGLICAN CHURCH
ALL SAINTS ANGLICAN CHURCH
-Y33-
ILA BEA MEDLIN, MARY F DAVIDSON-SNYDER
ELIZABETH PIPKIN
RUCHAN & MEHMET ZEKI KELESOGLU
MUNEVVER & ARIF OKTAY
EXIST GORALEIGH & GOTRIANGLE BUS STOP
LAWHORN ST
MEREDINO ST
-Y34-
DEBOY ST
CAROL & JAMES MCGARRAHAN
ANANYA SOLUTIONS, LLC
TIMOTHY GRUGANUS
CHASAVA PROPERTIES LLC
EDWIN EADS III TRUSTEE EDWIN E ANDREWS III LIVING TRUST
MARLOWE & MOYE LLC
-Y35-
AUTUMN WOODS OWNERS ASSN INC
BLUE RIDGE ROAD
WESTGROVE ST
50+00 (-L09-)
CP 4500 WESTERN LLC
FORMER K-MART
BRT QUEUE JUMP
-Y36-
BRT CENTER STATION
EXIST GORALEIGH BUS STOP
PROP RETAINING WALL
WESPARK OFFICE CONDOMINIUM
DETLING, PATRICK DETLING, MARIA
LI, GRACE YAHUI LI, JARVIS
KIADII, MOMOLUE J KIADII, MEMEZIE P
-Y37-
SCHAUB DR
COMMUNITY WORKFORCE COLUTONS, INC
BREWSTER DR
BAYFIELD DR
-L09WB-
-L09EB-
WESTERN BLVD
-L09- STA. 54+15 MATCHLINE SEE SHEET 7
2031 PEAK HOUR TRAFFIC (AM) (PM)
HILLSBOROUGH ST: 579/856, 49/24, 1757/2125, 944/1017, 1389/1244, 19/32, 887/1753, 104/637
CAROLINA AVE: 9/17, 4/7, 1785/2124, 35/20, 41/38, 6/18, 1757/2125, 5/10
GROVE AVE: 0/0, 0/0, 1798/2123, 22/18, 31/37, 9/19, 1785/2124, 0/0
HEATHER DR: 5/4, 0/3, 1841/2175, 57/58, 58/66, 1/8, 1798/2123, 5/1
POWELL DR: 475/584, 303/357, 2120/2426, 176/176, 358/437, 143/162, 1849/2175, 99/124
PINELAND CIRCLE W: 18/17, 5/4, 2112/2417, 0/0, 0/0, 0/0, 2120/2426, 13/13
MOYE DR: 0/0, 0/0, 2124/2415, 14/7, 16/16, 2/9, 2112/2417, 0/0
PINELAND CIRCLE E: 28/43, 8/31, 2112/2434, 0/0, 0/0, 0/0, 2124/2415, 20/12
GANNETT ST: 50/45, 17/26, 2096/2441, 0/0, 0/0, 0/0, 2112/2434, 33/19
DEBOY ST: 0/0, 0/0, 2141/2429, 56/26, 67/64, 11/38, 2096/2441, 0/0
MERENDINO ST: 33/37, 8/22, 2124/2436, 0/0, 0/0, 0/0, 2141/2429, 25/15
BLUE RIDGE RD: 1204/1516, 889/1083, 2674/2996, 0/0, 0/0, 0/0, 2124/2436, 327/478
SCHAUB DR: 0/0, 0/0, 2694/3016, 86/56, 152/92, 66/36, 2996, 0/0
WESTERN BLVD

LEGEND
BUILDINGS
EXISTING RIGHT OF WAY
PROPOSED RIGHT OF WAY
PROPOSED EASEMENTS (DRAINAGE, CONSTRUCTION, AND UTILITY)
EXISTING ROADWAY
EXISTING ROADWAY TO BE REMOVED
PROPOSED PAVEMENT
PROPOSED FUTURE ROADWAY
PROPOSED GRASS MEDIAN
BRT IN MIXED TRAFFIC
BRT ONLY LANE
BRT CONCRETE PAVEMENT
BRT STATION
FUTURE BRT STATION
PROPOSED STRUCTURES, ISLANDS, WALLS, CURB AND GUTTER
EXISTING STRUCTURES, ISLANDS, WALLS, CURB AND GUTTER TO BE RETAINED
EXISTING SIDEWALK TO BE RETAINED
EXISTING CULVERTS TO BE RETAINED
EXISTING STRUCTURES, ISLANDS, WALLS, SIDEWALK, CURB AND GUTTER TO BE REMOVED
PROP MUP /SIDEWALK
RAILROAD RIGHT OF WAY
LAKES, RIVER, STREAMS AND PONDS
EXISTING UTILITY EASEMENT
CEMETERIES
HISTORIC PROPERTY BOUNDARY
WETLAND
WETLAND LIMITS BOUNDARY
JURISDICTIONAL STREAM LINES
PROPERTY LINES
PROP CUT SLOPE
PROP FILL SLOPE
CITY LIMITS
2028 PRESENT AVERAGE DAILY TRAFFIC
2048 FUTURE AVERAGE DAILY TRAFFIC
EXIST TRAFFIC SIGNAL
PROPOSED TRAFFIC SIGNAL

Raleigh
WAKE WESTERN BRT
DESIGN PUBLIC MEETING MAP
WAKE COUNTY
LOCATION: WAKE BRT WESTERN BLVD CORRIDOR FROM DOWNTOWN CARY TO DOWNTOWN RALEIGH
SEPTEMBER 2026
SHEET 6 OF 13

WAKE WESTERN BRT
DESIGN PUBLIC MEETING MAP
WAKE COUNTY
LOCATION: WAKE BRT WESTERN BLVD CORRIDOR FROM DOWNTOWN CARY TO DOWNTOWN RALEIGH
SEPTEMBER 2026
SHEET 6 OF 13
Raleigh

LEGEND

🟫	BUILDINGS
⬜	EXISTING RIGHT OF WAY
🟩	PROPOSED RIGHT OF WAY
▨	PROPOSED EASEMENTS (DRAINAGE, CONSTRUCTION, AND UTILITY)
⬜	EXISTING ROADWAY
▨	EXISTING ROADWAY TO BE REMOVED
🟨	PROPOSED PAVEMENT
▨	PROPOSED FUTURE ROADWAY
🟩	PROPOSED GRASS MEDIAN
┅	BRT IN MIXED TRAFFIC
🟥	BRT ONLY LANE
🟥	BRT CONCRETE PAVEMENT
🟦	BRT STATION
▨	FUTURE BRT STATION
🟥	PROPOSED STRUCTURES, ISLANDS, WALLS, CURB AND GUTTER
▨	EXISTING STRUCTURES, ISLANDS, WALLS, CURB AND GUTTER TO BE RETAINED
▨	EXISTING SIDEWALK TO BE RETAINED
▨	EXISTING CULVERTS TO BE RETAINED
▨	EXISTING STRUCTURES, ISLANDS, WALLS, SIDEWALK, CURB AND GUTTER TO BE REMOVED
🟨	PROP MUP /SIDEWALK
🟪	RAILROAD RIGHT OF WAY
🟦	LAKES, RIVER, STREAMS AND PONDS
🟪	EXISTING UTILITY EASEMENT
▨	CEMETERIES
🟧	HISTORIC PROPERTY BOUNDARY
⚹⚹⚹⚹⚹	WETLAND
—JS—	WETLAND LIMITS BOUNDARY
—	JURISDICTIONAL STREAM LINES
⬜	PROPERTY LINES
– – C – –	PROP CUT SLOPE
– – F – –	PROP FILL SLOPE
- - - - -	CITY LIMITS
2028 2048	PRESENT AVERAGE DAILY TRAFFIC FUTURE AVERAGE DAILY TRAFFIC
🚦	EXIST TRAFFIC SIGNAL
🚦	PROPOSED TRAFFIC SIGNAL

RIGHT OF WAY NOTE

RIGHT OF WAY WIDTHS ARE PRELIMINARY AND ARE SUBJECT TO CHANGE BASED ON FINAL DESIGNS.

DRIVEWAY NOTE

DRIVEWAYS ARE PRELIMINARY AND ARE SUBJECT TO CHANGE. DRIVEWAY LOCATIONS WILL BE FINALIZED AT A LATER DATE.

UTILITY INFORMATION

TO PROVIDE GREATER VISUAL CLARITY, EXISTING AND PROPOSED UTILITIES ARE NOT SHOWN ON THESE MAPS OR ON OTHER DISPLAYS. THE UTILITY INFORMATION SHOWN ON THESE MAPS IS LIMITED TO LOCATIONS OF MAJOR EXISTING AND POTENTIAL UTILITY EASEMENTS. THE DESIGNS SHOWN ON THESE MAPS, INCLUDING UTILITY EASEMENTS, ARE PRELIMINARY AND ARE SUBJECT TO CHANGE.

DESIGN DATA

FUNCTIONAL CLASS. = PRINCIPAL ARTERIAL
DESIGN SPEED = 50 MPH
MAX SUPERELEV. = 0.04
DATE OF ORTHOPHOTOGRAPHY = MAR. 2026 (NEARMAP)

INCOMPLETE PLANS
DO NOT USE FOR R/W ACQUISITION
PRELIMINARY PLANS
DO NOT USE FOR CONSTRUCTION

Raleigh

WAKE WESTERN BRT

DESIGN PUBLIC MEETING MAP

WAKE COUNTY

LOCATION: FROM WESTERN BLVD TO DOWNTOWN RALEIGH
AUGUST 2026
SHEET 7 OF 13

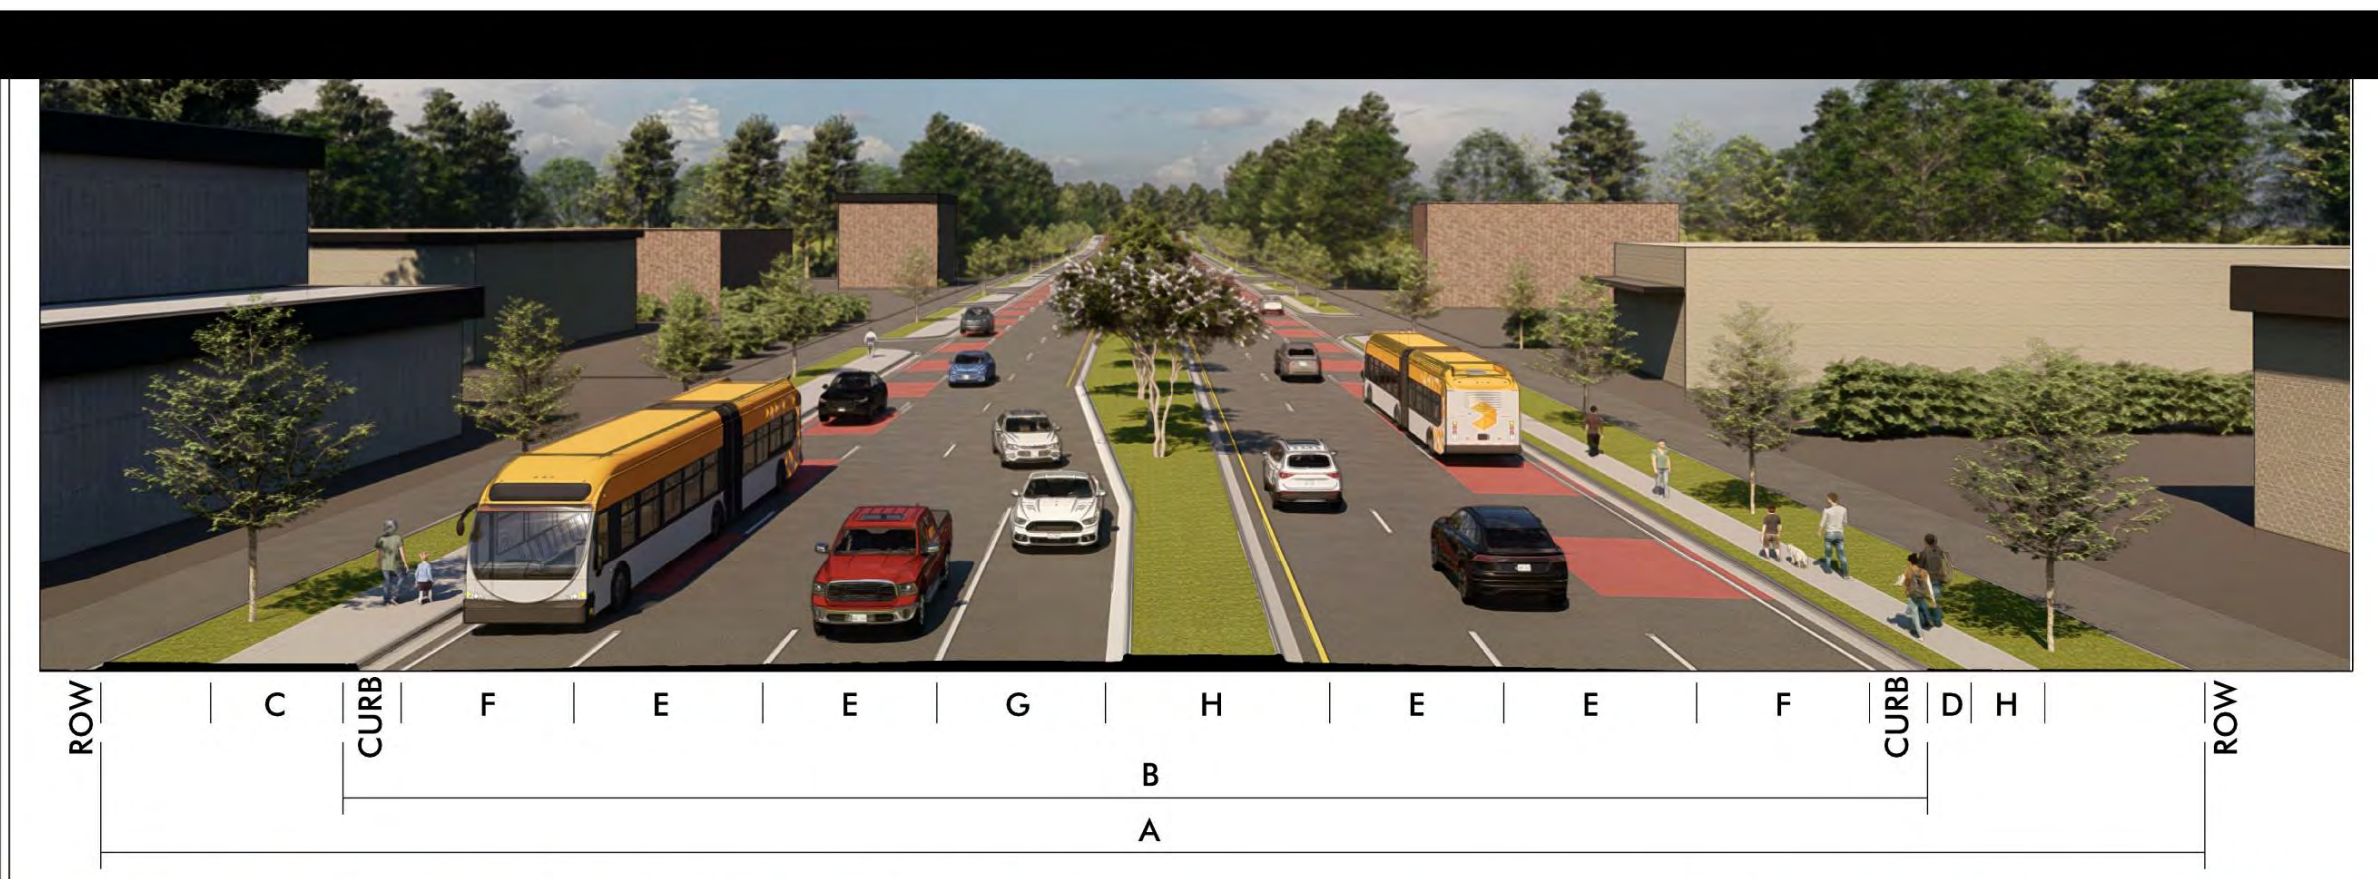
ROW
C
CURB
F
E
E
G
H
E
E
F
CURB
D
H
ROW
B
A

WESTERN BLVD.

WIDTH
A: RIGHT–OF–WAY WIDTH: EXISTING
B: BACK OF CURB TO BACK OF CURB: 92'–6"

STREETSCAPE
C: SIDEPATH: 8'
D: BUFFER: 2'
H: SIDEWALK: 6'

TRAVELWAY
E: TRAVEL LANE: 11'
F: BAT LANE: 11'
G: LEFT TURN LANE: 0 – 11'
H MEDIAN: 8'–6"– 19'–6"

GENERAL
WALKWAY TYPE: ASPHALT /CONCRETE
PLANTING TYPE: GRASS /LANDSCAPING

50' 0' 50' 100'
25'
(ENGLISH)

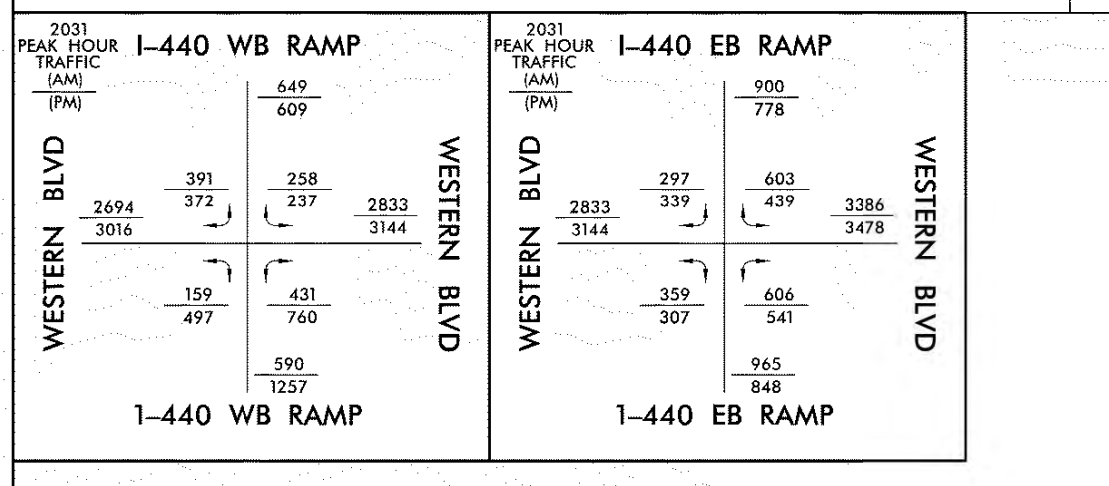
2031 PEAK HOUR TRAFFIC (AM) (PM)
I–440 WB RAMP
649/609
391/372
258/237
2694/3016
2833/3144
159/497
431/760
590/1257
WESTERN BLVD
WESTERN BLVD
I–440 WB RAMP
2031 PEAK HOUR TRAFFIC (AM) (PM)
I–440 EB RAMP
900/778
297/339
603/439
2833/3144
3386/3478
359/307
606/541
965/848
WESTERN BLVD
WESTERN BLVD
I–440 EB RAMP

INTERSTATE 440
MATCHLINE –L09– STA. 54+15 SEE SHEET 6
–L09–
–L10–
LORIMER ROAD APARTMENTS LLC
SHAFIK & AZIZ LLC
SHAFIK & AZIZ LLC
JANET P & HARVEY L MOSS
JANET P & HARVEY L MOSS
CHANEY RD
J C EDWARDS
J C EDWARDS
WESTERN BLVD (SR-1012)
HSF RALEIGH INVESTORS LLC
METHOD RD
W B SEYMOUR
L10– 80
COOK OUT WESTERN BLVD INC
BRT SIDE STATION
NCP WESTERN BLVD LLC
FOOD LION
UTILITY EASEMENT
SPEEDWAY LLC
3908 WESTERN BLVD LLC
RALEIGH INVESTMENT GROUP LLC
BOULE– VARD REALTY LLC
L10– 90
BOULEVARD REALTY LLC
WHITMORE DR
MAIDEN LANE, LLC WILLIAMS, MASON LONG TRUSTEE
JZF PROPERTIES LLC HADDOCK FAMILY PROPERTIES LLC
BILLIE TRIPLET ISBELL
JOSHUA PARRISH
JOSHUA PARRISH
MARILYN B & DAVID J MARTIN
MIRELA GOLINSKA & CASEY E ROCHE
SANJAI K TRUSTEE WILSON G BANEGAS– GUPTA TRUST THE GUPTA
SANJAI K TRUSTEE WILSON G BANEGAS– GUPTA TRUST THE GUPTA
SANJAI K TRUSTEE WILSON G BANEGAS– GUPTA TRUST THE GUPTA
BHARATHA L & MURTHY G K MANNE
EMMANUEL ETHIOPIAN IN CHRISTIAN FELLOWSHIP CHURCH
DAVID J MARTIN
UTILITY EASEMENT
CHANEY RD
FUTURE KENT RD PROJECT
KENT RD
RUBY LEE DEAN
BEVERLY L HARRIS GOLDEN
TRIANGLE FAMILY SERVICES INC
ELJ II HOLDINGS LTD PTNRP
JULIE A & SCOTT B NEILSON
MDC NC1 LP LIMITED PARTNERSHIP
CMC ACQUISITION COMPANY 3 LLC
LONG– VIEW LEASING LLC
TUMBAPURA1 LLC
TUMBAPURA1 LLC
BRT SIDE STATION
CLANTON ST
–Y38–
BRT QUEUE JUMP
VFS LAND CO LLC
SABBI LLC
33'
19.5'
12'
INTERSTATE 440
MATCHLINE –L10– STA. 95+00 SEE SHEET 8

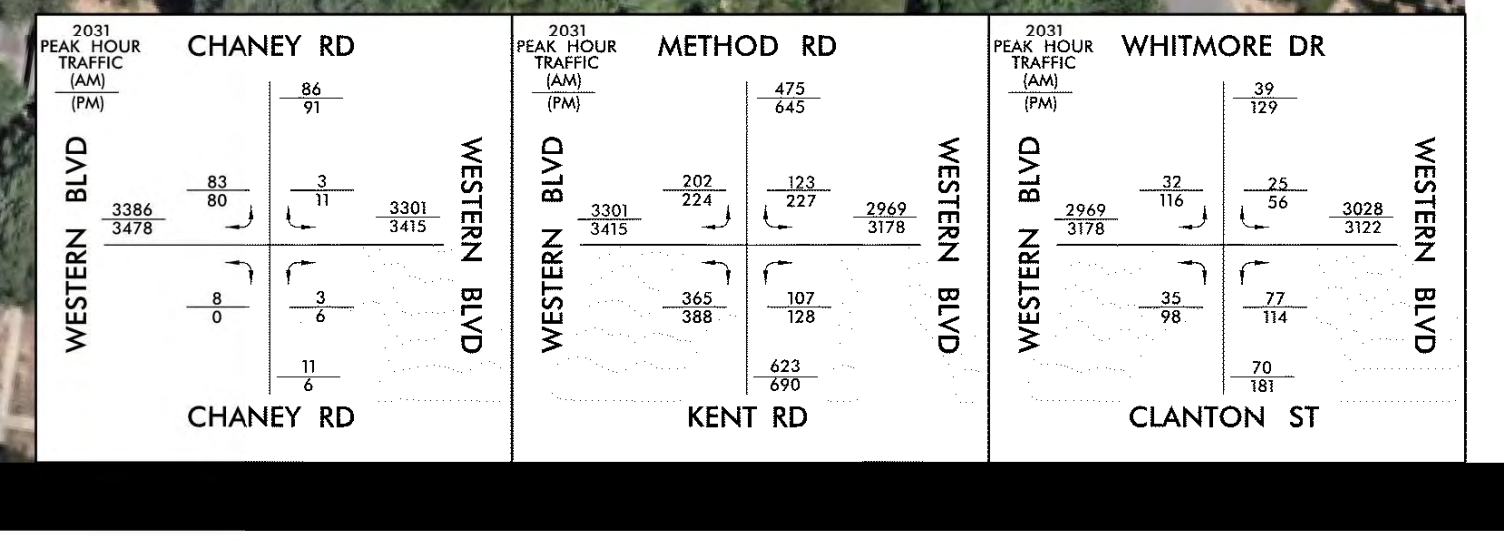
2031 PEAK HOUR TRAFFIC (AM) (PM)
CHANEY RD
86/91
83/80
3/11
3386/3478
3301/3415
8/0
3/6
11/6
WESTERN BLVD
WESTERN BLVD
CHANEY RD
2031 PEAK HOUR TRAFFIC (AM) (PM)
METHOD RD
475/645
202/224
123/227
3301/3415
2969/3178
365/388
107/128
623/690
WESTERN BLVD
WESTERN BLVD
KENT RD
2031 PEAK HOUR TRAFFIC (AM) (PM)
WHITMORE DR
39/129
32/116
25/56
2969/3178
3028/3122
35/98
77/114
70/181
WESTERN BLVD
WESTERN BLVD
CLANTON ST

Raleigh

WAKE WESTERN BRT
DESIGN PUBLIC MEETING MAP
WAKE COUNTY
LOCATION: FROM WESTERN BLVD TO DOWNTOWN RALEIGH
MAY 2026
SHEET 7 OF 13

LEGEND
BUILDINGS
EXISTING RIGHT OF WAY
PROPOSED RIGHT OF WAY
PROPOSED EASEMENTS (DRAINAGE, CONSTRUCTION, AND UTILITY)
EXISTING ROADWAY
EXISTING ROADWAY TO BE REMOVED
PROPOSED PAVEMENT
PROPOSED FUTURE ROADWAY
PROPOSED GRASS MEDIAN
BRT IN MIXED TRAFFIC
BRT ONLY LANE
BRT CONCRETE PAVEMENT
BRT STATION
FUTURE BRT STATION
PROPOSED STRUCTURES, ISLANDS, WALLS, CURB AND GUTTER
EXISTING STRUCTURES, ISLANDS, WALLS, CURB AND GUTTER TO BE RETAINED
EXISTING SIDEWALK TO BE RETAINED
EXISTING CULVERTS TO BE RETAINED
EXISTING STRUCTURES, ISLANDS, WALLS, SIDEWALK, CURB AND GUTTER TO BE REMOVED
PROP MUP /SIDEWALK
RAILROAD RIGHT OF WAY
LAKES, RIVER, STREAMS AND PONDS
EXISTING UTILITY EASEMENT
CEMETERIES
HISTORIC PROPERTY BOUNDARY
WETLAND
WETLAND LIMITS BOUNDARY
JURISDICTIONAL STREAM LINES
PROPERTY LINES
PROP CUT SLOPE
PROP FILL SLOPE
CITY LIMITS
2028 PRESENT AVERAGE DAILY TRAFFIC
2048 FUTURE AVERAGE DAILY TRAFFIC
EXIST TRAFFIC SIGNAL
PROPOSED TRAFFIC SIGNAL

Raleigh
WAKE WESTERN BRT
DESIGN PUBLIC MEETING MAP
WAKE COUNTY
LOCATION: FROM WESTERN BLVD TO DOWNTOWN RALEIGH
MAY 2026
SHEET 7 OF 13

WAKE WESTERN BRT

DESIGN PUBLIC MEETING MAP

WAKE COUNTY

LOCATION: FROM WESTERN BLVD
TO DOWNTOWN RALEIGH

AUGUST 2026

SHEET 8 0F 13

INCOMPLETE PLANS
DO NOT USE FOR R/W ACQUISITION

PRELIMINARY PLANS
DO NOT USE FOR CONSTRUCTION

RIGHT OF WAY NOTE

RIGHT OF WAY WIDTHS ARE PRELIMINARY AND ARE SUBJECT TO CHANGE BASED ON FINAL DESIGNS.

DRIVEWAY NOTE

DRIVEWAYS ARE PRELIMINARY AND ARE SUBJECT TO CHANGE. DRIVEWAY LOCATIONS WILL BE FINALIZED AT A LATER DATE.

UTILITY INFORMATION

TO PROVIDE GREATER VISUAL CLARITY, EXISTING AND PROPOSED UTILITIES ARE NOT SHOWN ON THESE MAPS OR ON OTHER DISPLAYS. THE UTILITY INFORMATION SHOWN ON THESE MAPS IS LIMITED TO LOCATIONS OF MAJOR EXISTING AND POTENTIAL UTILITY EASEMENTS. THE DESIGNS SHOWN ON THESE MAPS, INCLUDING UTILITY EASEMENTS, ARE PRELIMINARY AND ARE SUBJECT TO CHANGE.

DESIGN DATA

FUNCTIONAL CLASS. = PRINCIPAL ARTERIAL
DESIGN SPEED = 45 MPH
MAX SUPERELEV. = 0.04
DATE OF ORTHOPHOTOGRAPHY = MARCH. 2026 (NEARMAP)

LEGEND

🟫	BUILDINGS
▭	EXISTING RIGHT OF WAY
🟩	PROPOSED RIGHT OF WAY
▨	PROPOSED EASEMENTS (DRAINAGE, CONSTRUCTION, AND UTILITY)
▭	EXISTING ROADWAY
▨	EXISTING ROADWAY TO BE REMOVED
🟨	PROPOSED PAVEMENT
▨	PROPOSED FUTURE ROADWAY
🟩	PROPOSED GRASS MEDIAN
┅	BRT IN MIXED TRAFFIC
🟥	BRT ONLY LANE
▨	BRT CONCRETE PAVEMENT
🟦	BRT STATION
▨	FUTURE BRT STATION
🟥	PROPOSED STRUCTURES, ISLANDS, WALLS, CURB AND GUTTER
▨	EXISTING STRUCTURES, ISLANDS, WALLS, CURB AND GUTTER TO BE RETAINED
▨	EXISTING SIDEWALK TO BE RETAINED
▨	EXISTING CULVERTS TO BE RETAINED
▨	EXISTING STRUCTURES, ISLANDS, WALLS, SIDEWALK, CURB AND GUTTER TO BE REMOVED
🟨	PROP MUP /SIDEWALK
🟪	RAILROAD RIGHT OF WAY
🟦	LAKES, RIVER, STREAMS AND PONDS
🟪	EXISTING UTILITY EASEMENT
▨	CEMETERIES
🟧	HISTORIC PROPERTY BOUNDARY
⚲⚲⚲⚲⚲	WETLAND
—JS—	WETLAND LIMITS BOUNDARY
—	JURISDICTIONAL STREAM LINES
▭	PROPERTY LINES
– – C – –	PROP CUT SLOPE
– – F – –	PROP FILL SLOPE
– – – –	CITY LIMITS
2028	PRESENT AVERAGE DAILY TRAFFIC
2048	FUTURE AVERAGE DAILY TRAFFIC
●	EXIST TRAFFIC SIGNAL
●	PROPOSED TRAFFIC SIGNAL

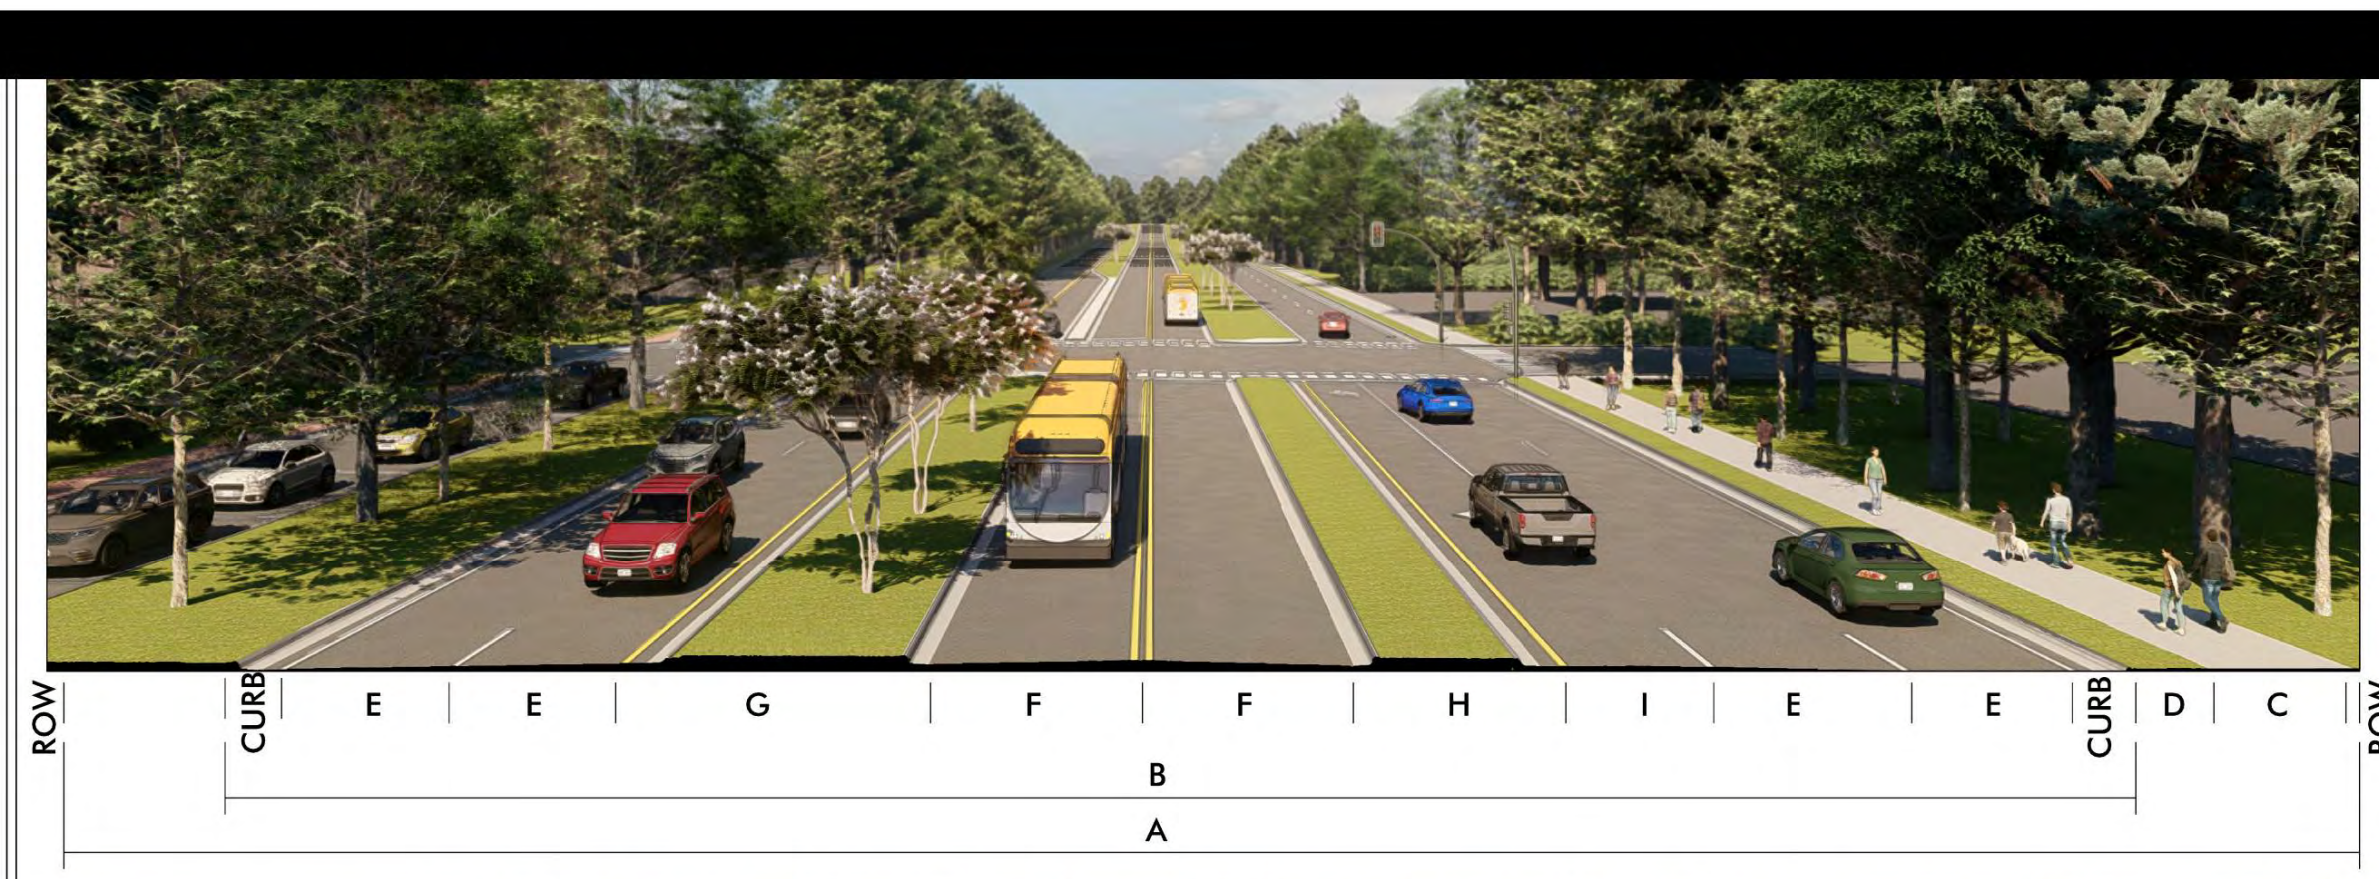
ROW
CURB
E
E
G
F
F
H
I
E
E
CURB
D
C
ROW
B
A

WESTERN BLVD.

WIDTH
A: RIGHT–OF–WAY WIDTH: EXISTING
B: BACK OF CURB TO BACK OF CURB: 106′

STREETSCAPE
C: SIDEPATH: 10′
D: BUFFER: 0 – 6′
H: SIDEWALK: 6′

TRAVELWAY
E: TRAVEL LANE: 11′
F: BRT LANE: 12′
G: MEDIAN: 16′–6″
H MEDIAN: 5′–6″ – 16′–6″
I LEFT TURN LANE: 0′ – 11′

GENERAL
WALKWAY TYPE: ASPHALT /CONCRETE
PLANTING TYPE: GRASS /LANDSCAPING

50′
0′
50′
100′
25′
(ENGLISH)
WOLF VILLAGE
UTILITY EASEMENT
FAUCETTE DRIVE
–Y39–
–SR1–
WESTERN BLVD (SR-1012)
GORMAN ST
–L10– 100
–L10– 110
–L10–
DAVID J MARTIN
ESTATE CO
BRT QUEUE JUMP
WENDY'S PROPERTIES LLC
–Y40–
CARLTON AVE
GORMAN ST
MATCHLINE –L10– STA. 95+00 SEE SHEET 7
STATE OF NORTH CAROLINA
MCKIMMON CENTER
VARSITY DR
–Y41–
NC STATE
BRT CENTER STATION
–L10– 120
–Y42–
VARSITY DR
STATE OF NORTH CAROLINA
DAN ALLEN DR
–Y43–
–Y44–
DAN ALLEN DR
CLARK STORES LLC
–L10– 130
EXIST GORALEIGH BUS STOP
FAUCETTE DRIVE
–SR1–
NAVY RESERVE CENTER
CI NC STUDENT HOUSING DST
BRT CENTER STATION
T&B ENTERPRISES OF RALEIGH INC
MORILL DR
–Y46–
WESTERN BLVD (SR-1012)
–L10– 140
AVENT FERRY RD (SR-1321)
ROMAN CATHOLIC DIOCESE
CBC REAL ESTATE COMPANY INC
MATCHLINE –L10– STA. 140+00 SEE SHEET 9
2031 PEAK HOUR TRAFFIC (AM) (PM)
WESTERN BLVD
WESTERN BLVD
3028 3122
3031 3123
5 9
8 10
13 19
CARLTON AVE
2031 PEAK HOUR TRAFFIC (AM) (PM)
GORMAN ST
1126 1228
3031 3123
230 221
504 516
2972 3121
377 366
84 92
893 927
GORMAN ST
2031 PEAK HOUR TRAFFIC (AM) (PM)
VARSITY DR
387 471
2972 3121
116 120
108 114
2678 2725
363 466
77 76
603 779
VARSITY DR
2031 PEAK HOUR TRAFFIC (AM) (PM)
DAN ALLEN DR
219 424
2678 2725
52 81
149 260
2857 3007
18 62
54 90
76 200
DAN ALLEN DR
2031 PEAK HOUR TRAFFIC (AM) (PM)
MORILL DR
572 790
2857 3007
214 283
98 120
2938 3107
324 534
521 797
1105 1718
AVENT FERRY RD

LEGEND

BUILDINGS
EXISTING RIGHT OF WAY
PROPOSED RIGHT OF WAY
PROPOSED EASEMENTS (DRAINAGE, CONSTRUCTION, AND UTILITY)
EXISTING ROADWAY
EXISTING ROADWAY TO BE REMOVED
PROPOSED PAVEMENT
PROPOSED FUTURE ROADWAY
PROPOSED GRASS MEDIAN
BRT IN MIXED TRAFFIC
BRT ONLY LANE
BRT CONCRETE PAVEMENT
BRT STATION
FUTURE BRT STATION
PROPOSED STRUCTURES, ISLANDS, WALLS, CURB AND GUTTER
EXISTING STRUCTURES, ISLANDS, WALLS, CURB AND GUTTER TO BE RETAINED
EXISTING SIDEWALK TO BE RETAINED
EXISTING CULVERTS TO BE RETAINED
EXISTING STRUCTURES, ISLANDS, WALLS, SIDEWALK, CURB AND GUTTER TO BE REMOVED
PROP MUP /SIDEWALK
RAILROAD RIGHT OF WAY
LAKES, RIVER, STREAMS AND PONDS
EXISTING UTILITY EASEMENT
CEMETERIES
HISTORIC PROPERTY BOUNDARY
WETLAND
WETLAND LIMITS BOUNDARY
JURISDICTIONAL STREAM LINES
PROPERTY LINES
PROP CUT SLOPE
PROP FILL SLOPE
CITY LIMITS
PRESENT AVERAGE DAILY TRAFFIC
FUTURE AVERAGE DAILY TRAFFIC
EXIST TRAFFIC SIGNAL
PROPOSED TRAFFIC SIGNAL

WAKE WESTERN BRT
DESIGN PUBLIC
MEETING MAP
WAKE COUNTY
LOCATION: FROM WESTERN BLVD
TO DOWNTOWN RALEIGH
MAY 2026
SHEET 8 OF 13

WAKE WESTERN BRT
DESIGN PUBLIC
MEETING MAP
WAKE COUNTY
LOCATION: FROM WESTERN BLVD
TO DOWNTOWN RALEIGH
MAY 2026
SHEET 8 OF 13

WAKE WESTERN BRT

DESIGN PUBLIC MEETING MAP

WAKE COUNTY

LOCATION: FROM WESTERN BLVD
TO DOWNTOWN RALEIGH

AUGUST 2026

SHEET 9 OF 13

INCOMPLETE PLANS
DO NOT USE FOR R/W ACQUISITION

PRELIMINARY PLANS
DO NOT USE FOR CONSTRUCTION

LEGEND

🟫	BUILDINGS
▭	EXISTING RIGHT OF WAY
🟩	PROPOSED RIGHT OF WAY
▨	PROPOSED EASEMENTS (DRAINAGE, CONSTRUCTION, AND UTILITY)
▭	EXISTING ROADWAY
▨	EXISTING ROADWAY TO BE REMOVED
🟨	PROPOSED PAVEMENT
▨	PROPOSED FUTURE ROADWAY
🟩	PROPOSED GRASS MEDIAN
┄	BRT IN MIXED TRAFFIC
🟥	BRT ONLY LANE
🟥	BRT CONCRETE PAVEMENT
🟦	BRT STATION
▨	FUTURE BRT STATION
🟥	PROPOSED STRUCTURES, ISLANDS, WALLS, CURB AND GUTTER
▨	EXISTING STRUCTURES, ISLANDS, WALLS, CURB AND GUTTER TO BE RETAINED
▨	EXISTING SIDEWALK TO BE RETAINED
▨	EXISTING CULVERTS TO BE RETAINED
▨	EXISTING STRUCTURES, ISLANDS, WALLS, SIDEWALK, CURB AND GUTTER TO BE REMOVED
🟨	PROP MUP /SIDEWALK
🟪	RAILROAD RIGHT OF WAY
🟦	LAKES, RIVER, STREAMS AND PONDS
🟪	EXISTING UTILITY EASEMENT
▨	CEMETERIES
🟧	HISTORIC PROPERTY BOUNDARY
⁎⁎⁎⁎⁎	WETLAND
—JS—	WETLAND LIMITS BOUNDARY
—	JURISDICTIONAL STREAM LINES
▭	PROPERTY LINES
– – C – –	PROP CUT SLOPE
– – F – –	PROP FILL SLOPE
- - - -	CITY LIMITS
2028 / 2048	PRESENT AVERAGE DAILY TRAFFIC FUTURE AVERAGE DAILY TRAFFIC
●	EXIST TRAFFIC SIGNAL
●	PROPOSED TRAFFIC SIGNAL

RIGHT OF WAY NOTE

RIGHT OF WAY WIDTHS ARE PRELIMINARY AND ARE SUBJECT TO CHANGE BASED ON FINAL DESIGNS.

DRIVEWAY NOTE

DRIVEWAYS ARE PRELIMINARY AND ARE SUBJECT TO CHANGE. DRIVEWAY LOCATIONS WILL BE FINALIZED AT A LATER DATE.

UTILITY INFORMATION

TO PROVIDE GREATER VISUAL CLARITY, EXISTING AND PROPOSED UTILITIES ARE NOT SHOWN ON THESE MAPS OR ON OTHER DISPLAYS. THE UTILITY INFORMATION SHOWN ON THESE MAPS IS LIMITED TO LOCATIONS OF MAJOR EXISTING AND POTENTIAL UTILITY EASEMENTS. THE DESIGNS SHOWN ON THESE MAPS, INCLUDING UTILITY EASEMENTS, ARE PRELIMINARY AND ARE SUBJECT TO CHANGE.

DESIGN DATA

FUNCTIONAL CLASS. = PRINCIPAL ARTERIAL
DESIGN SPEED = 50 MPH
MAX SUPERELEV. = 0.04
DATE OF ORTHOPHOTOGRAPHY = MAR. 2026 (NEARMAP)

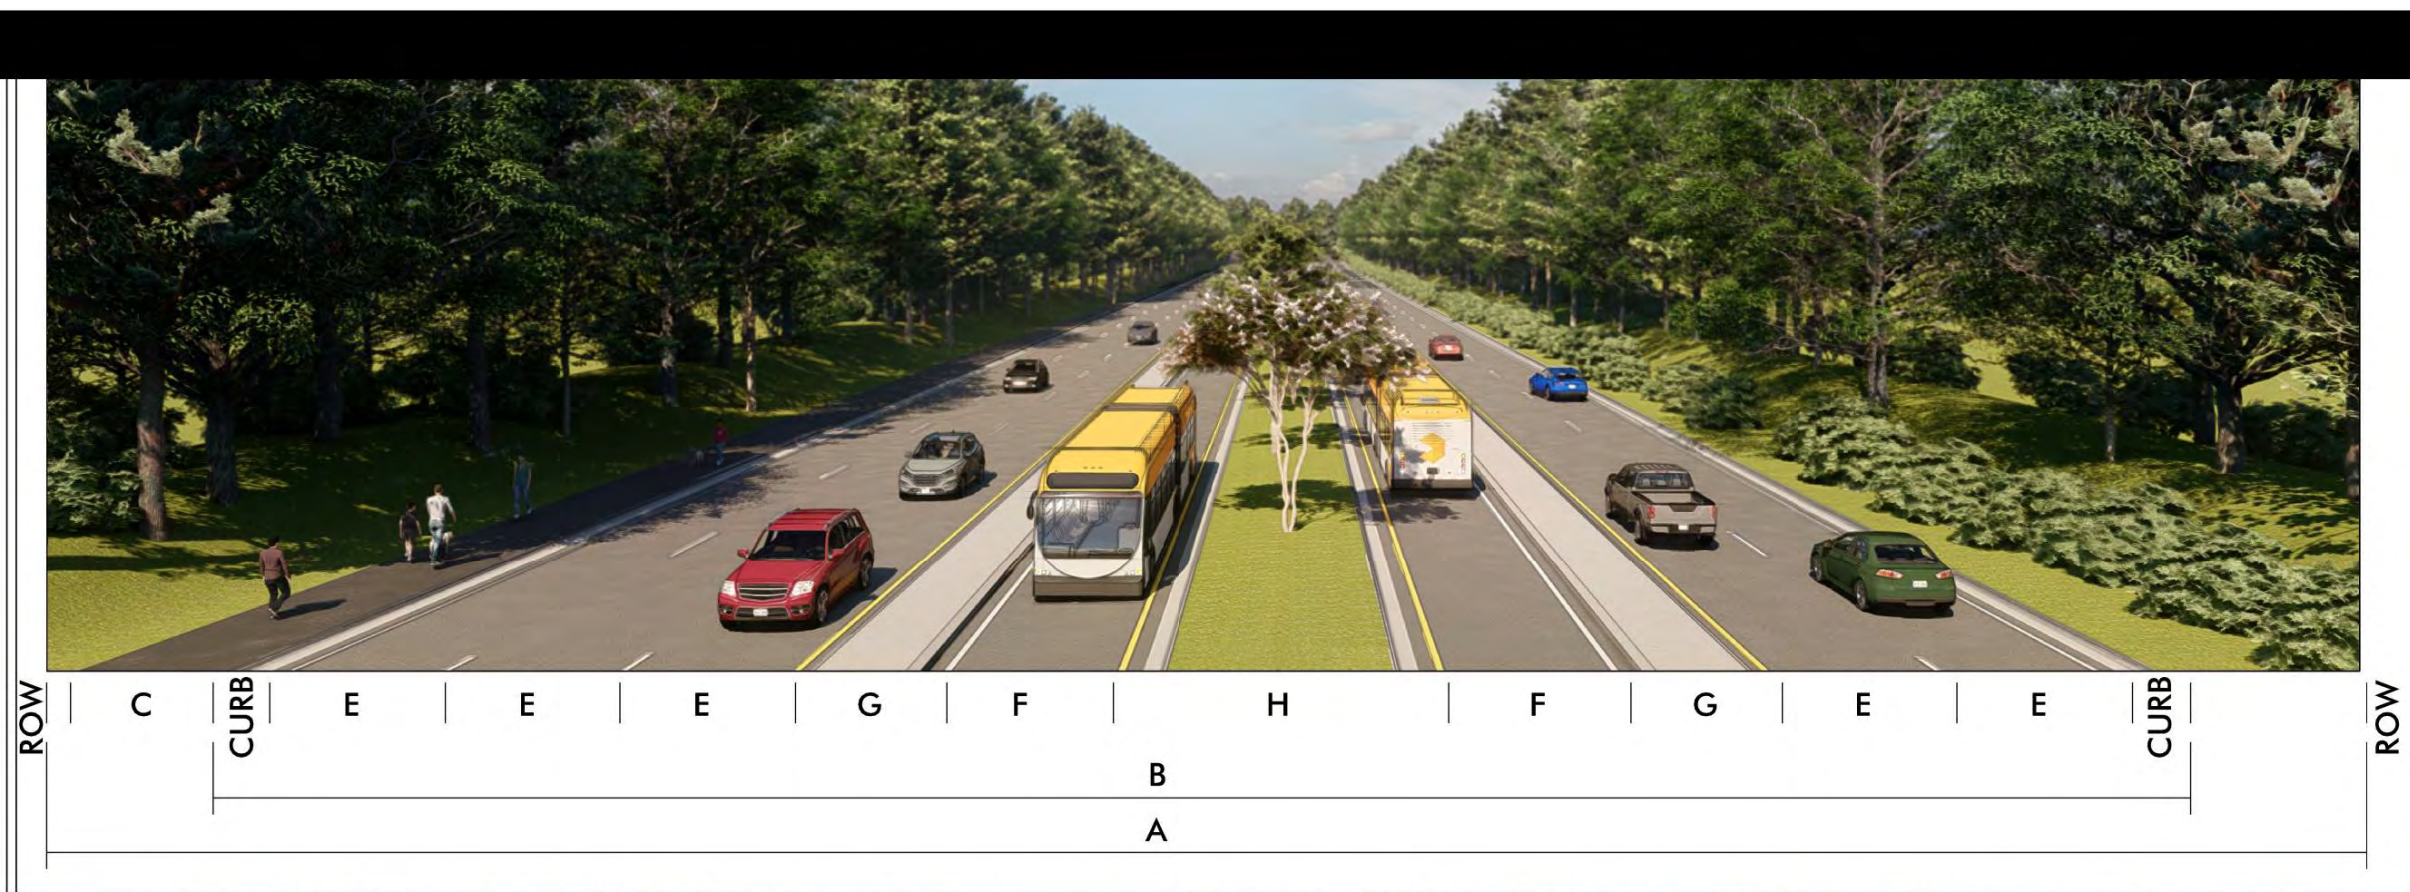
ROW
C
CURB
E
E
E
G
F
H
F
G
E
E
E
CURB
C
ROW
B
A

WESTERN BLVD.

WIDTH
A: RIGHT-OF-WAY WIDTH: EXISTING
B: BACK OF CURB TO BACK OF CURB: 116′

STREETSCAPE
C: SIDEPATH: 10′

TRAVELWAY
E: TRAVEL LANE: 11′
F: BRT LANE: 12′
G: MEDIAN: 5′-6″ – 8′
H: MEDIAN: 18′-6″

GENERAL
WALKWAY TYPE: ASPHALT /CONCRETE
PLANTING TYPE: GRASS /LANDSCAPING

50′ 0′ 50′ 100′
25′
(ENGLISH)

MATCHLINE -L10- STA. 140+00 SEE SHEET 8
WESTERN BLVD (SR-1012)
-L10-
NC STATE
ROCKY BRANCH TRAIL
PROP RETAINING WALL
BRT CENTER STATION
WRAL
CBC REAL ESTATE COMPANY INC
CBC REAL ESTATE COMPANY
-Y47-
NAZARETH ST
-Y49RPC-
-Y48-
PRINCE ST
-L10_EB-
ELEVATOR STAIR TOWER
PULLEN RD
-Y49-
-Y49RPB-
-Y49RPA-
-Y49RPD-
PULLEN PARK
FUTURE ASHE AVE REALIGNMENT PROJECT
THE GOVERNOR MOREHEAD SCHOOL
ASHE AVE
ROCKY BRANCH
BRT QUEUE JUMP
HOLY NAME OF JESUS CATHEDRAL
DANIELLE MURRAY & JEREMY NELSON TEED
EXIST GORALEIGH BUS STOP
CITY OF RALEIGH
MATCHLINE -L10- STA. 178+50 SEE SHEET 10

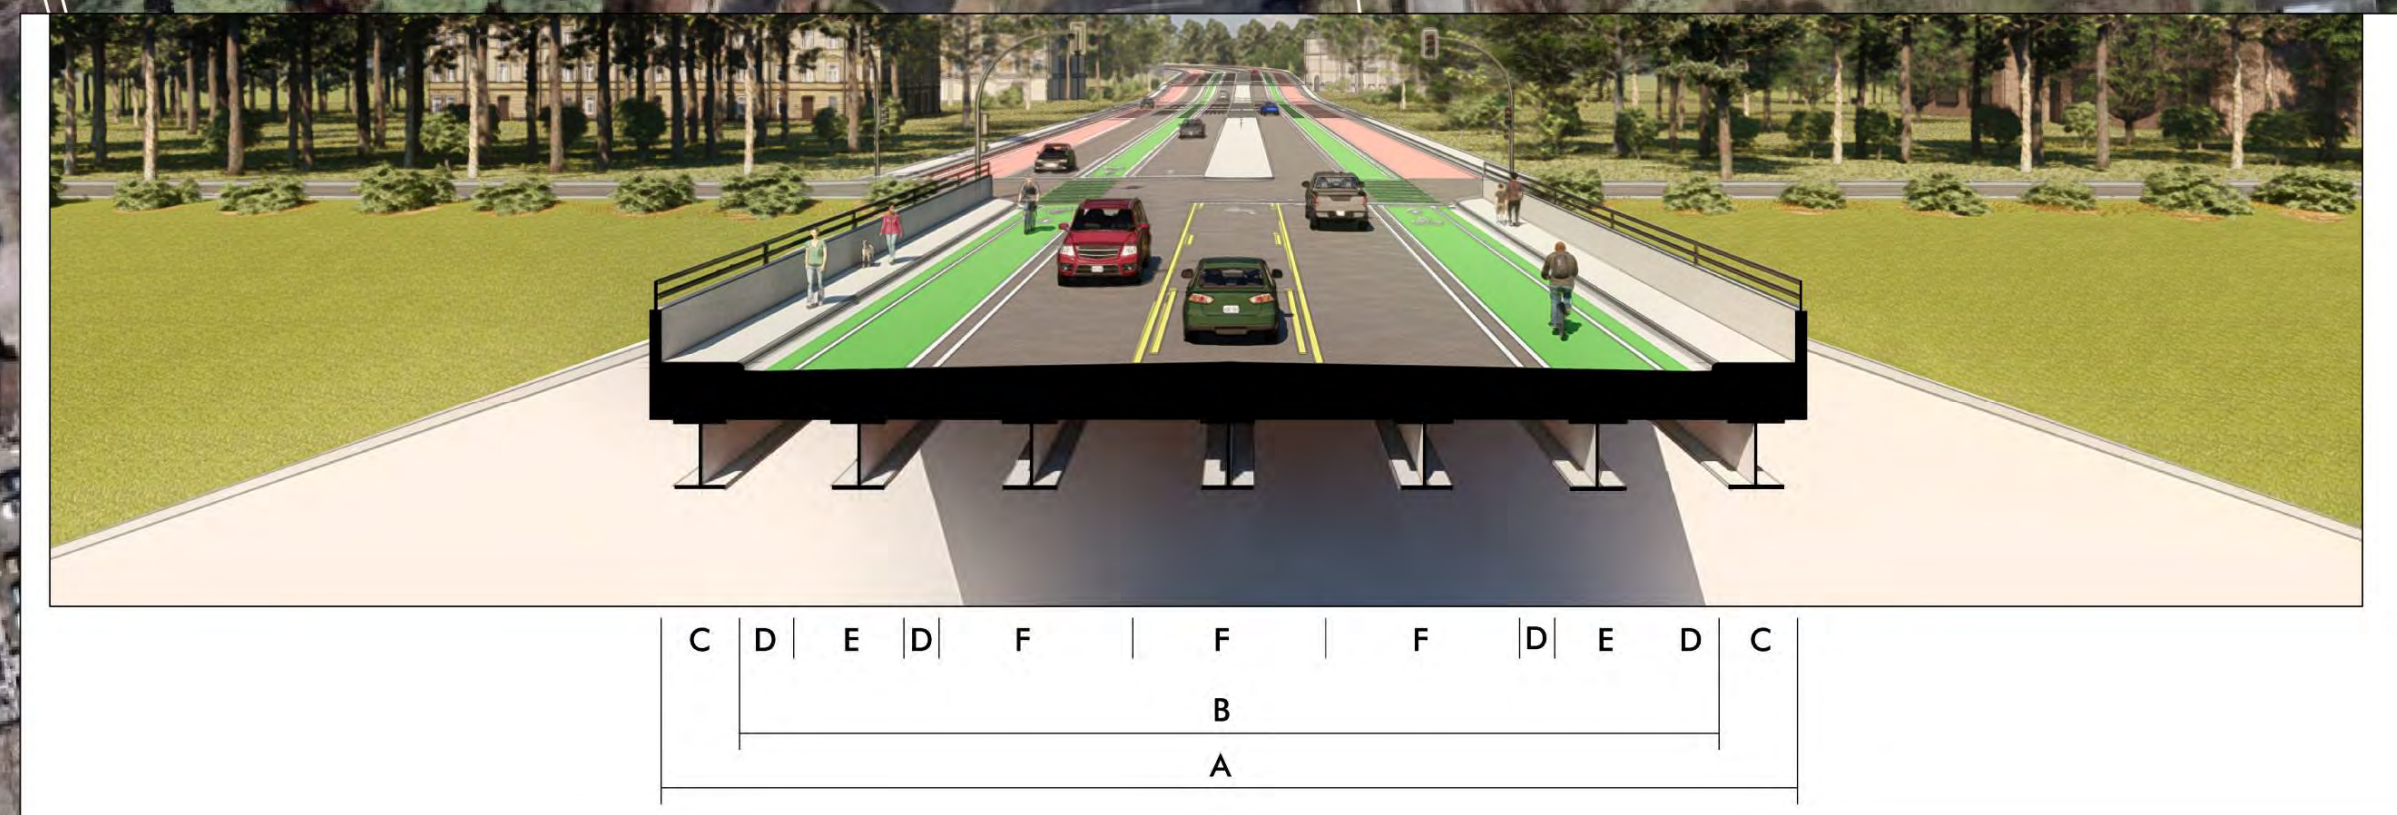
C
D
E
D
F
F
F
F
D
E
D
C
B
A

PULLEN RD

WIDTH
A: CLEAR ROADWAY WIDTH:66′
B: CURB TO CURB: 53′

STREETSCAPE
C: SIDEWALK: 6-6″
D: BUFFER: 2′
E: BIKE LANE: 6′

TRAVELWAY
F: TRAVEL LANE: 11′

GENERAL
WALKWAY TYPE: ASPHALT /CONCRETE

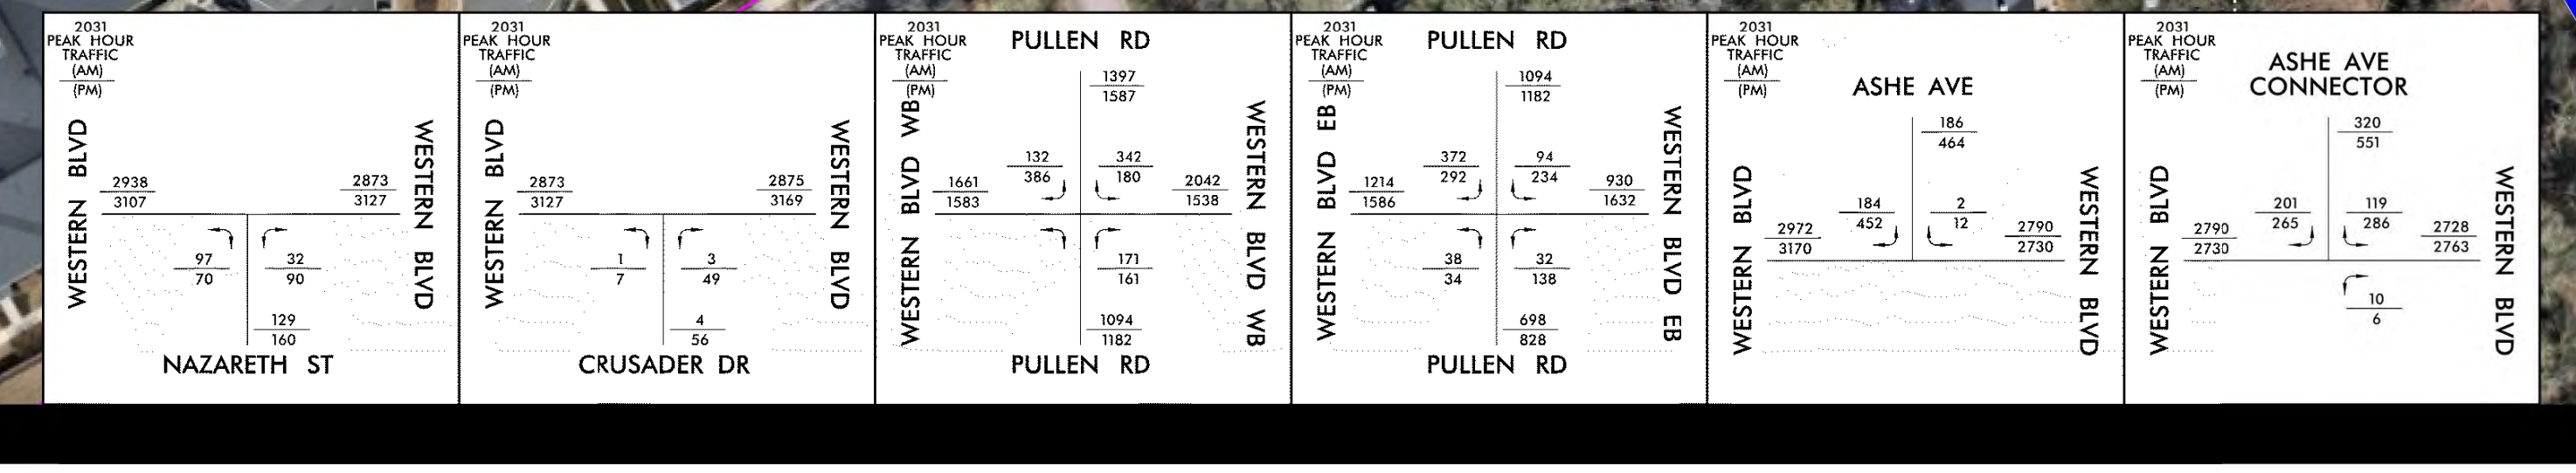
2031 PEAK HOUR TRAFFIC (AM) / (PM)
WESTERN BLVD
NAZARETH ST
2938 / 3107
2873 / 3127
97 / 70
32 / 90
129 / 160
2031 PEAK HOUR TRAFFIC (AM) / (PM)
WESTERN BLVD
CRUSADER DR
2873 / 3127
2875 / 3169
1 / 7
3 / 49
4 / 56
2031 PEAK HOUR TRAFFIC (AM) / (PM)
PULLEN RD
WESTERN BLVD WB
1397 / 1587
1661 / 1583
132 / 386
342 / 180
2042 / 1538
171 / 161
1094 / 1182
2031 PEAK HOUR TRAFFIC (AM) / (PM)
PULLEN RD
WESTERN BLVD EB
1094 / 1182
1214 / 1586
372 / 292
94 / 234
930 / 1632
38 / 34
32 / 138
698 / 828
2031 PEAK HOUR TRAFFIC (AM) / (PM)
ASHE AVE
WESTERN BLVD
186 / 464
2972 / 3170
184 / 452
2 / 12
2790 / 2730
2031 PEAK HOUR TRAFFIC (AM) / (PM)
ASHE AVE CONNECTOR
WESTERN BLVD
320 / 551
2790 / 2730
201 / 265
119 / 286
2728 / 2763
10 / 6

WAKE WESTERN BRT
DESIGN PUBLIC
MEETING MAP

WAKE COUNTY

LOCATION: FROM WESTERN BLVD
TO DOWNTOWN RALEIGH
MAY 2026

SHEET 9 OF 13

WAKE WESTERN BRT
DESIGN PUBLIC
MEETING MAP

WAKE COUNTY

LOCATION: FROM WESTERN BLVD
TO DOWNTOWN RALEIGH
MAY 2026

SHEET 9 OF 13

LEGEND

BUILDINGS
EXISTING RIGHT OF WAY
PROPOSED RIGHT OF WAY
PROPOSED EASEMENTS (DRAINAGE, CONSTRUCTION, AND UTILITY)
EXISTING ROADWAY
EXISTING ROADWAY TO BE REMOVED
PROPOSED PAVEMENT
PROPOSED FUTURE ROADWAY
PROPOSED GRASS MEDIAN
BRT IN MIXED TRAFFIC
BRT ONLY LANE
BRT CONCRETE PAVEMENT
BRT STATION
FUTURE BRT STATION
PROPOSED STRUCTURES, ISLANDS, WALLS, CURB AND GUTTER
EXISTING STRUCTURES, ISLANDS, WALLS, CURB AND GUTTER TO BE RETAINED
EXISTING SIDEWALK TO BE RETAINED
EXISTING CULVERTS TO BE RETAINED
EXISTING STRUCTURES, ISLANDS, WALLS, SIDEWALK, CURB AND GUTTER TO BE REMOVED
PROP MUP /SIDEWALK
RAILROAD RIGHT OF WAY
LAKES, RIVER, STREAMS AND PONDS
EXISTING UTILITY EASEMENT
CEMETERIES
HISTORIC PROPERTY BOUNDARY
WETLAND
WETLAND LIMITS BOUNDARY
JURISDICTIONAL STREAM LINES
PROPERTY LINES
PROP CUT SLOPE
PROP FILL SLOPE
CITY LIMITS
PRESENT AVERAGE DAILY TRAFFIC
FUTURE AVERAGE DAILY TRAFFIC
EXIST TRAFFIC SIGNAL
PROPOSED TRAFFIC SIGNAL

WAKE WESTERN BRT

DESIGN PUBLIC MEETING MAP

WAKE COUNTY

LOCATION: FROM WESTERN BLVD
TO DOWNTOWN RALEIGH
AUGUST 2026
SHEET 10 OF 13

WAKE WESTERN BRT
DESIGN PUBLIC
MEETING MAP
WAKE COUNTY
LOCATION: FROM WESTERN BLVD
TO DOWNTOWN RALEIGH
MAY 2026
SHEET 10 OF 13

WAKE WESTERN BRT
DESIGN PUBLIC
MEETING MAP
WAKE COUNTY
LOCATION: FROM WESTERN BLVD
TO DOWNTOWN RALEIGH
MAY 2026
SHEET 10 OF 13

INCOMPLETE PLANS
DO NOT USE FOR R/W ACQUISITION

PRELIMINARY PLANS
DO NOT USE FOR CONSTRUCTION

LEGEND

🟫	BUILDINGS
▭	EXISTING RIGHT OF WAY
🟩	PROPOSED RIGHT OF WAY
▨	PROPOSED EASEMENTS (DRAINAGE, CONSTRUCTION, AND UTILITY)
▭	EXISTING ROADWAY
▨	EXISTING ROADWAY TO BE REMOVED
🟨	PROPOSED PAVEMENT
▨	PROPOSED FUTURE ROADWAY
🟩	PROPOSED GRASS MEDIAN
- - -	BRT IN MIXED TRAFFIC
🟥	BRT ONLY LANE
🟥	BRT CONCRETE PAVEMENT
🟦	BRT STATION
▨	FUTURE BRT STATION
🟥	PROPOSED STRUCTURES, ISLANDS, WALLS, CURB AND GUTTER
▨	EXISTING STRUCTURES, ISLANDS, WALLS, CURB AND GUTTER TO BE RETAINED
▨	EXISTING SIDEWALK TO BE RETAINED
▨	EXISTING CULVERTS TO BE RETAINED
▨	EXISTING STRUCTURES, ISLANDS, WALLS, SIDEWALK, CURB AND GUTTER TO BE REMOVED
🟨	PROP MUP /SIDEWALK
🟪	RAILROAD RIGHT OF WAY
🟦	LAKES, RIVER, STREAMS AND PONDS
🟪	EXISTING UTILITY EASEMENT
▨	CEMETERIES
🟧	HISTORIC PROPERTY BOUNDARY
⚶⚶⚶	WETLAND
—JS—	WETLAND LIMITS BOUNDARY
—	JURISDICTIONAL STREAM LINES
▭	PROPERTY LINES
— — C — —	PROP CUT SLOPE
— — F — —	PROP FILL SLOPE
- - - -	CITY LIMITS
2028 2048	PRESENT AVERAGE DAILY TRAFFIC FUTURE AVERAGE DAILY TRAFFIC
🚦	EXIST TRAFFIC SIGNAL
🚦	PROPOSED TRAFFIC SIGNAL

RIGHT OF WAY NOTE

RIGHT OF WAY WIDTHS ARE PRELIMINARY AND ARE SUBJECT TO CHANGE BASED ON FINAL DESIGNS.

DRIVEWAY NOTE

DRIVEWAYS ARE PRELIMINARY AND ARE SUBJECT TO CHANGE. DRIVEWAY LOCATIONS WILL BE FINALIZED AT A LATER DATE.

UTILITY INFORMATION

TO PROVIDE GREATER VISUAL CLARITY, EXISTING AND PROPOSED UTILITIES ARE NOT SHOWN ON THESE MAPS OR ON OTHER DISPLAYS. THE UTILITY INFORMATION SHOWN ON THESE MAPS IS LIMITED TO LOCATIONS OF MAJOR EXISTING AND POTENTIAL UTILITY EASEMENTS. THE DESIGNS SHOWN ON THESE MAPS, INCLUDING UTILITY EASEMENTS, ARE PRELIMINARY AND ARE SUBJECT TO CHANGE.

DESIGN DATA

FUNCTIONAL CLASS. = PRINCIPAL ARTERIAL
DESIGN SPEED = 50 MPH
MAX SUPERELEV. = 0.04
DATE OF ORTHOPHOTOGRAPHY = MAR. 2026 (NEARMAP)

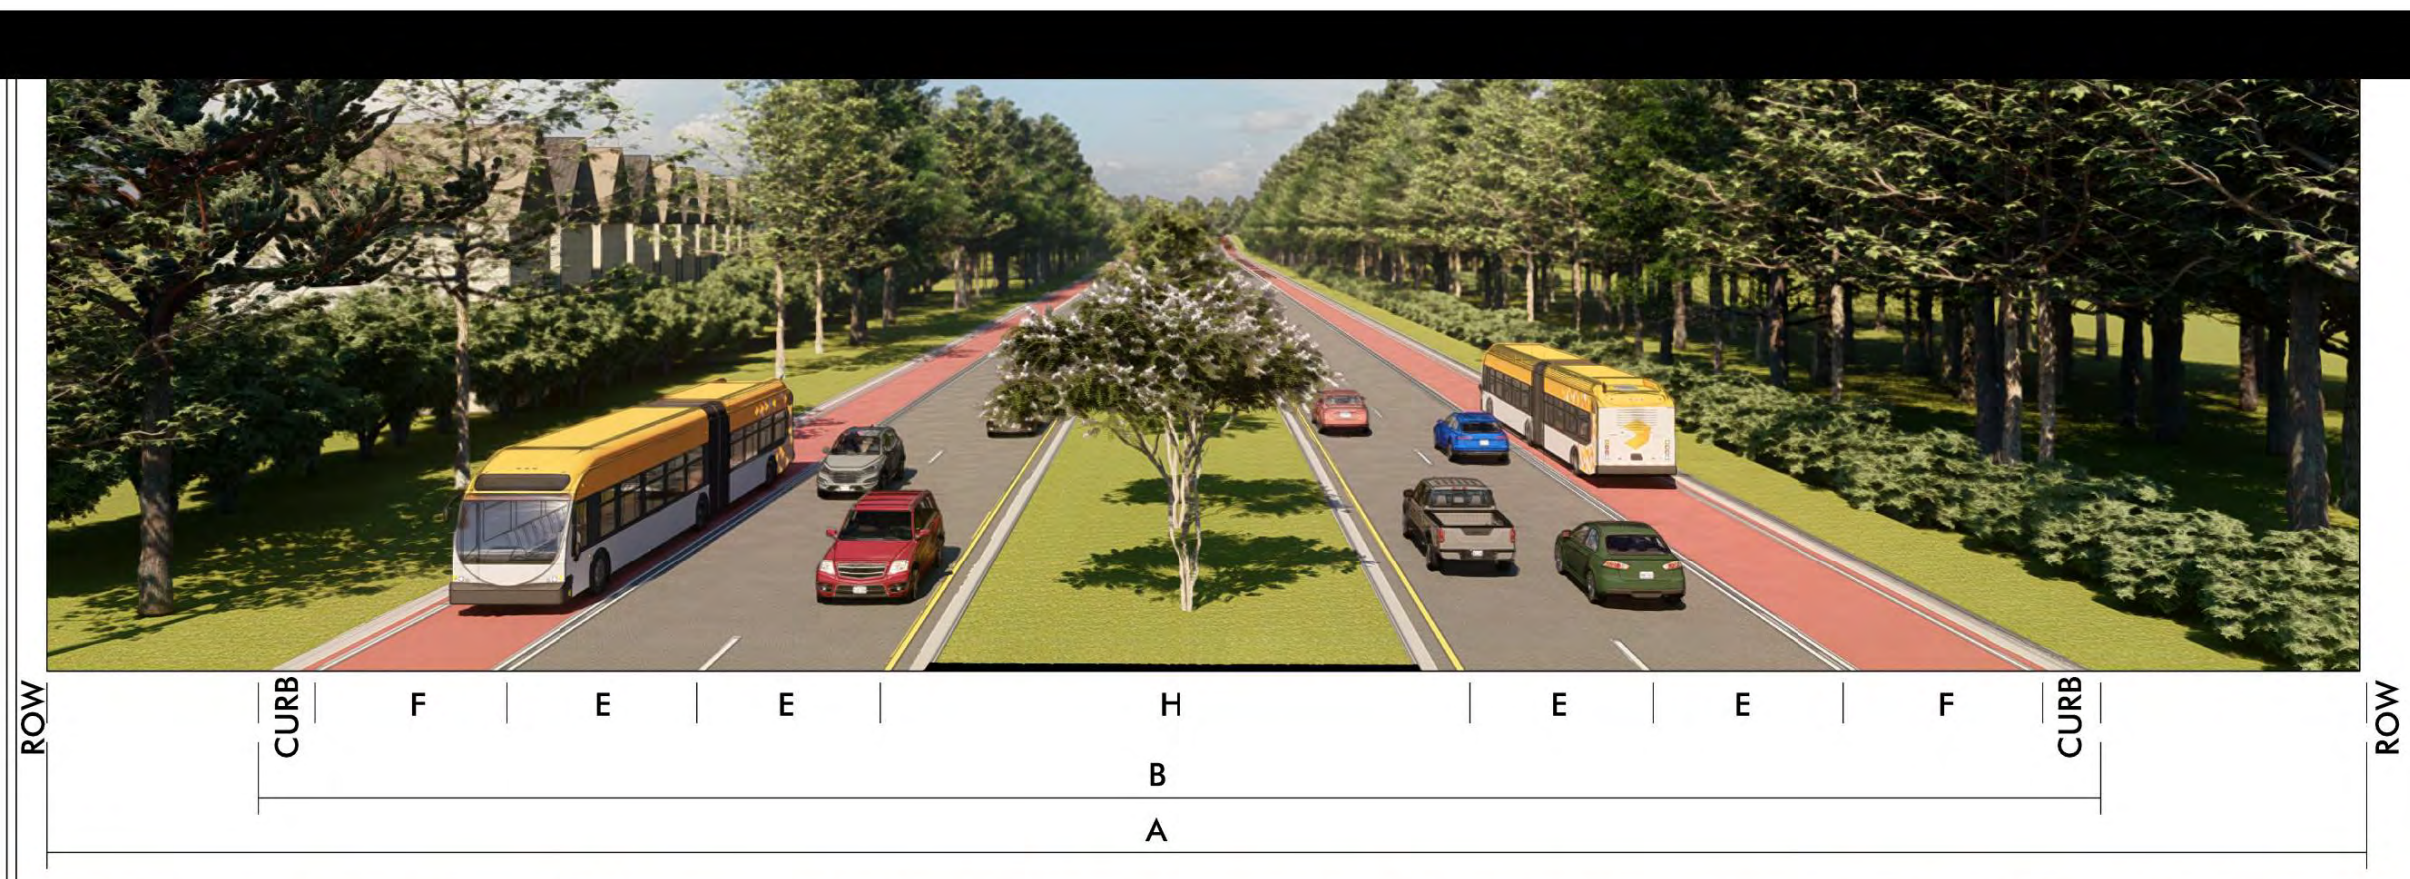
ROW
CURB
F
E
E
H
E
E
F
CURB
ROW
B
A

WESTERN BLVD.

WIDTH
A: RIGHT–OF–WAY WIDTH: VARIES
B: BACK OF CURB TO BACK OF CURB: 103'

TRAVELWAY
E: TRAVEL LANE: 11'
F: BRT LANE: 11'–12'
H MEDIAN: 30'

GENERAL
WALKWAY TYPE: ASPHALT /CONCRETE
PLANTING TYPE: GRASS /LANDSCAPING

50' 0' 50' 100'
25'
(ENGLISH)

THE GOVERNOR MOREHEAD SCHOOL
CENTRAL PRISON
HUNT DR
-Y51-
STATE OF NORTH CAROLINA
STATE OF NORTH CAROLINA
BRT SIDE STATION
BRT SIDE STATION
-L01- 190
-L10- 200
20'
12'
23'
18'
48'
-Y52-
HUNT DR
ROCKY BRANCH
CITY OF RALEIGH
WESTERN BLVD (SR-1012)
-L10-
ROCKY BRANCH
ROCKY BRANCH TRAIL
CITY OF RALEIGH
CITY OF RALEIGH
MATCHLINE -L10- STA. 178+50 SEE SHEET 9
DIX PARK
DIX PARK
JUDITH C MURRAY
JUDY MURRAY
MELISSA WILLIAMS & TRAVIS J BAILEY
RICHARD WAYNE JOHNSON
NATHANAEL & LINSEY THOMPSON
JANNIE M POOLE
CHRISTIE K & EARL WAYNE JR TAYLOR
BRIAN R CLEMENT, MARGARET M WALSH
ROBERT GILES
WILLIAM DEVIN WEBB
LINSEY & DUNCAN BIRNE
CHAD MICHAEL ROBERTS
CATHERINE CLARK SMITH TRUST
ELEANOR R & KENNETH H BABB
JULIE & H DENNIS & RUTH G & DESENA RICE
JACQUELINE A PLEASANTS
-L01- 210
CHARLES A QUEEN
LINDA B & RAY T BURTON
MELANIE C & ANTHONY J CHIAVATTI
MELISSA STAR CASALETTO, ANTHONY JOSEPH MASON
HARRY L RYBACKI
RUTH E HUBERMAN, JOSEPH G BROMER
RUTH E HUBERMAN, JOSEPH G BROMER
DOROTHEA DR
-Y53-
BOYLAN AVE
-Y54-
BOYLAN AVE
CITY OF RALEIGH
CITY OF RALEIGH
CHANDLER A & JOE R MICHAEL
MATTHEW JOSEPH HANDLEY
ELNA-MARIKA PALANGO
JAMIE L & ALBERT B MAGINNES
TRACY G & DAVID E FRIEDLANDER
-L10- 220
JOSEPH M JR WEBB
AMANDA P & STEPHEN L SUPERVILLE
GUS MCWILLIAM LLC
ANDREW SPALTENSTEIN
JACKELINE HERNANDEZ & LUIS JESUS SARRIA
WESTERN BLVD (SR-1012)
-L10-
34'
35.5'
46.5'
35.5'
35.5'
CITY OF RALEIGH
CITY OF RALEIGH
CITY OF RALEIGH
JAMIE L & ALBERT B MAGINNES
TRACY G & DAVID E FRIEDLANDER
ROCKY BRANCH
MATCHLINE -L10- STA. 224+00 SEE SHEET 11
HPB

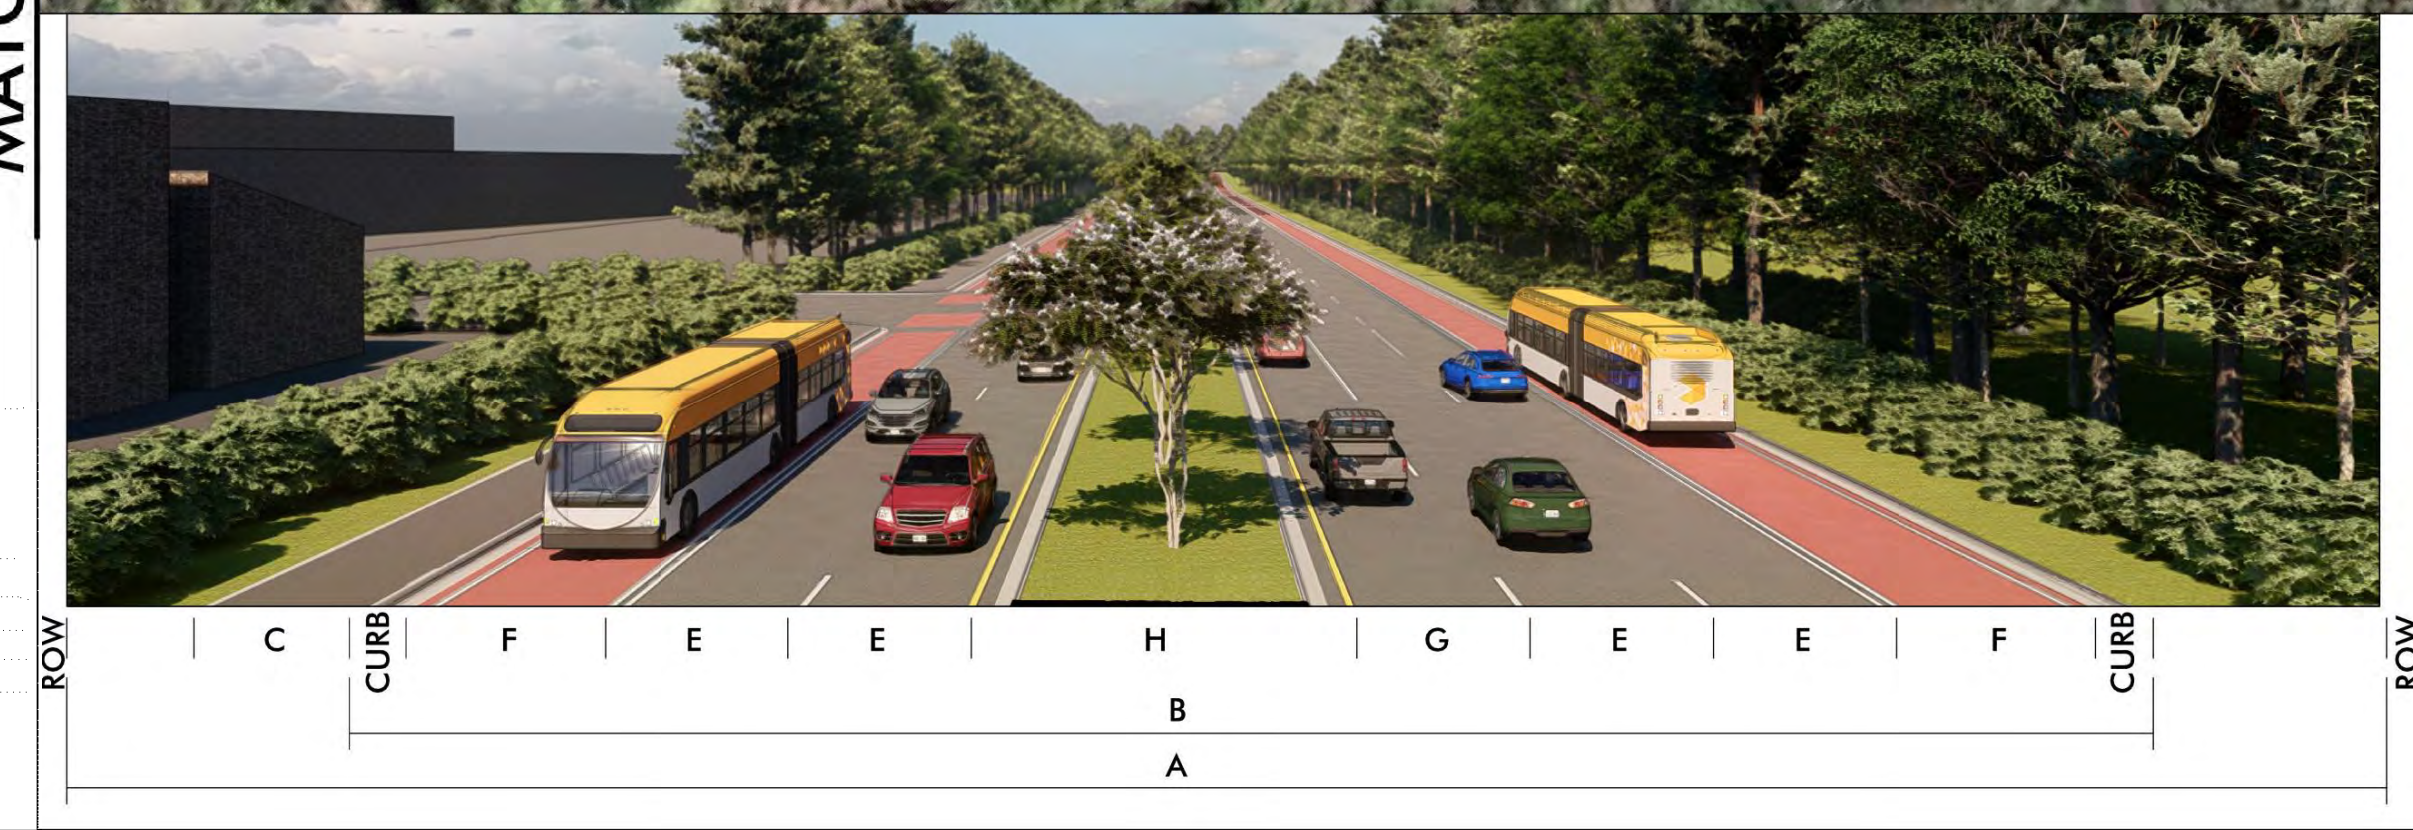
ROW
C
CURB
F
E
E
H
G
E
E
F
CURB
ROW
B
A

WESTERN BLVD.

WIDTH
A: RIGHT–OF–WAY WIDTH: EXISTING
B: BACK OF CURB TO BACK OF CURB: 103'

STREETSCAPE
C: SIDEPATH: 10'

TRAVELWAY
E: TRAVEL LANE: 11'
F: BRT LANE: 12'
G: LEFT TURN LANE: 12'
H: MEDIAN: 18'

GENERAL
WALKWAY TYPE: ASPHALT /CONCRETE
PLANTING TYPE: GRASS /LANDSCAPING

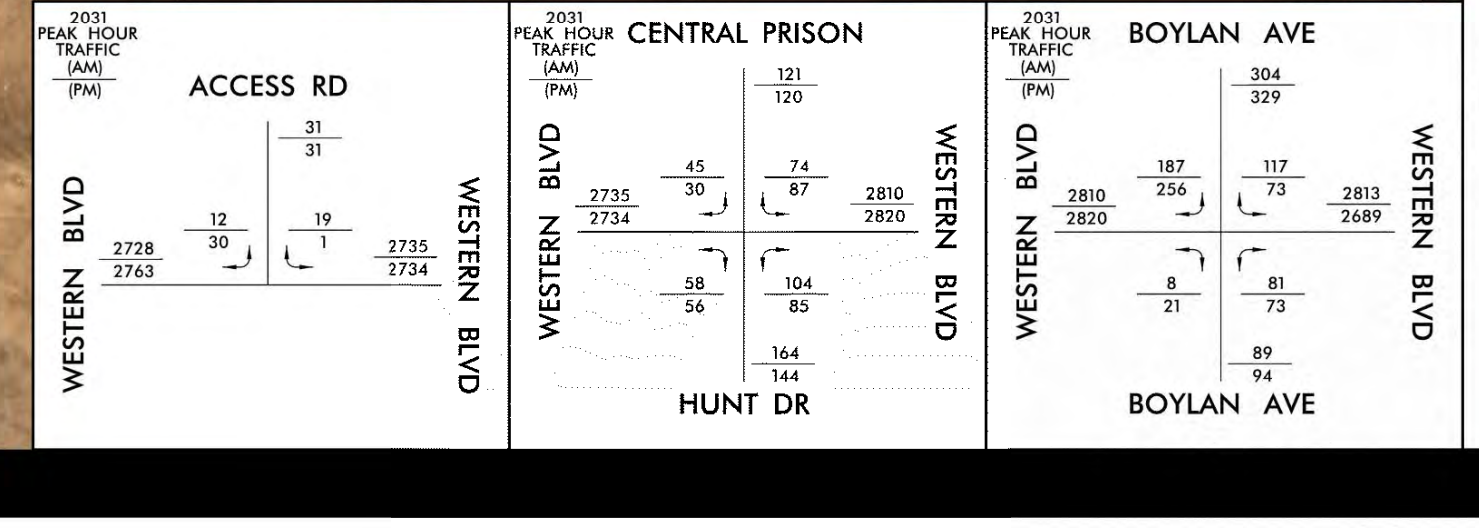
2031
PEAK HOUR
TRAFFIC
(AM)
(PM)
ACCESS RD
31/31
12/30
19/1
2728/2763
2735/2734
WESTERN BLVD
WESTERN BLVD
2031
PEAK HOUR
TRAFFIC
(AM)
(PM)
CENTRAL PRISON
121/120
45/30
74/87
2735/2734
2810/2820
58/56
104/85
164/144
HUNT DR
WESTERN BLVD
WESTERN BLVD
2031
PEAK HOUR
TRAFFIC
(AM)
(PM)
BOYLAN AVE
304/329
187/256
117/73
2810/2820
2813/2689
8/21
81/73
89/94
BOYLAN AVE
WESTERN BLVD
WESTERN BLVD

LEGEND
BUILDINGS
EXISTING RIGHT OF WAY
PROPOSED RIGHT OF WAY
PROPOSED EASEMENTS (DRAINAGE, CONSTRUCTION, AND UTILITY)
EXISTING ROADWAY
EXISTING ROADWAY TO BE REMOVED
PROPOSED PAVEMENT
PROPOSED FUTURE ROADWAY
PROPOSED GRASS MEDIAN
BRT IN MIXED TRAFFIC
BRT ONLY LANE
BRT CONCRETE PAVEMENT
BRT STATION
FUTURE BRT STATION
PROPOSED STRUCTURES, ISLANDS, WALLS, CURB AND GUTTER
EXISTING STRUCTURES, ISLANDS, WALLS, CURB AND GUTTER TO BE RETAINED
EXISTING SIDEWALK TO BE RETAINED
EXISTING CULVERTS TO BE RETAINED
EXISTING STRUCTURES, ISLANDS, WALLS, SIDEWALK, CURB AND GUTTER TO BE REMOVED
PROP MUP /SIDEWALK
RAILROAD RIGHT OF WAY
LAKES, RIVER, STREAMS AND PONDS
EXISTING UTILITY EASEMENT
CEMETERIES
HISTORIC PROPERTY BOUNDARY
WETLAND
WETLAND LIMITS BOUNDARY
JURISDICTIONAL STREAM LINES
PROPERTY LINES
PROP CUT SLOPE
PROP FILL SLOPE
CITY LIMITS
2028 PRESENT AVERAGE DAILY TRAFFIC
2048 FUTURE AVERAGE DAILY TRAFFIC
EXIST TRAFFIC SIGNAL
PROPOSED TRAFFIC SIGNAL

LEGEND

🟫	BUILDINGS
▭	EXISTING RIGHT OF WAY
▭	PROPOSED RIGHT OF WAY
▨	PROPOSED EASEMENTS (DRAINAGE, CONSTRUCTION, AND UTILITY)
▭	EXISTING ROADWAY
▨	EXISTING ROADWAY TO BE REMOVED
🟨	PROPOSED PAVEMENT
▨	PROPOSED FUTURE ROADWAY
🟩	PROPOSED GRASS MEDIAN
- - -	BRT IN MIXED TRAFFIC
🟥	BRT ONLY LANE
▨	BRT CONCRETE PAVEMENT
🟦	BRT STATION
▨	FUTURE BRT STATION
🟥	PROPOSED STRUCTURES, ISLANDS, WALLS, CURB AND GUTTER
▨	EXISTING STRUCTURES, ISLANDS, WALLS, CURB AND GUTTER TO BE RETAINED
▨	EXISTING SIDEWALK TO BE RETAINED
▨	EXISTING CULVERTS TO BE RETAINED
▨	EXISTING STRUCTURES, ISLANDS, WALLS, SIDEWALK, CURB AND GUTTER TO BE REMOVED
🟨	PROP MUP /SIDEWALK
🟪	RAILROAD RIGHT OF WAY
🟦	LAKES, RIVER, STREAMS AND PONDS
▭	EXISTING UTILITY EASEMENT
▨	CEMETERIES
▭	HISTORIC PROPERTY BOUNDARY
⚹⚹⚹⚹⚹	WETLAND
——JS——	WETLAND LIMITS BOUNDARY
——	JURISDICTIONAL STREAM LINES
▭	PROPERTY LINES
— — C — —	PROP CUT SLOPE
— — F — —	PROP FILL SLOPE
- - - -	CITY LIMITS
2028 2048	PRESENT AVERAGE DAILY TRAFFIC FUTURE AVERAGE DAILY TRAFFIC
🚦	EXIST TRAFFIC SIGNAL
🚦	PROPOSED TRAFFIC SIGNAL

UTILITY INFORMATION

TO PROVIDE GREATER VISUAL CLARITY, EXISTING AND PROPOSED UTILITIES ARE NOT SHOWN ON THESE MAPS OR ON OTHER DISPLAYS. THE UTILITY INFORMATION SHOWN ON THESE MAPS IS LIMITED TO LOCATIONS OF MAJOR EXISTING AND POTENTIAL UTILITY EASEMENTS. THE DESIGNS SHOWN ON THESE MAPS, INCLUDING UTILITY EASEMENTS, ARE PRELIMINARY AND ARE SUBJECT TO CHANGE.

DESIGN DATA

INCOMPLETE PLANS
DO NOT USE FOR R/W ACQUISITION

PRELIMINARY PLANS
DO NOT USE FOR CONSTRUCTION

DRIVEWAY NOTE

DRIVEWAYS ARE PRELIMINARY AND ARE SUBJECT TO CHANGE. DRIVEWAY LOCATIONS WILL BE FINALIZED AT A LATER DATE.

RIGHT OF WAY NOTE

RIGHT OF WAY WIDTHS ARE PRELIMINARY AND ARE SUBJECT TO CHANGE BASED ON FINAL DESIGNS.

Raleigh

WAKE WESTERN BRT

DESIGN PUBLIC MEETING MAP

WAKE COUNTY

LOCATION: FROM WESTERN BLVD
TO DOWNTOWN RALEIGH
AUGUST 2026

SHEET 11 OF 13

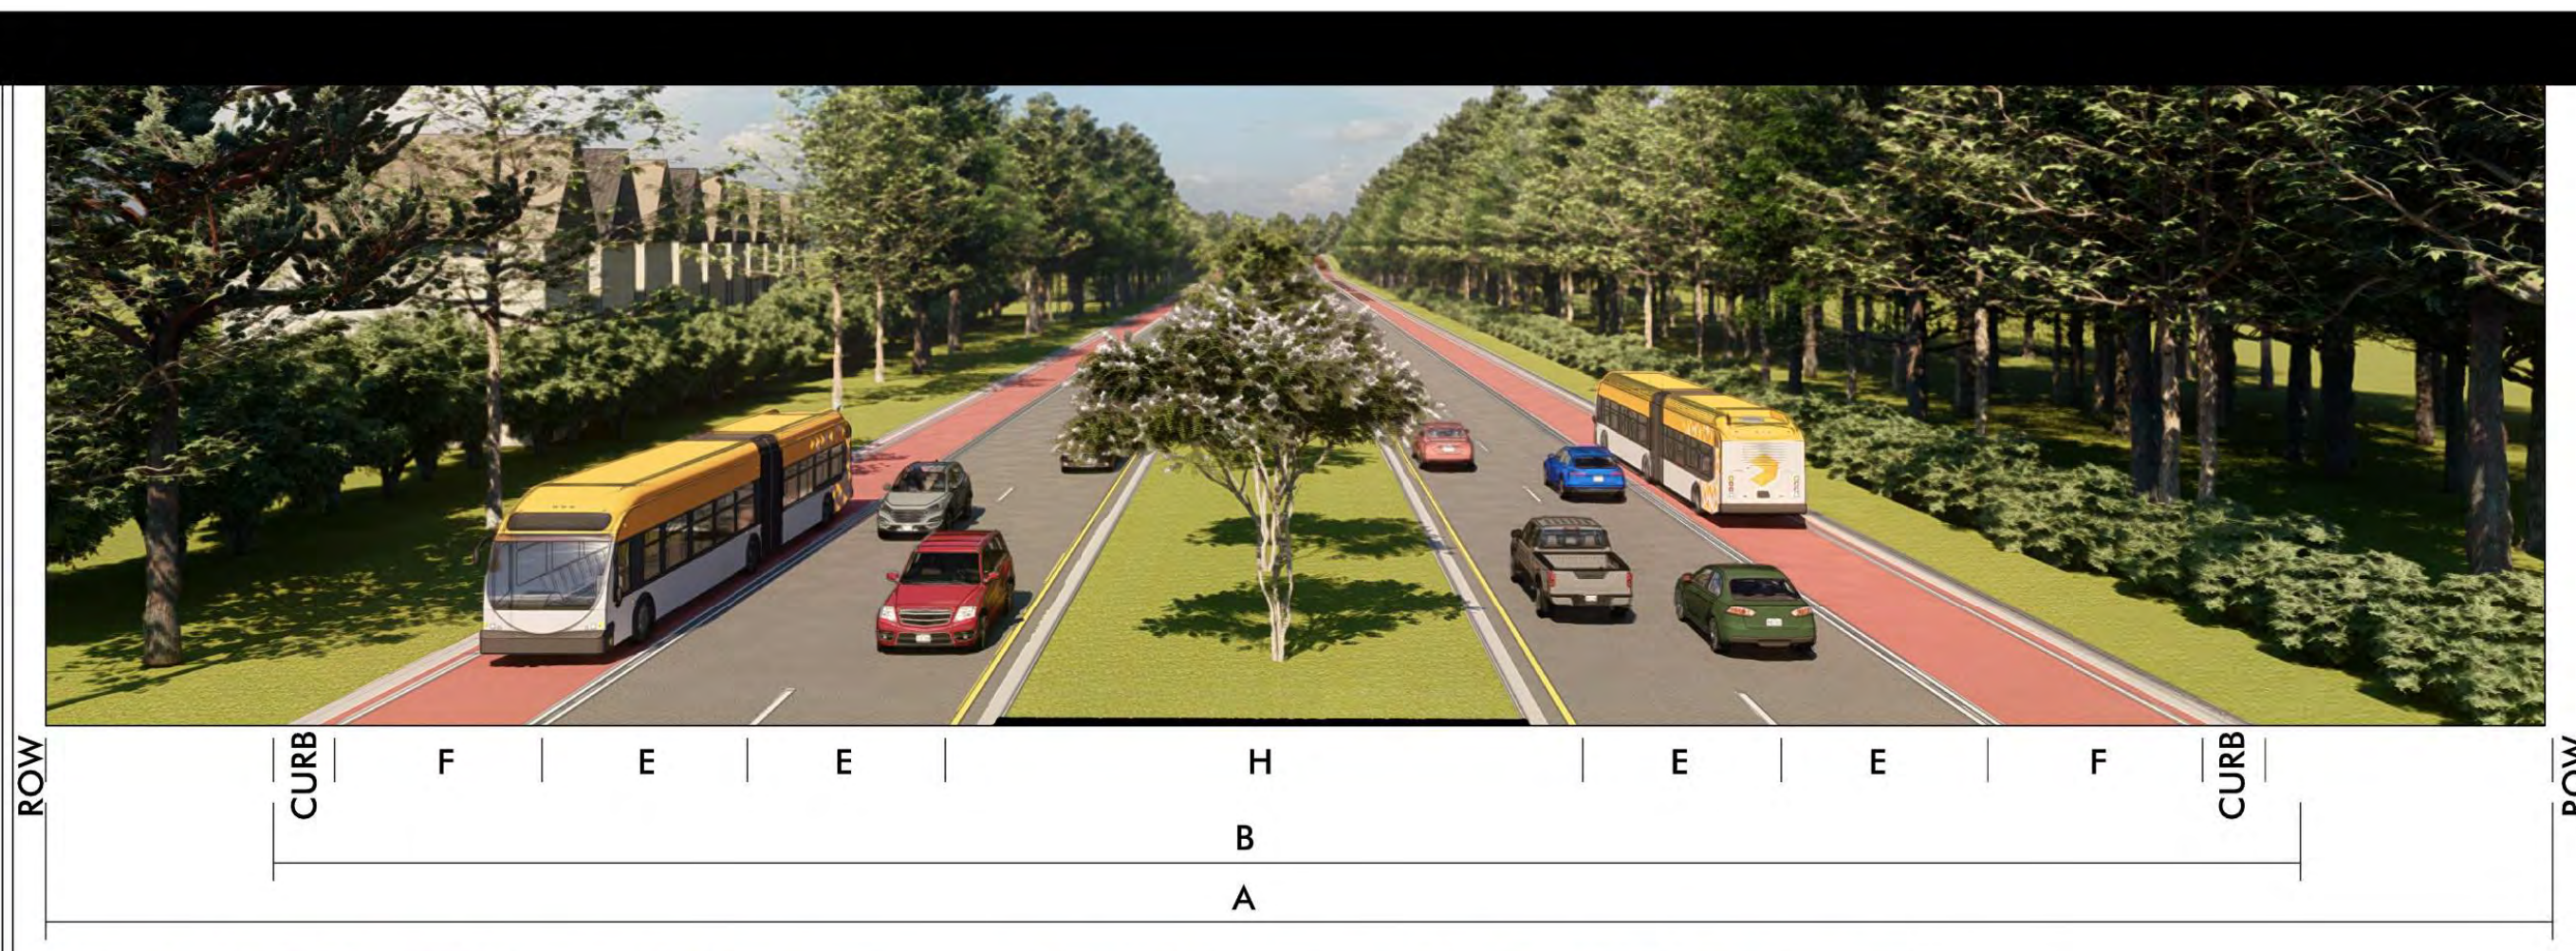

ROW
CURB
F
E
E
H
E
E
F
CURB
ROW
B
A

WESTERN BLVD.

WIDTH
A: RIGHT–OF–WAY WIDTH: VARIES
B: BACK OF CURB TO BACK OF CURB: 103′

TRAVELWAY
E: TRAVEL LANE: 11′
F: BRT LANE: 11′–12′
H: MEDIAN: 30′

GENERAL
WALKWAY TYPE: ASPHALT /CONCRETE
PLANTING TYPE: GRASS /LANDSCAPING

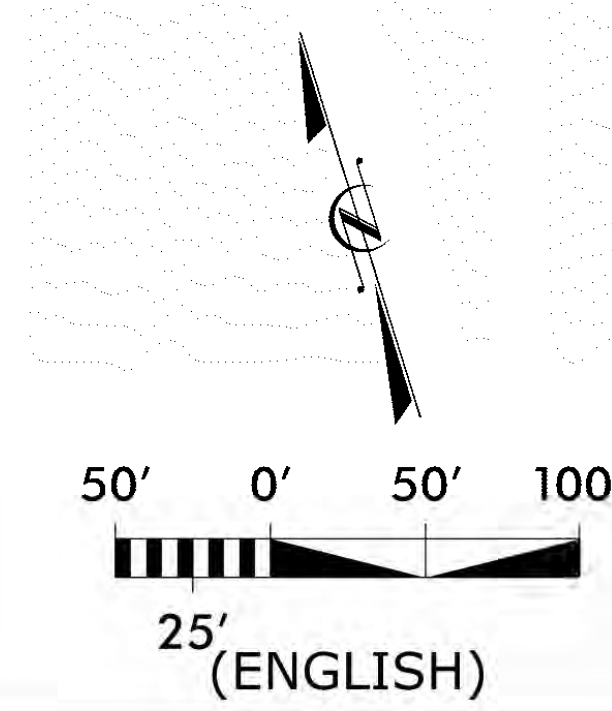

50′
0′
50′
100′
25′
(ENGLISH)

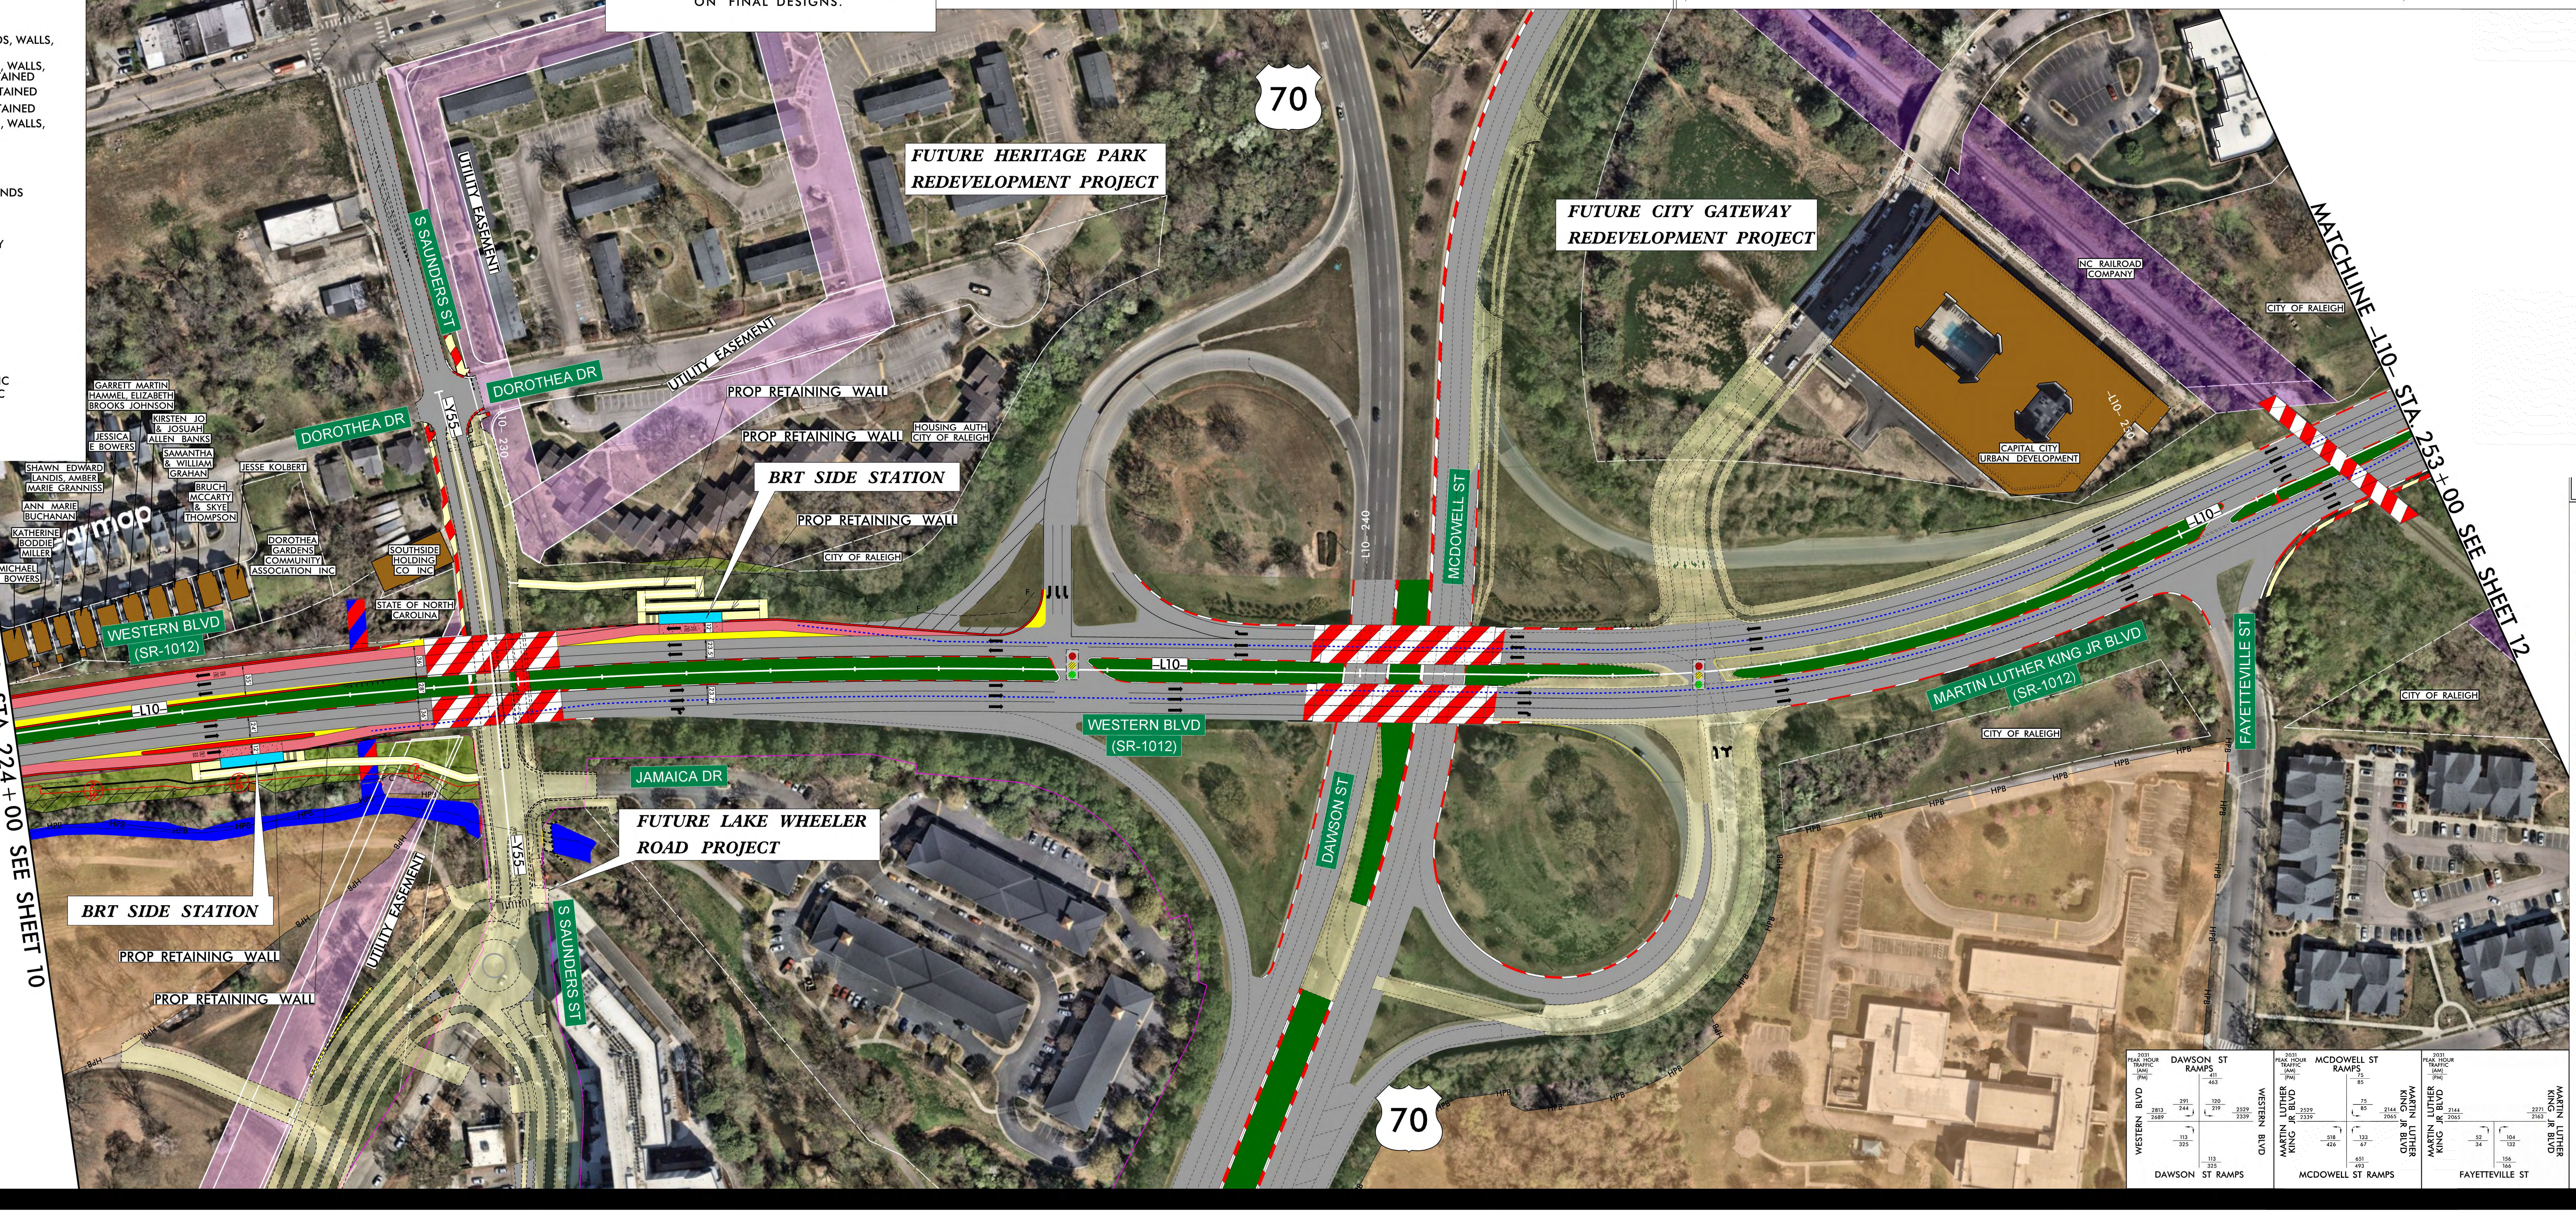

70
FUTURE HERITAGE PARK REDEVELOPMENT PROJECT
FUTURE CITY GATEWAY REDEVELOPMENT PROJECT
S SAUNDERS ST
UTILITY EASEMENT
DOROTHEA DR
UTILITY EASEMENT
DOROTHEA DR
PROP RETAINING WALL
PROP RETAINING WALL
HOUSING AUTH CITY OF RALEIGH
BRT SIDE STATION
PROP RETAINING WALL
CITY OF RALEIGH
–Y55–
–L10– 230
GARRETT MARTIN HAMMEL, ELIZABETH BROOKS JOHNSON
KIRSTEN JO & JOSUAH ALLEN BANKS
JESSICA E BOWERS
SAMANTHA & WILLIAM GRAHAN
SHAWN EDWARD LANDIS, AMBER MARIE GRANNISS
JESSE KOLBERT
ANN MARIE BUCHANAN
BRUCH MCCARTY & SKYE THOMPSON
KATHERINE BODDIE MILLER
MICHAEL B BOWERS
DOROTHEA GARDENS COMMUNITY ASSOCIATION INC
SOUTHSIDE HOLDING CO INC
STATE OF NORTH CAROLINA
MATCHLINE –L10– STA. 224+00 SEE SHEET 10
WESTERN BLVD (SR-1012)
–L10–
36′
35′
28′
36′
24′
12′
23.5′
23.7′
JAMAICA DR
FUTURE LAKE WHEELER ROAD PROJECT
BRT SIDE STATION
PROP RETAINING WALL
PROP RETAINING WALL
UTILITY EASEMENT
S SAUNDERS ST
HPB
–L10– 240
MCDOWELL ST
NC RAILROAD COMPANY
CITY OF RALEIGH
CAPITAL CITY URBAN DEVELOPMENT
–L10– 250
MATCHLINE –L10– STA. 253+00 SEE SHEET 12
–L10–
WESTERN BLVD (SR-1012)
MARTIN LUTHER KING JR BLVD (SR-1012)
CITY OF RALEIGH
CITY OF RALEIGH
FAYETTEVILLE ST
DAWSON ST
70
2031 PEAK HOUR TRAFFIC (AM) (PM)
DAWSON ST RAMPS
WESTERN BLVD
WESTERN BLVD
411 463
291 244
120 219
2813 2689
2529 2339
113 325
113 325
DAWSON ST RAMPS
2031 PEAK HOUR TRAFFIC (AM) (PM)
MCDOWELL ST RAMPS
MARTIN LUTHER KING JR BLVD
MARTIN LUTHER KING JR BLVD
75 85
75 85
2529 2339
2144 2065
518 426
133 67
651 493
MCDOWELL ST RAMPS
2031 PEAK HOUR TRAFFIC (AM) (PM)
MARTIN LUTHER KING JR BLVD
MARTIN LUTHER KING JR BLVD
2144 2065
2271 2163
52 34
104 132
156 166
FAYETTEVILLE ST

LEGEND

BUILDINGS
EXISTING RIGHT OF WAY
PROPOSED RIGHT OF WAY
PROPOSED EASEMENTS (DRAINAGE, CONSTRUCTION, AND UTILITY)
EXISTING ROADWAY
EXISTING ROADWAY TO BE REMOVED
PROPOSED PAVEMENT
PROPOSED FUTURE ROADWAY
PROPOSED GRASS MEDIAN
BRT IN MIXED TRAFFIC
BRT ONLY LANE
BRT CONCRETE PAVEMENT
BRT STATION
FUTURE BRT STATION
PROPOSED STRUCTURES, ISLANDS, WALLS, CURB AND GUTTER
EXISTING STRUCTURES, ISLANDS, WALLS, CURB AND GUTTER TO BE RETAINED
EXISTING SIDEWALK TO BE RETAINED
EXISTING CULVERTS TO BE RETAINED
EXISTING STRUCTURES, ISLANDS, WALLS, SIDEWALK, CURB AND GUTTER TO BE REMOVED
PROP MUP /SIDEWALK
RAILROAD RIGHT OF WAY
LAKES, RIVER, STREAMS AND PONDS
EXISTING UTILITY EASEMENT
CEMETERIES
HISTORIC PROPERTY BOUNDARY
WETLAND
WETLAND LIMITS BOUNDARY
JURISDICTIONAL STREAM LINES
PROPERTY LINES
PROP CUT SLOPE
PROP FILL SLOPE
CITY LIMITS
2028 PRESENT AVERAGE DAILY TRAFFIC
2048 FUTURE AVERAGE DAILY TRAFFIC
EXIST TRAFFIC SIGNAL
PROPOSED TRAFFIC SIGNAL

Raleigh
WAKE WESTERN BRT
DESIGN PUBLIC
MEETING MAP
WAKE COUNTY
LOCATION: FROM WESTERN BLVD
TO DOWNTOWN RALEIGH
MAY 2026
SHEET 11 OF 13

WAKE WESTERN BRT
DESIGN PUBLIC
MEETING MAP
WAKE COUNTY
LOCATION: FROM WESTERN BLVD
TO DOWNTOWN RALEIGH
MAY 2026
SHEET 11 OF 13
Raleigh

WAKE WESTERN BRT
DESIGN PUBLIC
MEETING MAP
WAKE COUNTY
LOCATION: FROM WESTERN BLVD
TO DOWNTOWN RALEIGH
MAY 2026
SHEET 12 OF 13

LEGEND

🟫	BUILDINGS
▭	EXISTING RIGHT OF WAY
🟩	PROPOSED RIGHT OF WAY
▨	PROPOSED EASEMENTS (DRAINAGE, CONSTRUCTION, AND UTILITY)
▭	EXISTING ROADWAY
▨	EXISTING ROADWAY TO BE REMOVED
🟨	PROPOSED PAVEMENT
▨	PROPOSED FUTURE ROADWAY
🟩	PROPOSED GRASS MEDIAN
- - - -	BRT IN MIXED TRAFFIC
🟥	BRT ONLY LANE
▨	BRT CONCRETE PAVEMENT
🟦	BRT STATION
▨	FUTURE BRT STATION
🟥	PROPOSED STRUCTURES, ISLANDS, WALLS, CURB AND GUTTER
▨	EXISTING STRUCTURES, ISLANDS, WALLS, CURB AND GUTTER TO BE RETAINED
▨	EXISTING SIDEWALK TO BE RETAINED
▨	EXISTING CULVERTS TO BE RETAINED
▨	EXISTING STRUCTURES, ISLANDS, WALLS, SIDEWALK, CURB AND GUTTER TO BE REMOVED
🟨	PROP MUP /SIDEWALK
🟪	RAILROAD RIGHT OF WAY
🟦	LAKES, RIVER, STREAMS AND PONDS
🟪	EXISTING UTILITY EASEMENT
▨	CEMETERIES
🟧	HISTORIC PROPERTY BOUNDARY
⚹⚹⚹⚹⚹	WETLAND
—JS—	WETLAND LIMITS BOUNDARY
——	JURISDICTIONAL STREAM LINES
▭	PROPERTY LINES
– – C – –	PROP CUT SLOPE
– – F – –	PROP FILL SLOPE
- - - - -	CITY LIMITS
2028	PRESENT AVERAGE DAILY TRAFFIC
2048	FUTURE AVERAGE DAILY TRAFFIC
●	EXIST TRAFFIC SIGNAL
●	PROPOSED TRAFFIC SIGNAL

UTILITY INFORMATION

TO PROVIDE GREATER VISUAL CLARITY, EXISTING AND PROPOSED UTILITIES ARE NOT SHOWN ON THESE MAPS OR ON OTHER DISPLAYS. THE UTILITY INFORMATION SHOWN ON THESE MAPS IS LIMITED TO LOCATIONS OF MAJOR EXISTING AND POTENTIAL UTILITY EASEMENTS. THE DESIGNS SHOWN ON THESE MAPS, INCLUDING UTILITY EASEMENTS, ARE PRELIMINARY AND ARE SUBJECT TO CHANGE.

DESIGN DATA

INCOMPLETE PLANS
DO NOT USE FOR R/W ACQUISITION

PRELIMINARY PLANS
DO NOT USE FOR CONSTRUCTION

RIGHT OF WAY NOTE

RIGHT OF WAY WIDTHS ARE PRELIMINARY AND ARE SUBJECT TO CHANGE BASED ON FINAL DESIGNS.

DRIVEWAY NOTE

DRIVEWAYS ARE PRELIMINARY AND ARE SUBJECT TO CHANGE. DRIVEWAY LOCATIONS WILL BE FINALIZED AT A LATER DATE.

Raleigh

WAKE WESTERN BRT

DESIGN PUBLIC MEETING MAP

WAKE COUNTY

LOCATION: FROM WESTERN BLVD
TO DOWNTOWN RALEIGH
AUGUST 2026
SHEET 12 OF 13

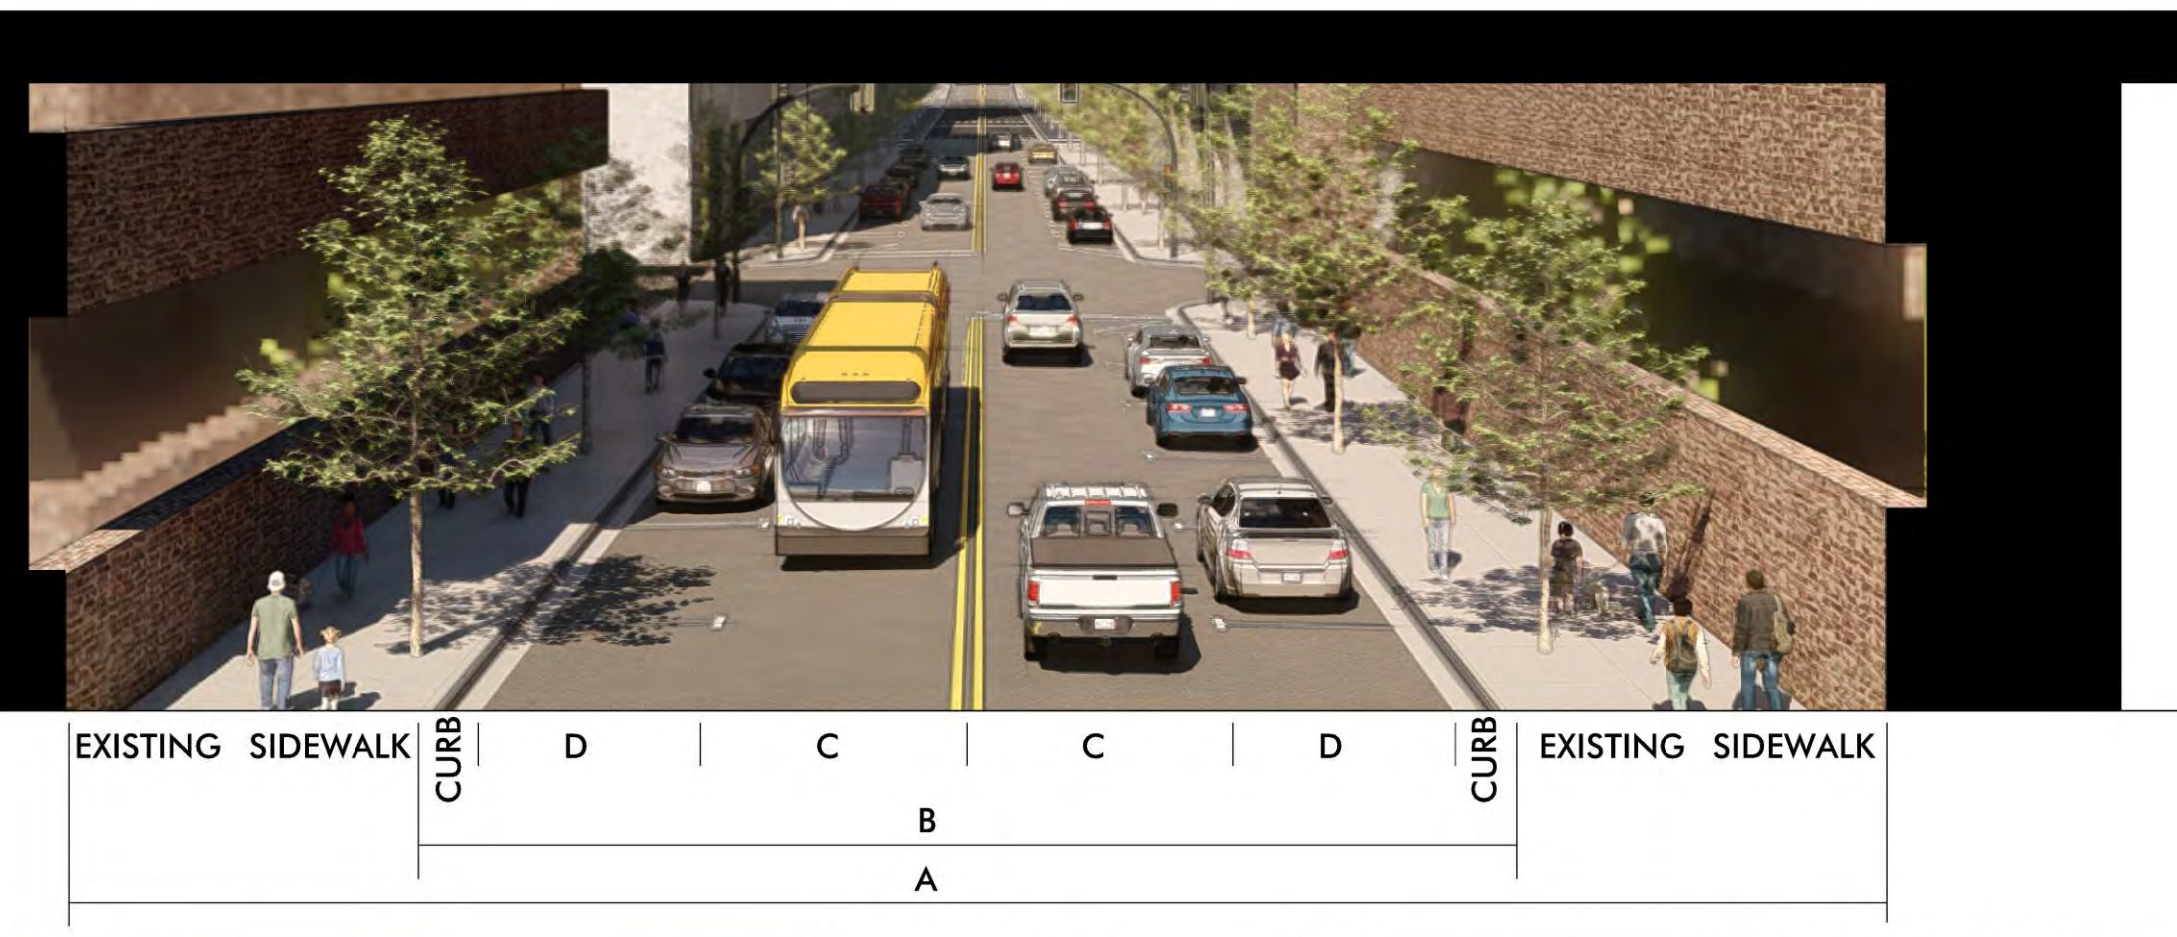
EXISTING SIDEWALK
CURB
D
C
C
D
CURB
EXISTING SIDEWALK
B
A

DOWNTOWN RALEIGH

WIDTH
A: RIGHT–OF–WAY WIDTH: EXISTING
B: BACK OF CURB TO BACK OF CURB: EXISTING

STREETSCAPE
C: TRAVEL LANE: EXISTING
D: PARKING LANE: EXISTING

GENERAL
WALKWAY TYPE: CONCRETE

50′ 0′ 50′ 100′
25′
(ENGLISH)

MATCHLINE –L10– STA. 253+00 SEE SHEET 11
NC RAILROAD COMPANY
CITY OF RALEIGH
MARTIN LUTHER KING JR BLVD (SR-4363)
–L10–
–L18–
S WILMINGTON ST
FUTURE SOUTHERN BRT PROJECT
COPERNICA PROPERTIES LLC
SHAW UNIVERSITY
–L10– 260
GREATER RALEIGH CHAMBER OF COMMERCE
KINDLEY ST
NORTH CAROLINA ASSOCIATION OF EDUCATORS INC
RALEIGH MEMORIAL AUDITORIUM
BRT STATION BY OTHERS
–L11–
S SALISBURY ST
–L17A–
SALISBURY STREET HOTEL LLC
W SOUTH ST
–L17–
FUTURE OMNI DEVELOPMENT
MARRIOTT
CHARTER SQUARE DEVELOPMENT & PUBLIC PARKING OWNER'S
HIGHWOODS REALTY LIMITED PARTNERSHIP
DUKE ENERGY PROGRESS INC
333 VENTURES LLC
HUDSON CONDOMINIUM
SHAW UNIVERSITY
MCDONALDS REAL ESTATE CO
MCDONALDS
GENERAL BAPTIST STATE CONVENTION
NARSI DEVELPOMENT RALEIGH LLC
E LENOIR ST
BARNES MOTOR & PTS CO
SYLVIA SNOWDEN AND SHELL BUTLER
ALLEY THREE LLC
CITY OF RALEIGH
ST AMBROSE EPISCOPAL CHURCH
HARRY & CONSTATINE KLEDARAS
D CARLYLE ADAMS HEIRS
ALLEY THREE LLC
LINCOLN THEATER ASSOC LLC
HORSE NOSE VILLA LLC
WILMINGTON OWNER LLC
WILLINGTON OWNER LLC
BRITT, P.R.
LINCOLN THEATER
DOVE DOWNTOWN PROPERTIES LLC
SUNSET INVESTMENTS 12 LLC
E CABARRUS ST
EXIST GORALEIGH BUS STOP
JP MORGAN TRUST CO NTL ASSOC TRUSTEE
MASTER CARD PALLADIUM PLAZA CONDO
E DAVIE ST
EDISON CONDO OWNERS ASSOC
BLOUNT STREET PARKING DECK PROP OWNRS CONDOS
S BLOUNT ST (SR-3670)
–L16–
ANGELA K GUPTA
EMPIRE BEN THERE LLC
FLORENCE FRANCIS
GUPTA, SANJAI K TRUSTEE WILSON G BANEGAS
BLOUNT STREET PROJECT, LLC
COLBY & HAITH PROPERTIES LLC
OPHELIA M. AND CYRETHA C. IRVING
MAURY W. AND CARLETTE B. CARLTON
BLOUNT STREET RALEIGH LLC
KABALA SHRINE TEMPLE TRS
CHRISTOPHER J HINTON AND LINA IMES
MEDWICK VAUGHAN BYRD JR
TUPPER MEMORIAL BAPTIST CHURCH OF RALEIGH INC
RALEIGH MASONIC LODGE P H A WIDOW'S SON LODGE
ALPHA L HOWZE, JR HEIRS
PHILLIP AND SUE ELLEN HORWITZ
CHAUCER INVESTMENTS LLC
FOUNDERS ROW CONDOMINIUM
ARTSPACE INC
HAKAN MARKET PARTNERS INC
CIYT MARKET
MATCHLINE –L16– STA. 27+00 SEE SHEET 13
HPB
2031 PEAK HOUR TRAFFIC (AM) (PM)
MARTIN LUTHER KING JR BLVD
WILMINGTON ST
SALISBURY ST/ WILMINGTON ST
KINDLEY ST
SALISBURY ST
SOUTH ST
LENOIR ST
CABARRUS ST
DAVIE ST
BLOUNT ST
WOLFE ST

LEGEND

🟫	BUILDINGS
▭	EXISTING RIGHT OF WAY
🟩	PROPOSED RIGHT OF WAY
▨	PROPOSED EASEMENTS (DRAINAGE, CONSTRUCTION, AND UTILITY)
▭	EXISTING ROADWAY
▨	EXISTING ROADWAY TO BE REMOVED
🟨	PROPOSED PAVEMENT
▨	PROPOSED FUTURE ROADWAY
🟩	PROPOSED GRASS MEDIAN
- - - -	BRT IN MIXED TRAFFIC
🟥	BRT ONLY LANE
▨	BRT CONCRETE PAVEMENT
🟦	BRT STATION
▨	FUTURE BRT STATION
🟥	PROPOSED STRUCTURES, ISLANDS, WALLS, CURB AND GUTTER
▨	EXISTING STRUCTURES, ISLANDS, WALLS, CURB AND GUTTER TO BE RETAINED
▨	EXISTING SIDEWALK TO BE RETAINED
▨	EXISTING CULVERTS TO BE RETAINED
▨	EXISTING STRUCTURES, ISLANDS, WALLS, SIDEWALK, CURB AND GUTTER TO BE REMOVED
🟨	PROP MUP /SIDEWALK
🟪	RAILROAD RIGHT OF WAY
🟦	LAKES, RIVER, STREAMS AND PONDS
🟪	EXISTING UTILITY EASEMENT
▨	CEMETERIES
🟧	HISTORIC PROPERTY BOUNDARY
⚹⚹⚹⚹⚹	WETLAND
—JS—	WETLAND LIMITS BOUNDARY
——	JURISDICTIONAL STREAM LINES
▭	PROPERTY LINES
– – C – –	PROP CUT SLOPE
– – F – –	PROP FILL SLOPE
- - - - -	CITY LIMITS
2028	PRESENT AVERAGE DAILY TRAFFIC
2048	FUTURE AVERAGE DAILY TRAFFIC
●	EXIST TRAFFIC SIGNAL
●	PROPOSED TRAFFIC SIGNAL

WAKE WESTERN BRT
DESIGN PUBLIC
MEETING MAP
WAKE COUNTY
LOCATION: FROM WESTERN BLVD
TO DOWNTOWN RALEIGH
MAY 2026
SHEET 12 OF 13
Raleigh

WAKE WESTERN BRT
DESIGN PUBLIC
MEETING MAP
WAKE COUNTY
LOCATION: FROM WESTERN BLVD
TO DOWNTOWN RALEIGH
MAY 2026
SHEET 13 OF 13

LEGEND

🟫	BUILDINGS
▭	EXISTING RIGHT OF WAY
🟩	PROPOSED RIGHT OF WAY
▨	PROPOSED EASEMENTS (DRAINAGE, CONSTRUCTION, AND UTILITY)
⬜	EXISTING ROADWAY
▨	EXISTING ROADWAY TO BE REMOVED
🟨	PROPOSED PAVEMENT
▨	PROPOSED FUTURE ROADWAY
🟩	PROPOSED GRASS MEDIAN
┅	BRT IN MIXED TRAFFIC
🟥	BRT ONLY LANE
🟥	BRT CONCRETE PAVEMENT
🟦	BRT STATION
▨	FUTURE BRT STATION
🟥	PROPOSED STRUCTURES, ISLANDS, WALLS, CURB AND GUTTER
▨	EXISTING STRUCTURES, ISLANDS, WALLS, CURB AND GUTTER TO BE RETAINED
▨	EXISTING SIDEWALK TO BE RETAINED
▨	EXISTING CULVERTS TO BE RETAINED
▨	EXISTING STRUCTURES, ISLANDS, WALLS, SIDEWALK, CURB AND GUTTER TO BE REMOVED
🟨	PROP MUP /SIDEWALK
🟪	RAILROAD RIGHT OF WAY
🟦	LAKES, RIVER, STREAMS AND PONDS
🟪	EXISTING UTILITY EASEMENT
▨	CEMETERIES
🟧	HISTORIC PROPERTY BOUNDARY
⚹⚹⚹⚹⚹	WETLAND
—JS—	WETLAND LIMITS BOUNDARY
—	JURISDICTIONAL STREAM LINES
▭	PROPERTY LINES
– – C – –	PROP CUT SLOPE
– – F – –	PROP FILL SLOPE
- - - -	CITY LIMITS
2028	PRESENT AVERAGE DAILY TRAFFIC
2048	FUTURE AVERAGE DAILY TRAFFIC
●	EXIST TRAFFIC SIGNAL
●	PROPOSED TRAFFIC SIGNAL

RIGHT OF WAY NOTE

RIGHT OF WAY WIDTHS ARE PRELIMINARY AND ARE SUBJECT TO CHANGE BASED ON FINAL DESIGNS.

DRIVEWAY NOTE

DRIVEWAYS ARE PRELIMINARY AND ARE SUBJECT TO CHANGE. DRIVEWAY LOCATIONS WILL BE FINALIZED AT A LATER DATE.

UTILITY INFORMATION

TO PROVIDE GREATER VISUAL CLARITY, EXISTING AND PROPOSED UTILITIES ARE NOT SHOWN ON THESE MAPS OR ON OTHER DISPLAYS. THE UTILITY INFORMATION SHOWN ON THESE MAPS IS LIMITED TO LOCATIONS OF MAJOR EXISTING AND POTENTIAL UTILITY EASEMENTS. THE DESIGNS SHOWN ON THESE MAPS, INCLUDING UTILITY EASEMENTS, ARE PRELIMINARY AND ARE SUBJECT TO CHANGE.

DESIGN DATA

INCOMPLETE PLANS
DO NOT USE FOR R/W ACQUISITION

PRELIMINARY PLANS
DO NOT USE FOR CONSTRUCTION

Raleigh

WAKE WESTERN BRT
DESIGN PUBLIC
MEETING MAP
WAKE COUNTY
LOCATION: FROM WESTERN BLVD
TO DOWNTOWN RALEIGH
AUGUST 2026
SHEET 13 0F 13

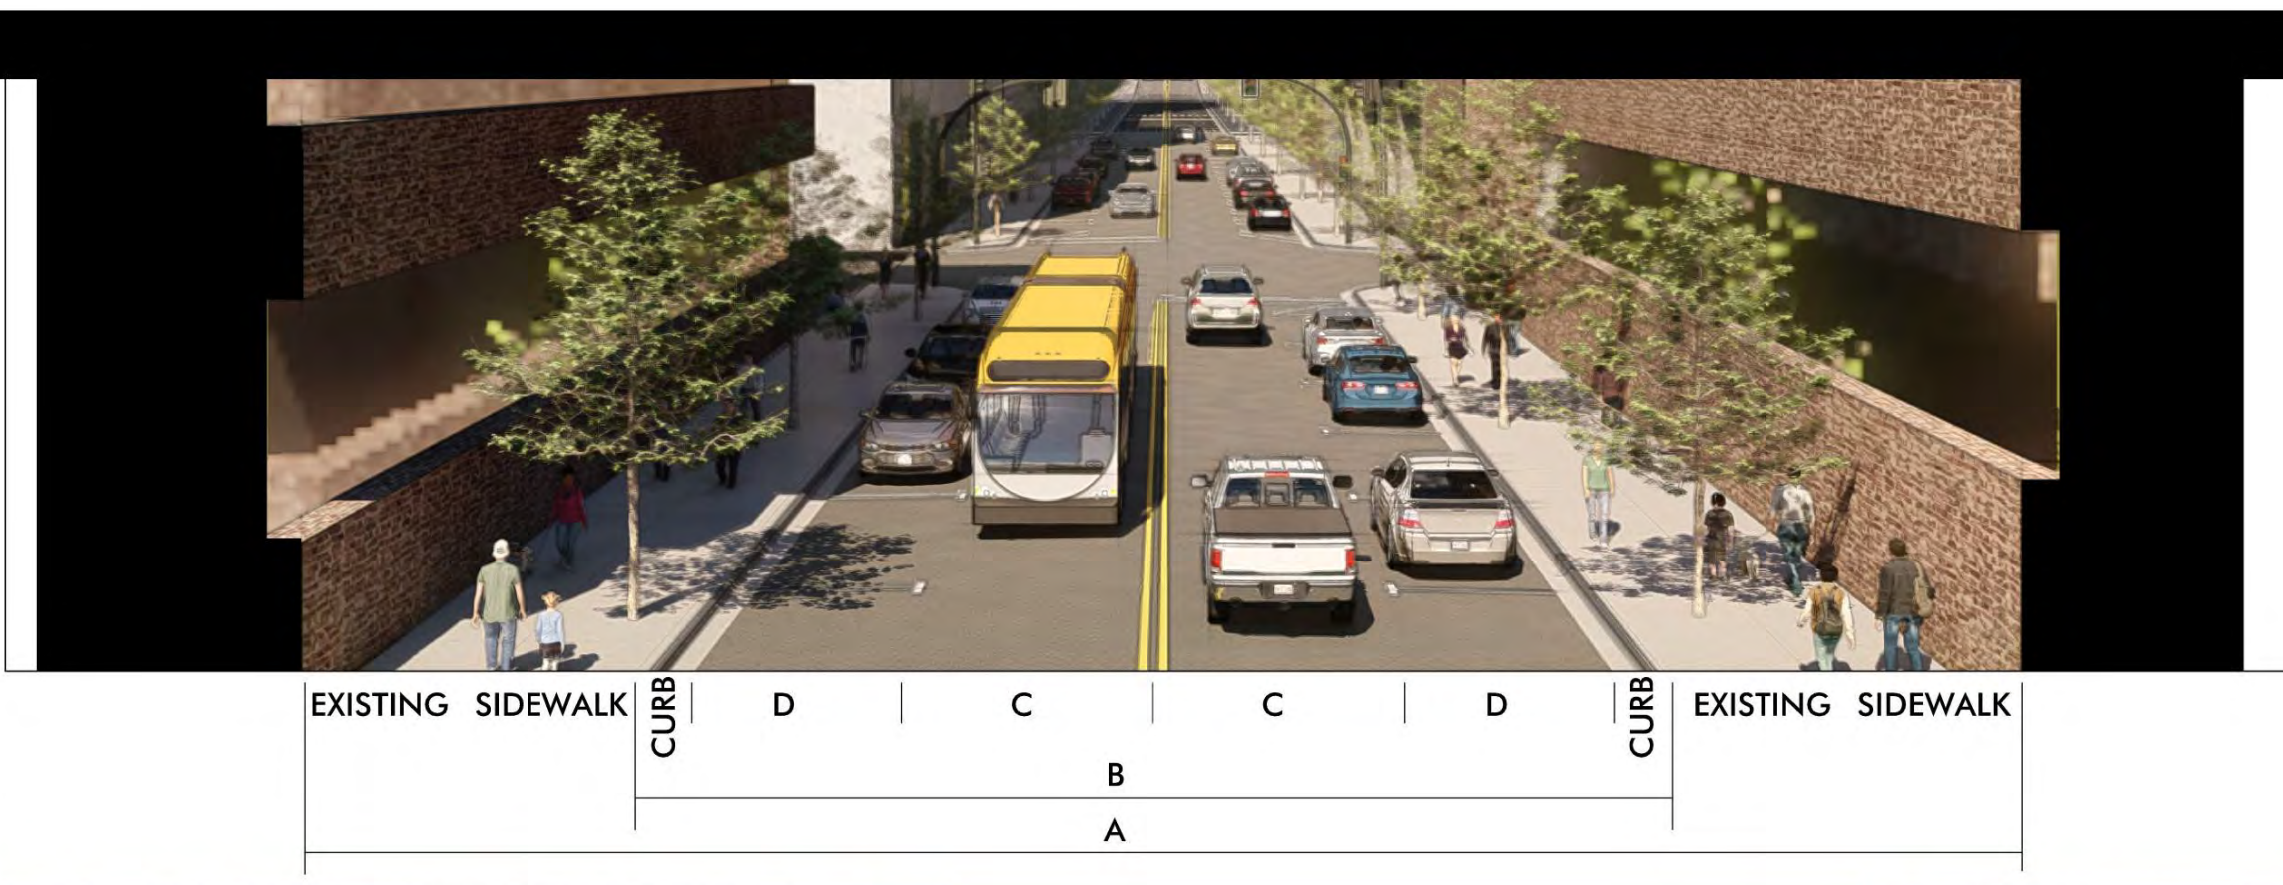
EXISTING SIDEWALK
CURB
D
C
C
D
CURB
EXISTING SIDEWALK
B
A

DOWNTOWN RALEIGH

WIDTH
A: RIGHT–OF–WAY WIDTH: EXISTING
B: BACK OF CURB TO BACK OF CURB: EXISTING

STREETSCAPE
C: TRAVEL LANE: EXISTING
D: PARKING LANE: EXISTING

GENERAL
WALKWAY TYPE: CONCRETE

50′ 0′ 50′ 100′
25′
(ENGLISH)

S WEST ST
UTILITY EASEMENT
-L13-
-L15-
W MORGAN ST
(SR-5809)
S HARRINGTON ST
S DAWSON ST
S MCDOWELL ST
S SALISBURY ST
NORTH CAROLINA STATE CAPITOL
S WILMINGTON ST
S BLOUNT ST
(SR-3670)
E MORGAN ST
(SR-3911)
FUTURE BRT SIDE STATION
AVERY C. UPCHURCH MUNICIPAL COMPLEX
WELLS FARGO
FAYETTEVILLE ST
MARBLES MUSEUM
W HARGETT ST
-L12-
E HARGETT ST
RUS BUS FACILITY
70
NASH SQUARE
BRT STATION BY OTHERS
BRT STATION BY OTHERS, LOCATION TBD
CITY OF RALEIGH
MOORE SQUARE
STATE OF NORTH CAROLINA
RALEIGH INVESTING LLC
CARPENTER JENSEN VENTURES LLC
HOBBY FAMILY LLC
J.A. AND SUSAN D BROTHERS
MMP 135 E MARTIN LLC
BRT SIDE STATION
UNION STATION
-L14-
W MARTIN ST
E MARTIN ST
CAM RALEIGH
WAKE COUNTY JUSTICE CENTER
HIGHWOOD REALTY LP
WWG RALEIGH LLC
HAKAN MARKET PARTNERS INC
-L16-
63.5′
66.2′
66.1′
64.1′
66.6′
68.2′
65.4′
66.7′
HPB
2031 PEAK HOUR TRAFFIC (AM) (PM)
WILMINGTON ST / MORGAN ST: 483/680, 96/72, 542/893, 541/1142, 95/321, 482/929
BLOUNT ST / MORGAN ST: 807/1020, 114/247, 541/1142, 509/1111, 146/278, 839/1051
WILMINGTON ST / HARGETT ST: 732/652, 65/28, 132/71, 218/283, 271/337, 34/67, 20/78, 589/698
BLOUNT ST / HARGETT ST: 839/1069, 95/76, 23/42, 271/337, 190/241, 38/107, 29/45, 788/1103
WILMINGTON ST / MARTIN ST: 701/614, 51/45, 58/40, 219/238, 223/280, 40/58, 37/105, 669/692
BLOUNT ST / MARTIN ST: 788/1103, 50/55, 25/41, 223/280, 161/187, 59/117, 22/38, 794/1162

MATCHLINE –L16– STA. 27+00 SEE SHEET 12

LEGEND

🟫	BUILDINGS
▭	EXISTING RIGHT OF WAY
🟩	PROPOSED RIGHT OF WAY
▨	PROPOSED EASEMENTS (DRAINAGE, CONSTRUCTION, AND UTILITY)
⬜	EXISTING ROADWAY
▨	EXISTING ROADWAY TO BE REMOVED
🟨	PROPOSED PAVEMENT
▨	PROPOSED FUTURE ROADWAY
🟩	PROPOSED GRASS MEDIAN
┅	BRT IN MIXED TRAFFIC
🟥	BRT ONLY LANE
🟥	BRT CONCRETE PAVEMENT
🟦	BRT STATION
▨	FUTURE BRT STATION
🟥	PROPOSED STRUCTURES, ISLANDS, WALLS, CURB AND GUTTER
▨	EXISTING STRUCTURES, ISLANDS, WALLS, CURB AND GUTTER TO BE RETAINED
▨	EXISTING SIDEWALK TO BE RETAINED
▨	EXISTING CULVERTS TO BE RETAINED
▨	EXISTING STRUCTURES, ISLANDS, WALLS, SIDEWALK, CURB AND GUTTER TO BE REMOVED
🟨	PROP MUP /SIDEWALK
🟪	RAILROAD RIGHT OF WAY
🟦	LAKES, RIVER, STREAMS AND PONDS
🟪	EXISTING UTILITY EASEMENT
▨	CEMETERIES
🟧	HISTORIC PROPERTY BOUNDARY
⚹⚹⚹⚹⚹	WETLAND
—JS—	WETLAND LIMITS BOUNDARY
—	JURISDICTIONAL STREAM LINES
▭	PROPERTY LINES
– – C – –	PROP CUT SLOPE
– – F – –	PROP FILL SLOPE
- - - -	CITY LIMITS
2028	PRESENT AVERAGE DAILY TRAFFIC
2048	FUTURE AVERAGE DAILY TRAFFIC
●	EXIST TRAFFIC SIGNAL
●	PROPOSED TRAFFIC SIGNAL

Raleigh

WAKE WESTERN BRT
DESIGN PUBLIC
MEETING MAP
WAKE COUNTY
LOCATION: FROM WESTERN BLVD
TO DOWNTOWN RALEIGH
MAY 2026
SHEET 13 OF 13