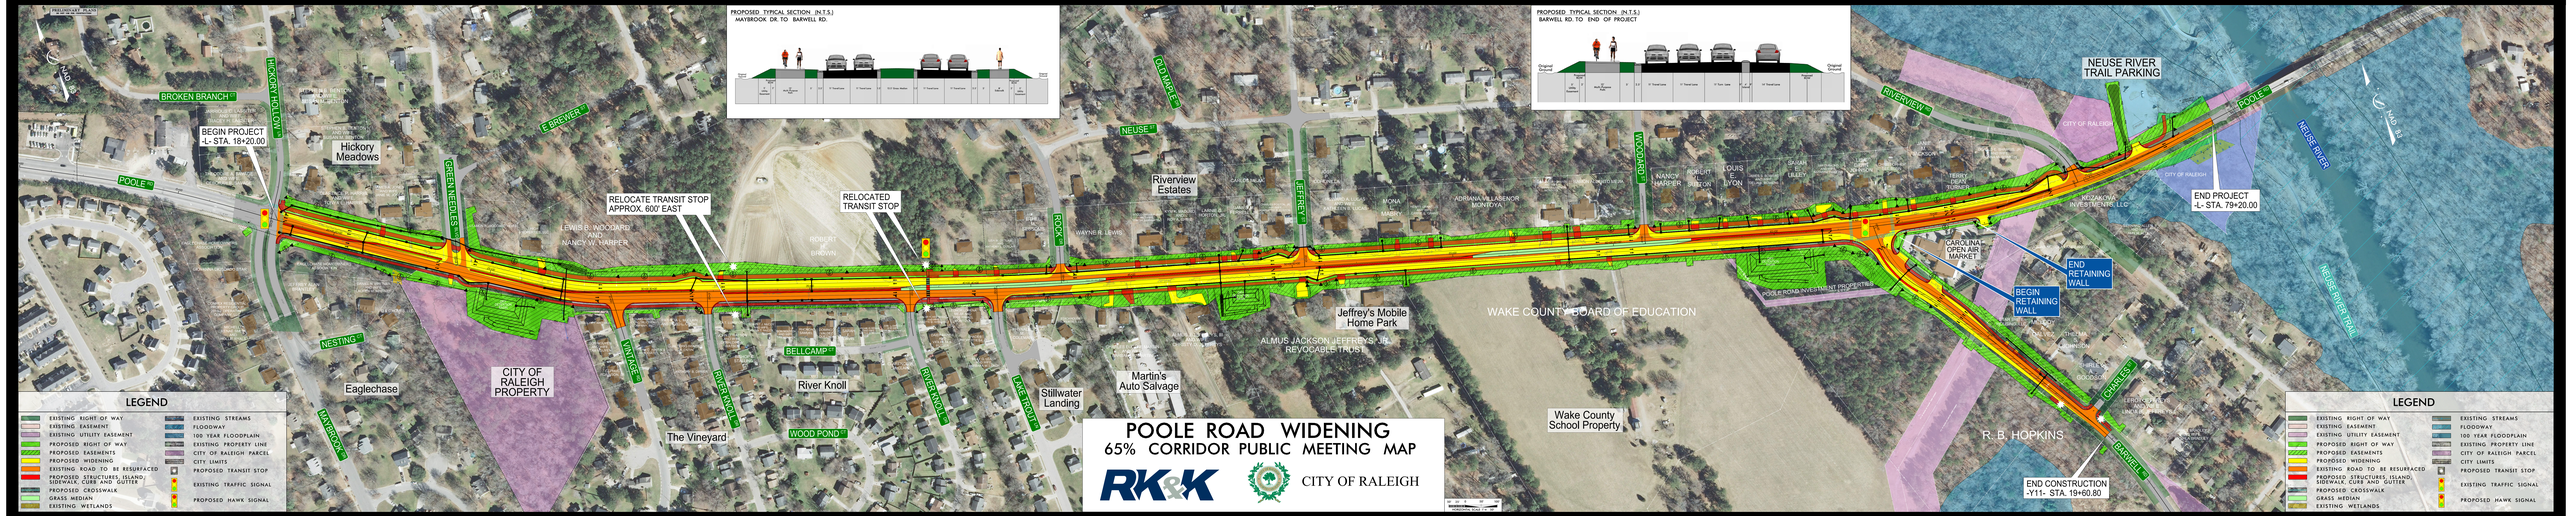
POOLE ROAD WIDENING
65% CORRIDOR PUBLIC MEETING MAP
RK&K
CITY OF RALEIGH
PROPOSED TYPICAL SECTION (N.T.S.)
MAYBROOK DR. TO BARWELL RD.
PROPOSED TYPICAL SECTION (N.T.S.)
BARWELL RD. TO END OF PROJECT
BEGIN PROJECT
-L- STA. 18+20.00
END PROJECT
-L- STA. 79+20.00
END CONSTRUCTION
-Y11- STA. 19+60.80
RELOCATE TRANSIT STOP
APPROX. 600' EAST
RELOCATED
TRANSIT STOP
BEGIN
RETAINING
WALL
END
RETAINING
WALL
NEUSE RIVER
TRAIL PARKING
NEUSE RIVER
NEUSE RIVER TRAIL
POOLE
BROKEN BRANCH
HICKORY HOLLOW
E BREVARD
GREEN NEEDLES
NEUSE
OLD MAPLE
ROCKY
JEFFREY
OLD POOLE
WOOD
RIVERVIEW
NESTING
MAYBROOK
MILTAGE
BELLCAMP
RIVER MANOR
RIVER VALLEY
WOOD POND
LAKE TROUT
GARDLESS
BARWELL
Hickory Meadows
Eaglechase
The Vineyard
CITY OF RALEIGH PROPERTY
River Knoll
Riverview Estates
Stillwater Landing
Martin's Auto Salvage
Jeffrey's Mobile Home Park
WAKE COUNTY BOARD OF EDUCATION
Wake County School Property
R. B. HOPKINS
CAROLINA OPEN AIR MARKET
LEWIS B. WOODARD AND NANCY W. HARPER
ROBERT BROWN
WAYNE B. LEWIS
ADRIANA VILLABENOR MONTOYA
ALMUS JACKSON JEFFREYS JR. REVOCABLE TRUST
POOLE ROAD INVESTMENT PROPERTIES
MEZAKOV INVESTMENTS LLC
CITY OF RALEIGH
LEGEND
EXISTING RIGHT OF WAY
EXISTING EASEMENT
EXISTING UTILITY EASEMENT
PROPOSED RIGHT OF WAY
PROPOSED EASEMENTS
PROPOSED WIDENING
EXISTING ROAD TO BE RESURFACED
PROPOSED STRUCTURES, ISLAND, SIDEWALK, CURB AND GUTTER
PROPOSED CROSSWALK
GRASS MEDIAN
EXISTING WETLANDS
EXISTING STREAMS
FLOODWAY
100 YEAR FLOODPLAIN
EXISTING PROPERTY LINE
CITY OF RALEIGH PARCEL
CITY LIMITS
PROPOSED TRANSIT STOP
EXISTING TRAFFIC SIGNAL
PROPOSED HAWK SIGNAL