DESIGN PUBLIC MEETING MAP
ATLANTIC AVENUE WIDENING
CONCEPTUAL ALTERNATIVE
CITY OF RALEIGH
FROM HIGHWOODS BOULEVARD TO NEW HOPE CHURCH ROAD

AECOM
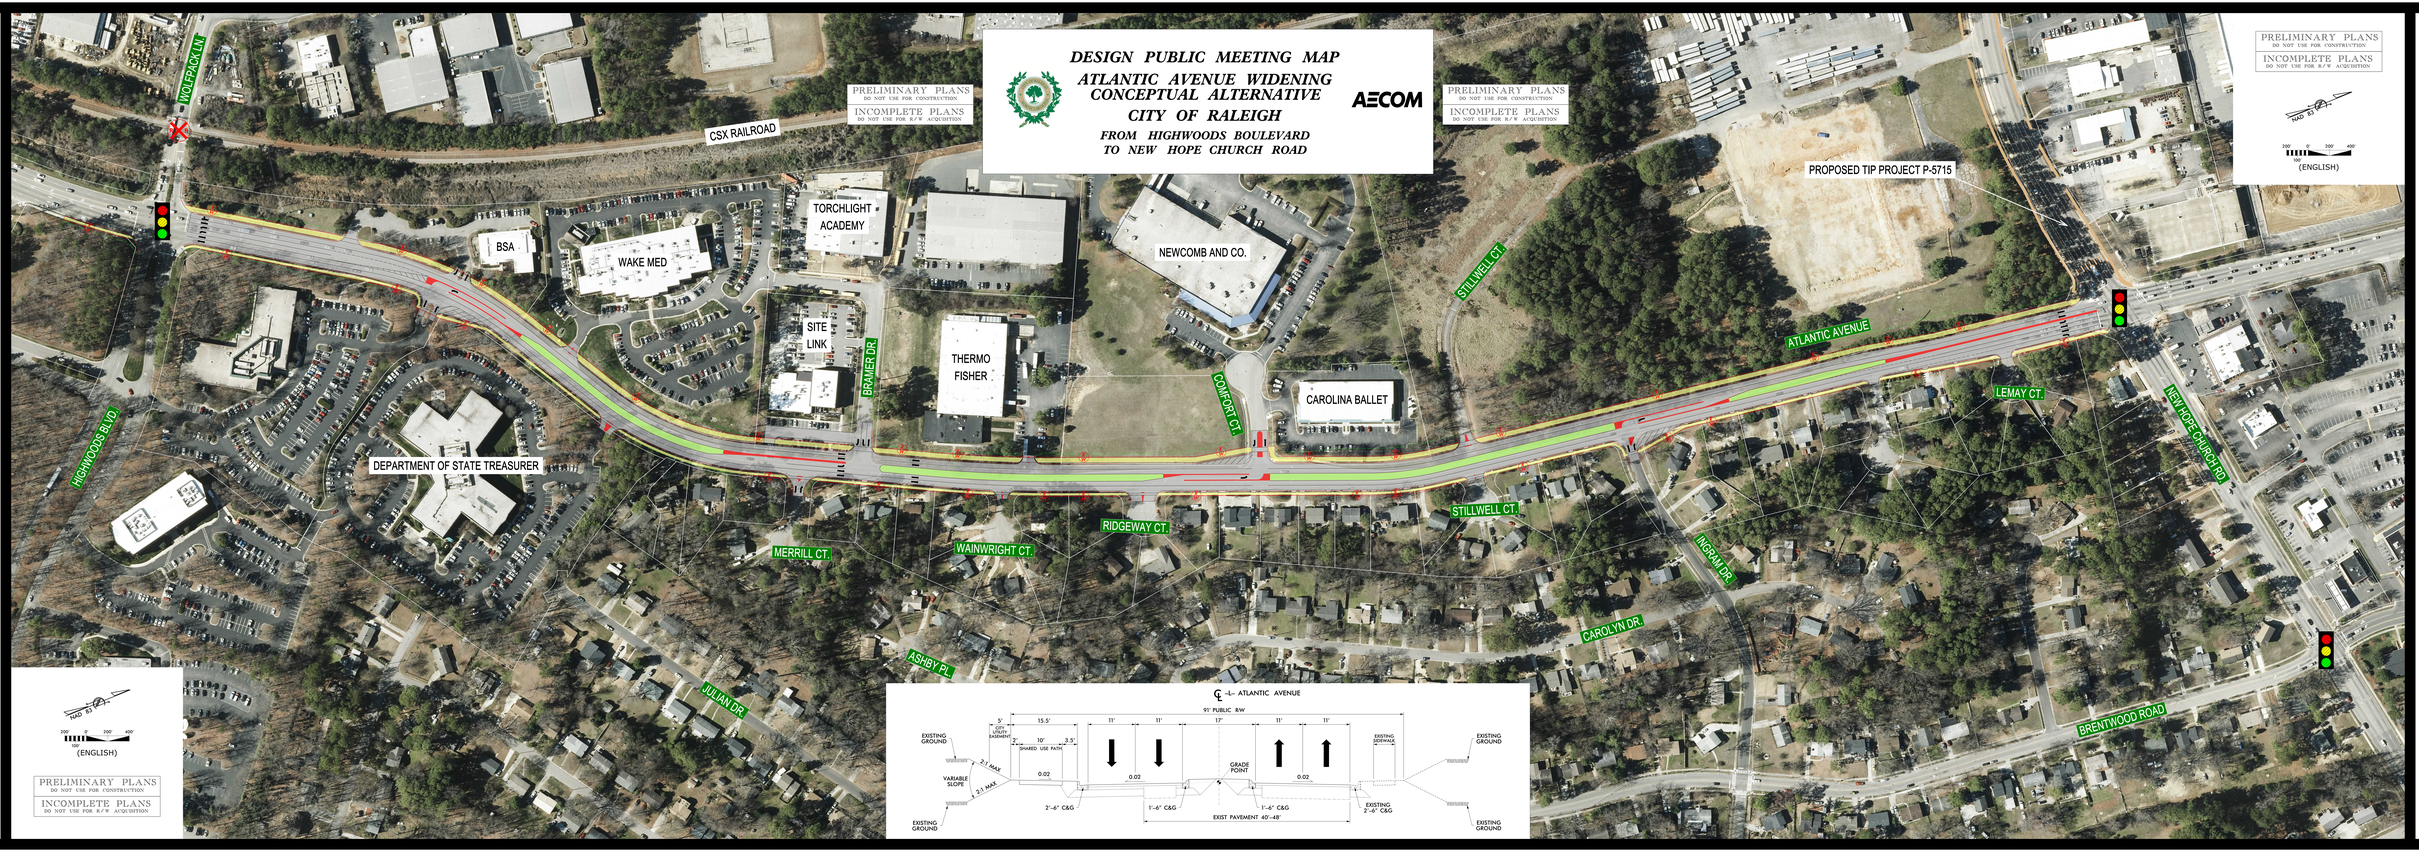
PRELIMINARY PLANS
DO NOT USE FOR CONSTRUCTION
INCOMPLETE PLANS
DO NOT USE FOR R/W ACQUISITION