CITY OF RALEIGH
25% PUBLIC MEETING MAP
BLOUNT–PERSON STREETS TWO–WAY CONVERSION
NORTHERN ROUNDABOUT

Raleigh

BLOUNT/PERSON 2-WAY CONVERSION

Kimley»Horn

AERIAL PHOTO DATED APRIL 2020

AUGUST 2021

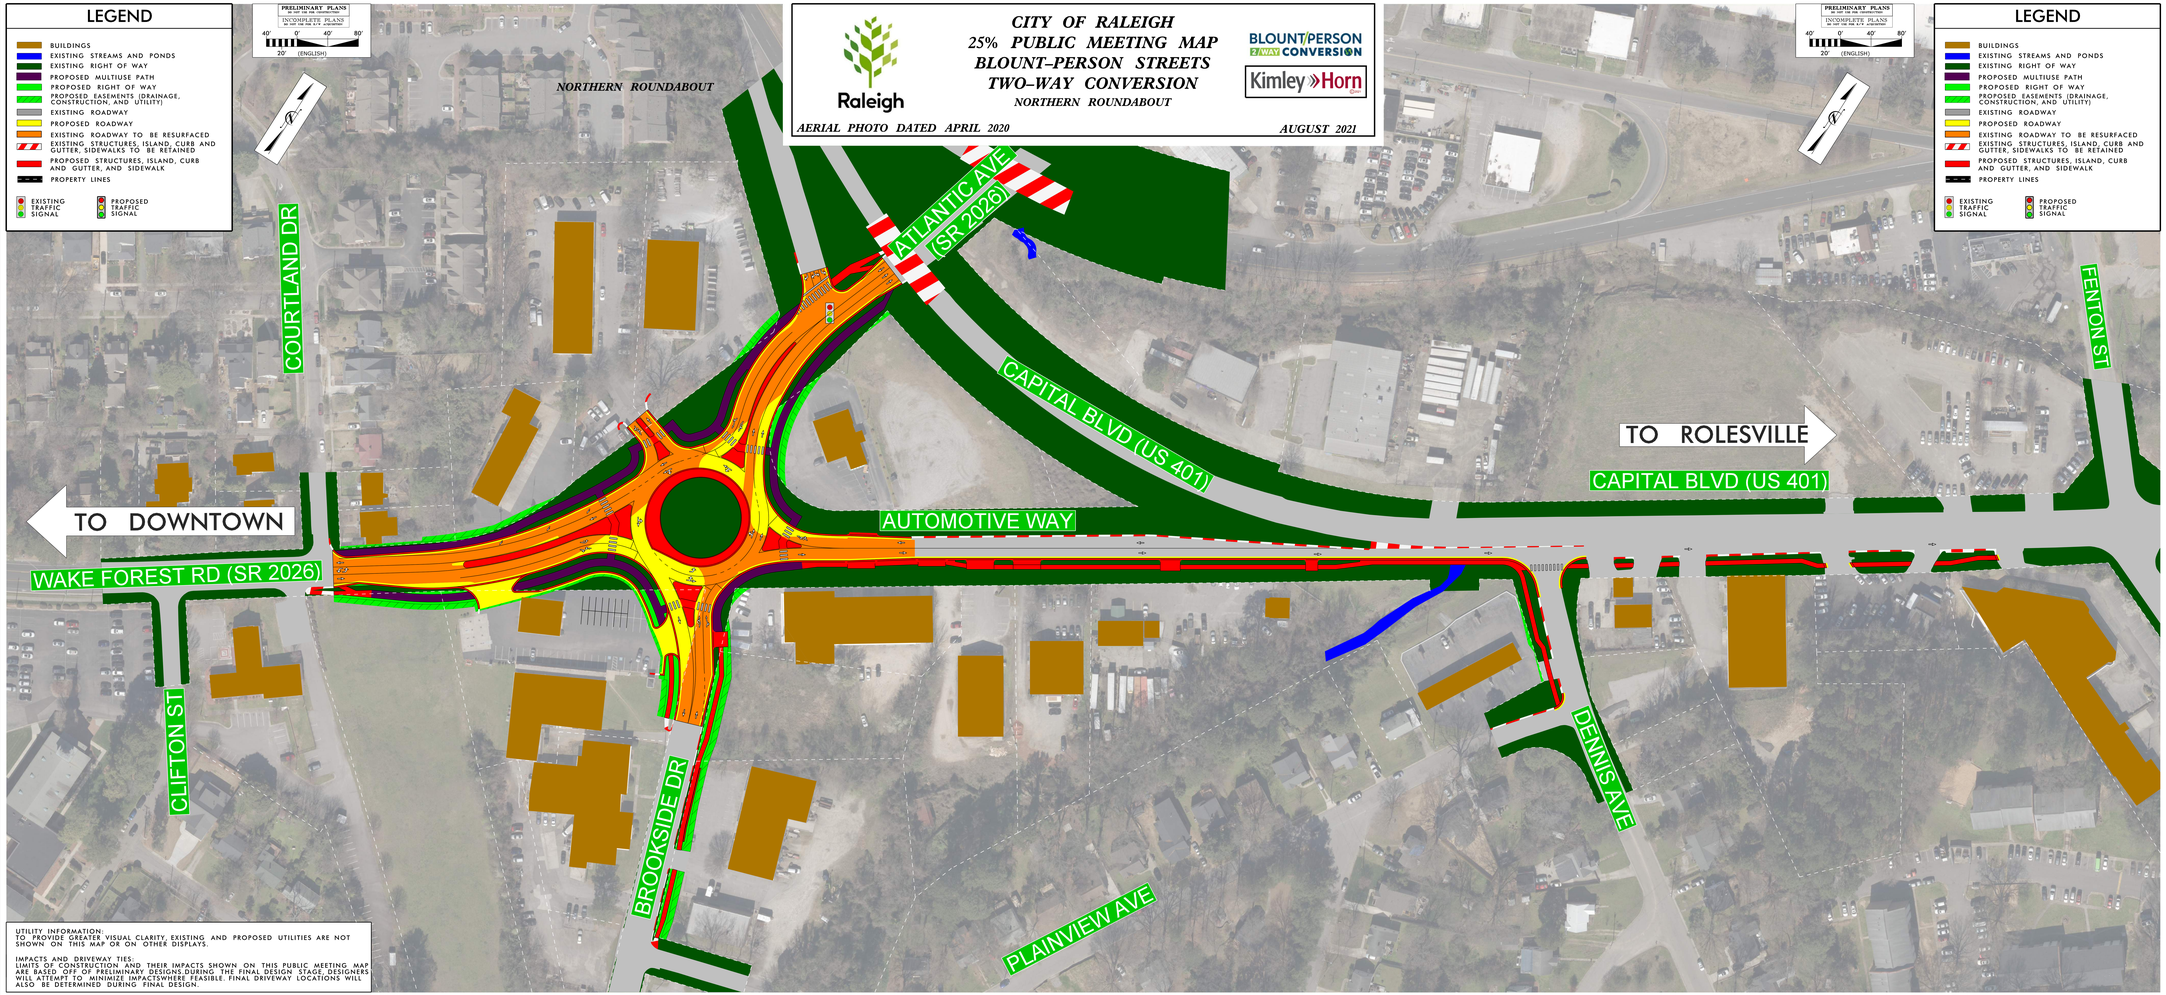

UTILITY INFORMATION:
TO PROVIDE GREATER VISUAL CLARITY, EXISTING AND PROPOSED UTILITIES ARE NOT SHOWN ON THIS MAP OR ON OTHER DISPLAYS.

IMPACTS AND DRIVEWAY TIES:
LIMITS OF CONSTRUCTION AND THEIR IMPACTS SHOWN ON THIS PUBLIC MEETING MAP ARE BASED OFF OF PRELIMINARY DESIGNS DURING THE FINAL DESIGN STAGE, DESIGNERS WILL ATTEMPT TO MINIMIZE IMPACTSWHERE FEASIBLE. FINAL DRIVEWAY LOCATIONS WILL ALSO BE DETERMINED DURING FINAL DESIGN.

Raleigh

CITY OF RALEIGH
PUBLIC MEETING MAP
BLOUNT–PERSON STREETS
TWO–WAY CONVERSION
NORTHERN ROUNDABOUT

BLOUNT/PERSON 2-WAY CONVERSION

Kimley»Horn

AERIAL PHOTO DATED 2020

AUGUST 2021