




GORMAN STREET CONNECTOR

ROCKY BRANCH TRAIL TO REEDY CREEK TRAIL

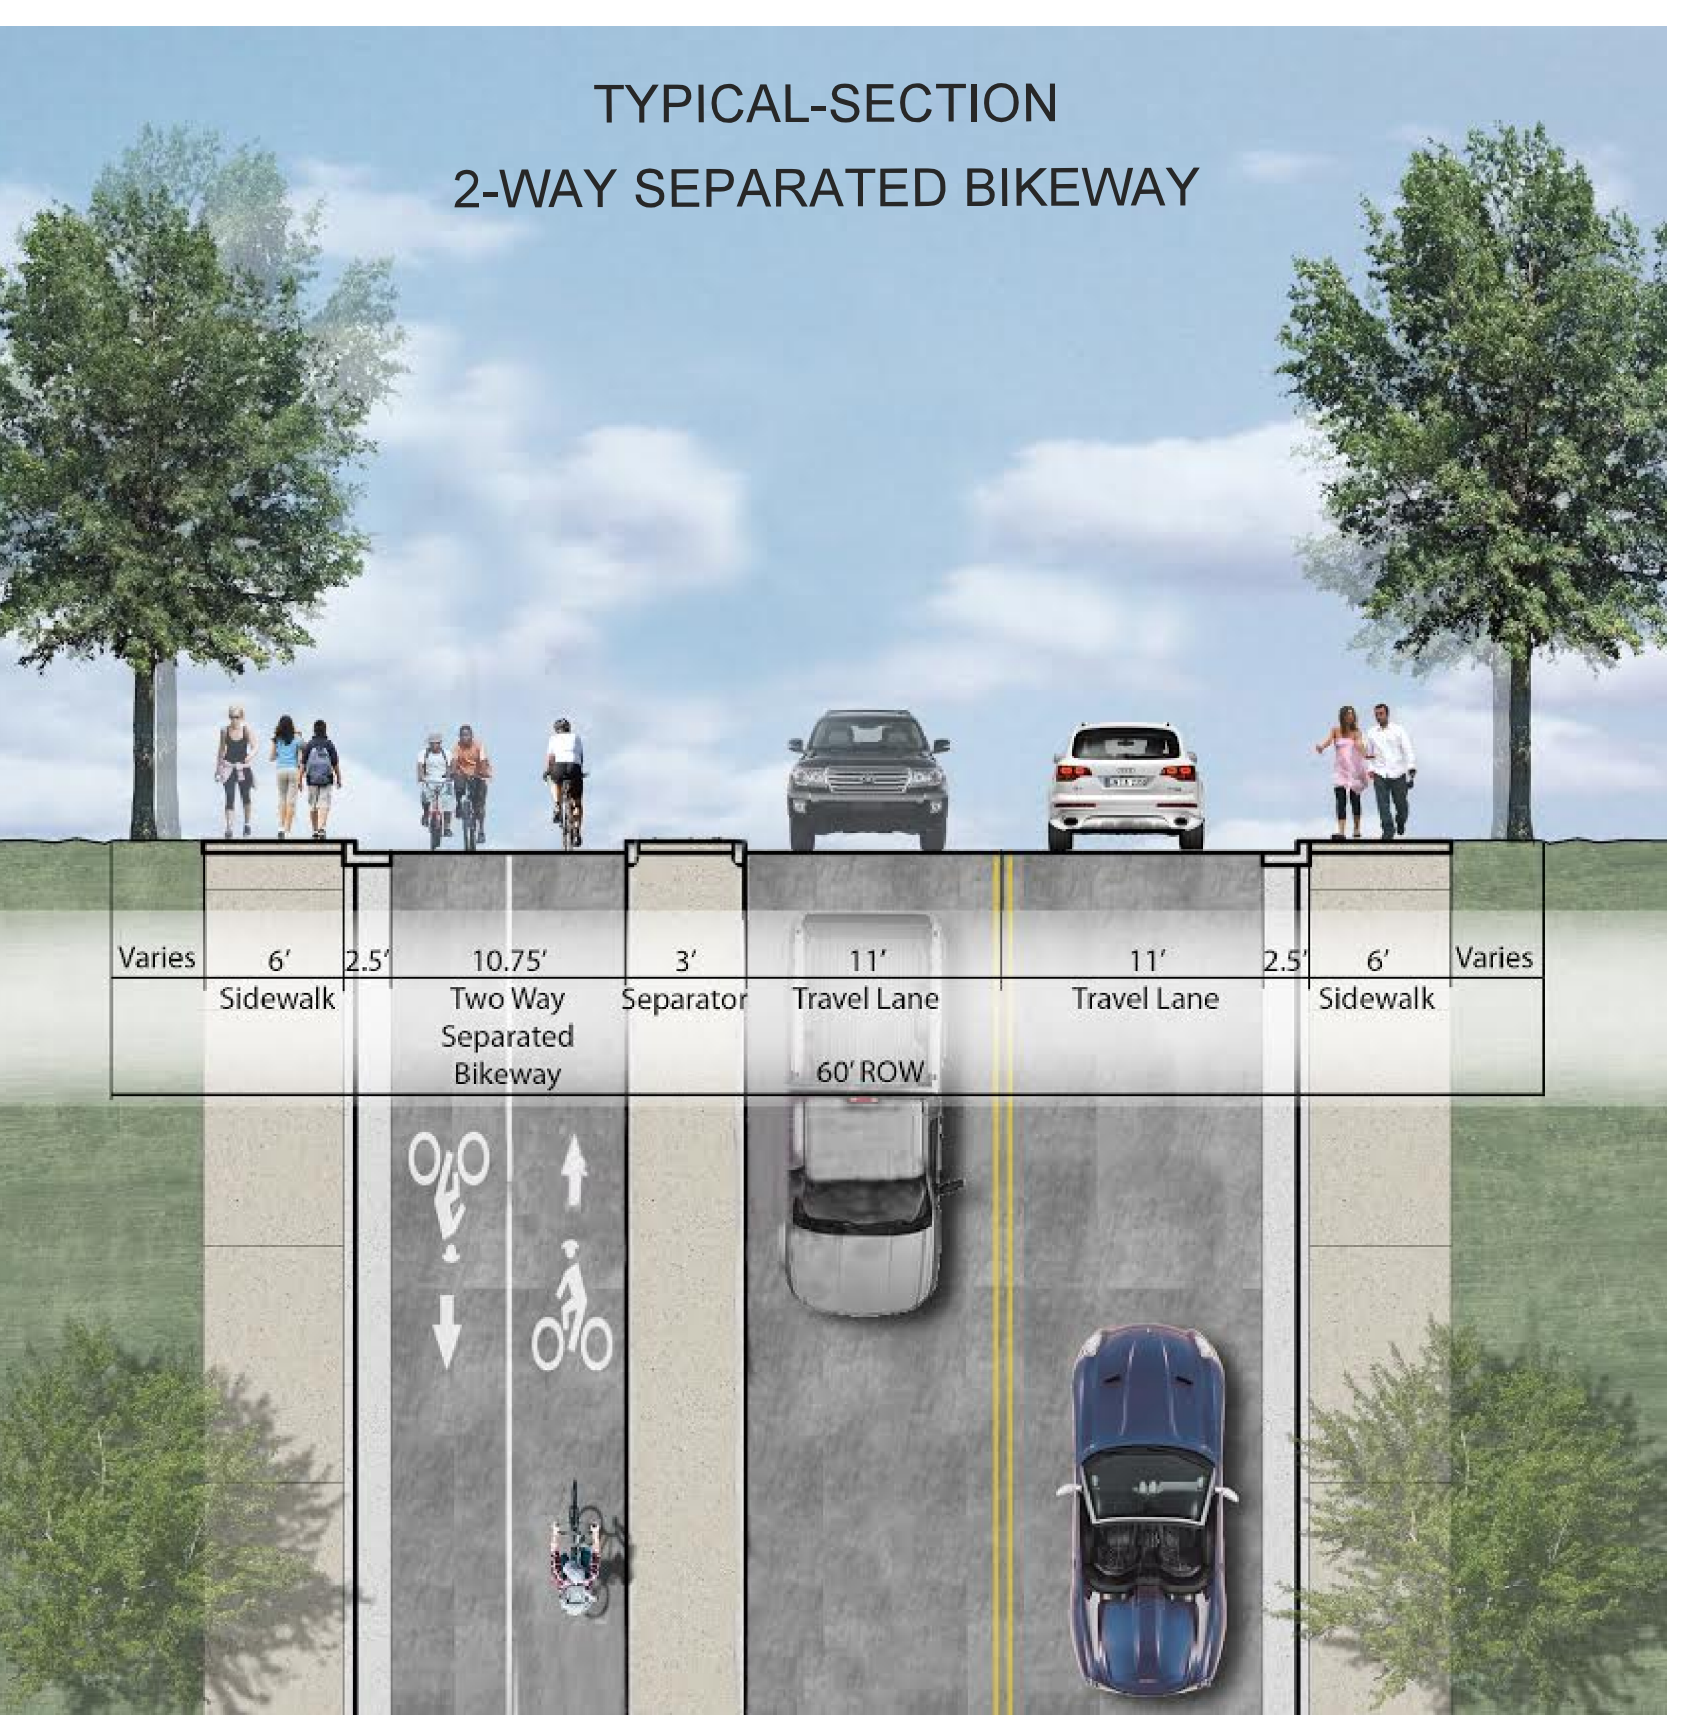

PROPOSED LEGEND

	CONCRETE CURB AND GUTTER
	CONCRETE PAVEMENT
	ASPHALT PAVEMENT
	LANDSCAPING
	ADA DETECTABLE WARNING SURFACE
	FLEXIBLE DELINEATORS